


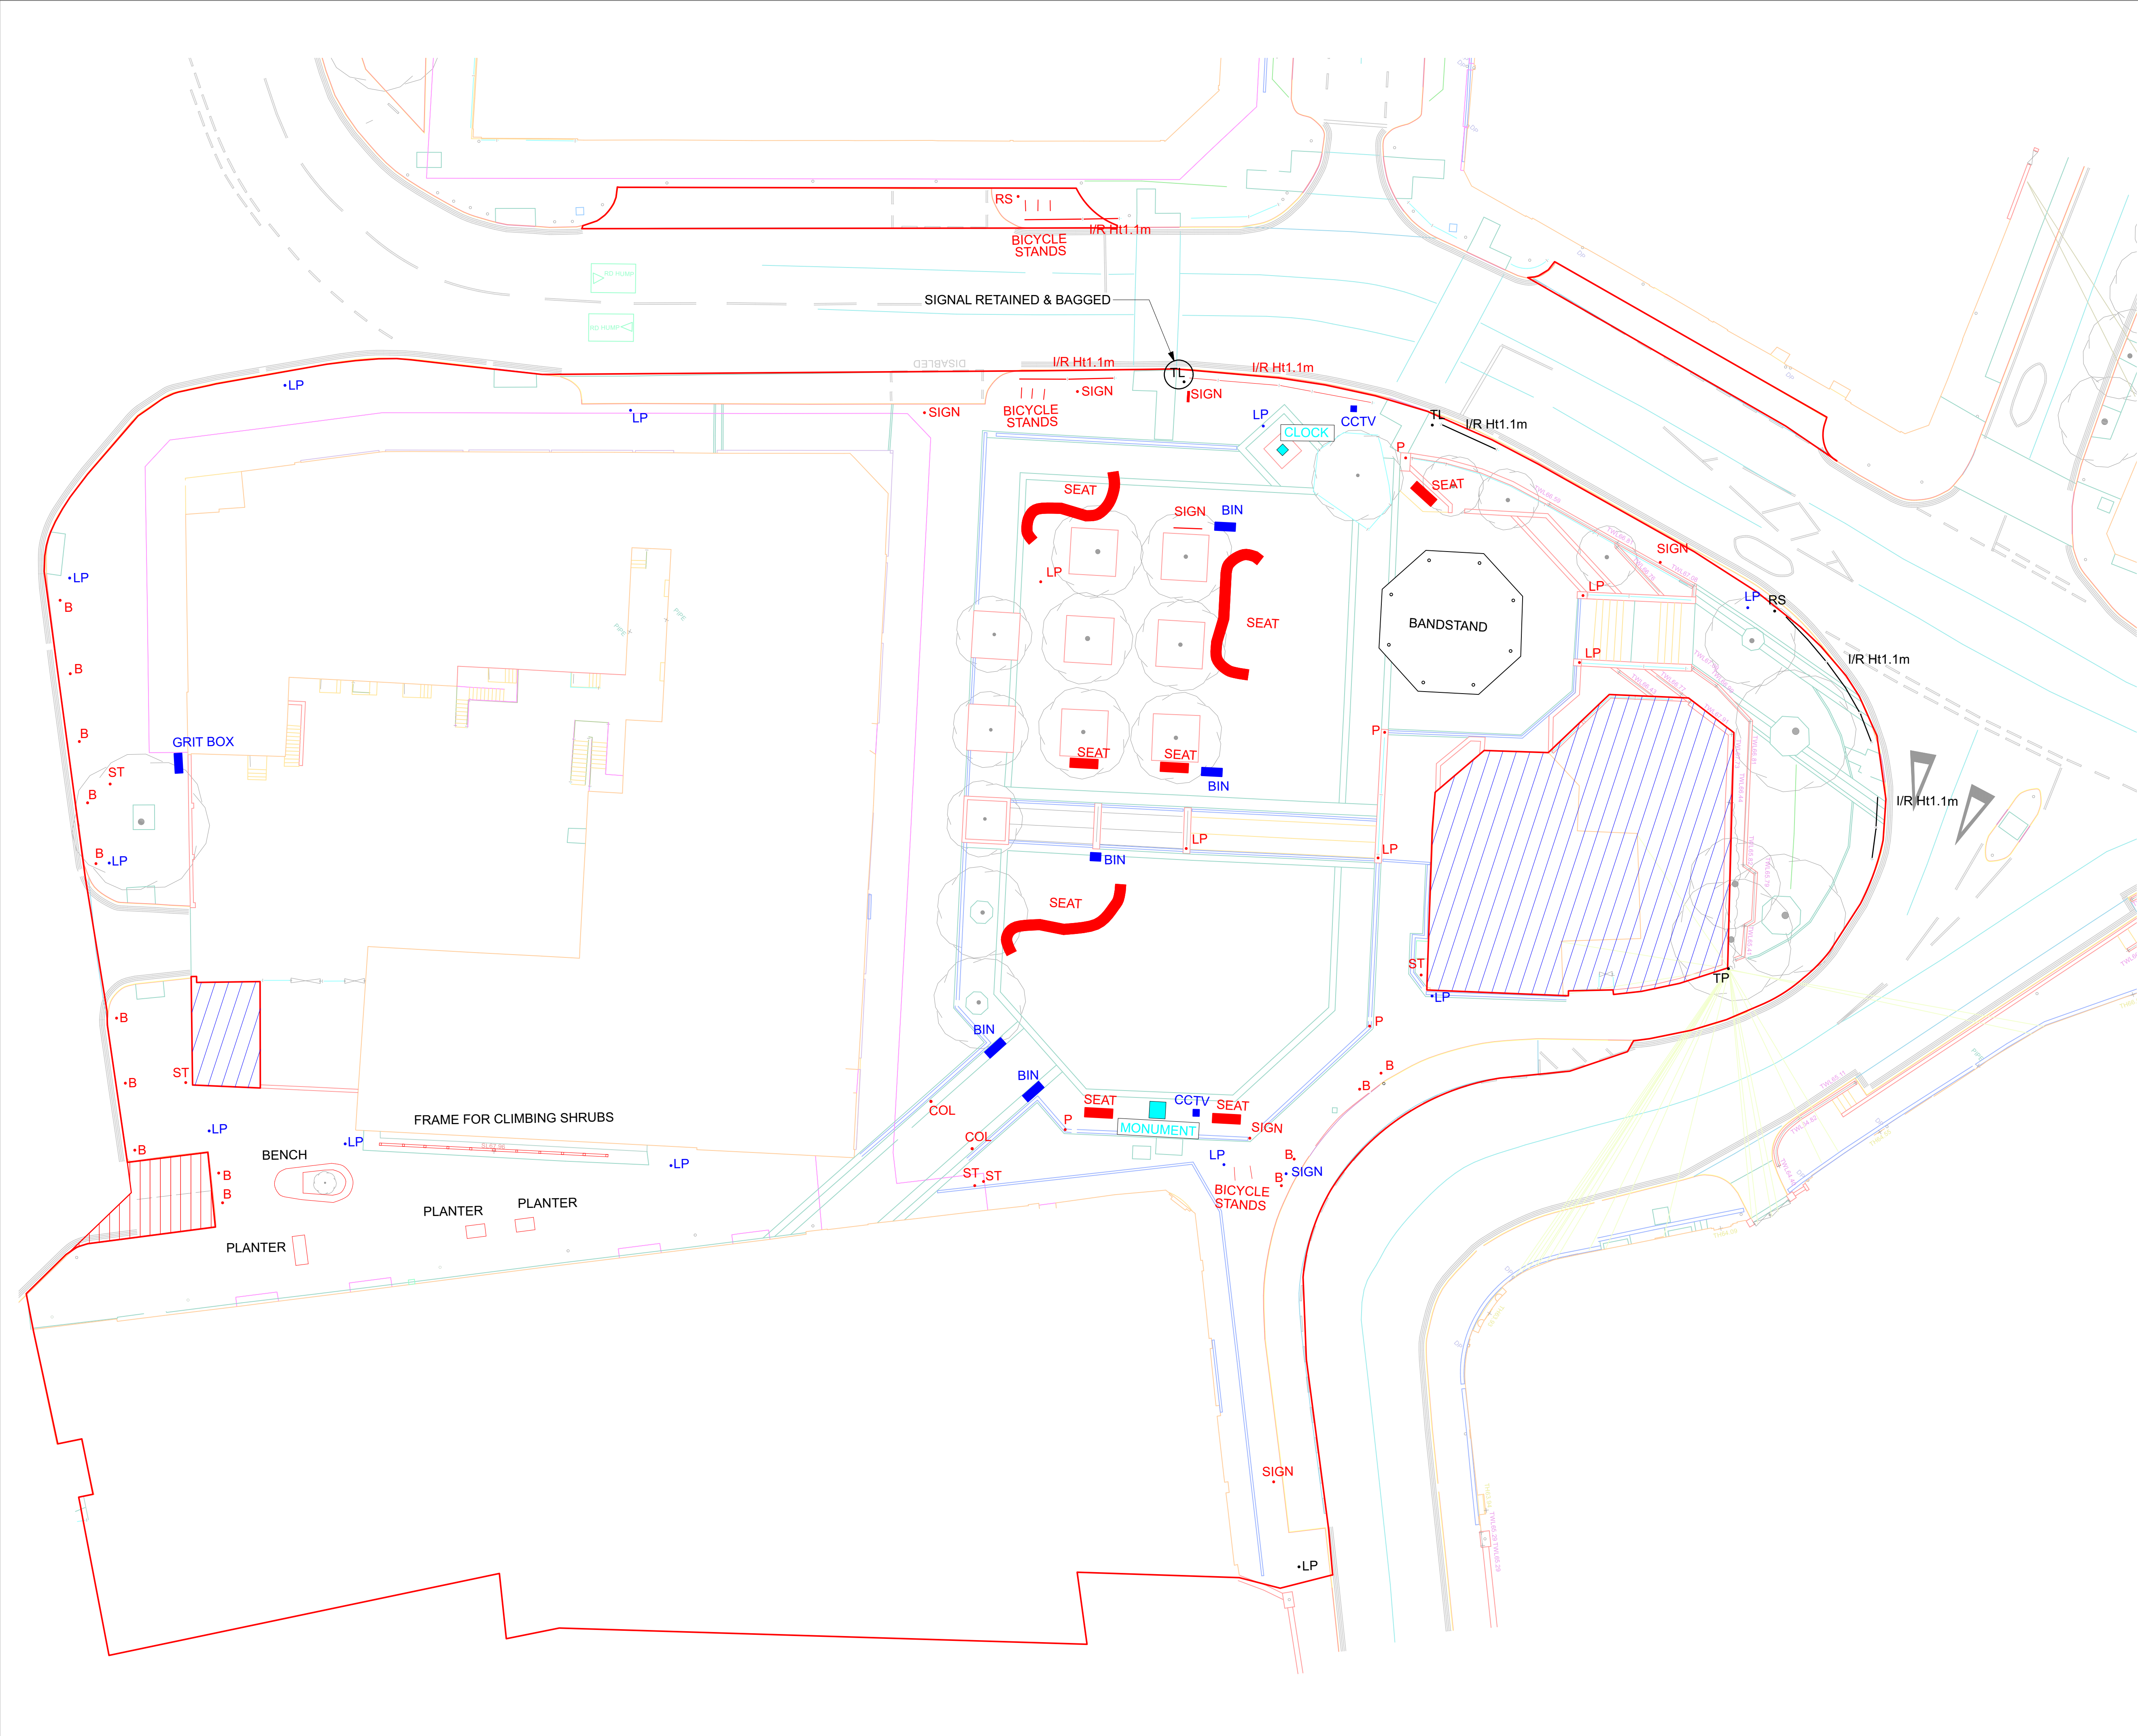

THIS DRAWING IS COPYRIGHT PROTECTED AND MAY NOT BE REPRODUCED IN WHOLE OR PART WITHOUT WRITTEN AUTHORITY FROM THE OWNER.

- NOTES:**
1. Do not scale from this drawing.
 2. Always work to noted dimensions.
 3. All dimensions are in millimetres unless otherwise stated.
 4. All setting out, levels and dimensions to be agreed on site.
 5. The dimensions of all materials must be checked on site before being laid out.
 6. This drawing must be read with the relevant specification clauses and detail drawings.
 7. Order of construction and setting out to be agreed on site.

TOTAL AREA IN RED LINE BOUNDARY: 10763.665 sq m

KEY

- Project Redline Boundary
- Unadopted Area
- Existing Site Structures - no proposed works

- MONUMENT
- CLOCK
- ITEMS CAREFULLY DISMANTLED & STORED BY BURY COUNCIL

- LP
- BIN
- ITEMS REMOVED & STORED BY BURY COUNCIL

- SEAT
- SIGN
- ITEMS REMOVED BY CONTRACTOR

- LP
- I/R Ht 1.1m
- ITEMS RETAINED

S3-P02	26-05-2023	Stage 04 Issue INFORMATION	JTO	RM
S2-P01	16-02-2023		RM	RM
Revision	Date	Description	Drawn	Apprvd.

Planit I.E. Limited
E: info@planit-ie.com W: planit-ie.com
MANCHESTER
2 Back Grafton St., Altrincham, WA14 1DY
T: 0161 928 9281
LONDON
Unit 6 Waterside, 44-48 Wharf Road, London, N1 7UX
T: 0207 253 9678
LIVERPOOL
Tempest 5.3, 12 Tithebarn Street, Liverpool, L2 2DT
T: 0151 363 1230

Client Bury Council

Project Radcliffe Civic Hub

Drg Title Existing Asset Retention & Removal Plan

Created on	Created by	Approved by
04-01-2022	RM	RM

Scale	Size	Workstage
1:200	A1	Stage 04

Drg No.	Suitability	Revision
RADHUB-PIE-00-00-DR-L-0008	S3	P02