


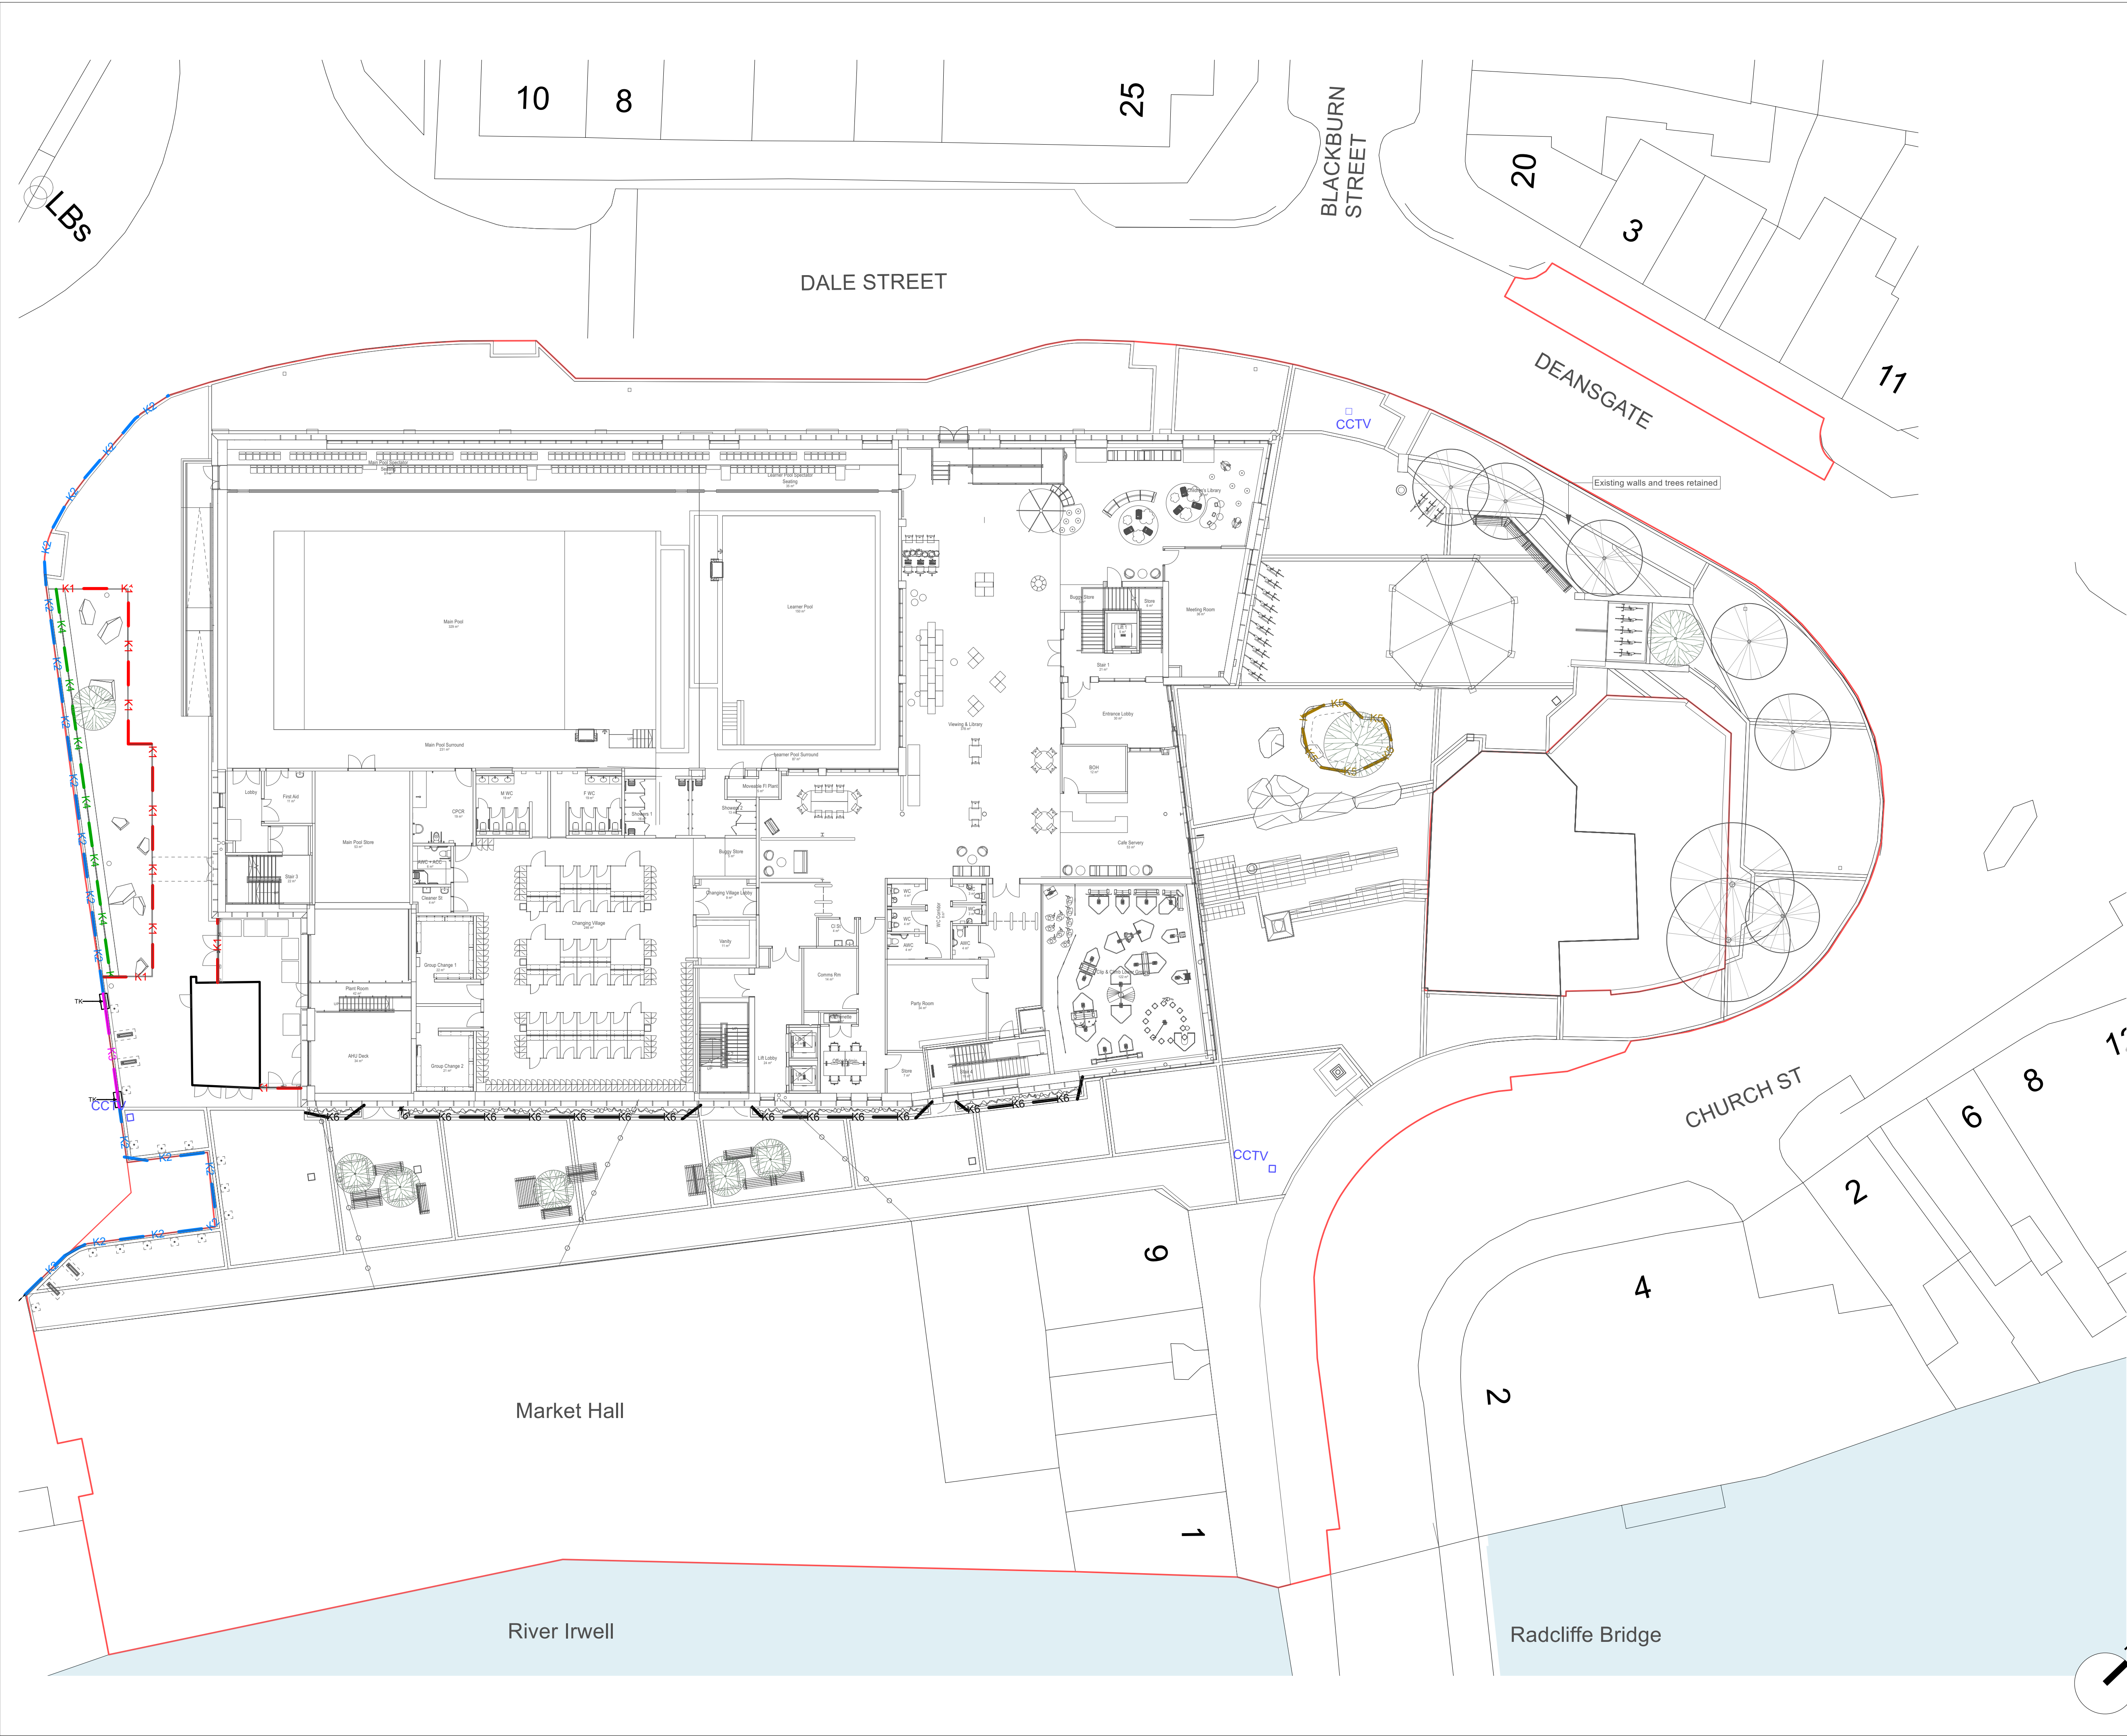

THIS DRAWING IS COPYRIGHT PROTECTED AND MAY NOT BE REPRODUCED IN WHOLE OR PART WITHOUT WRITTEN AUTHORITY FROM THE OWNER.

- NOTES:
1. Do not scale from this drawing.
 2. Always work to noted dimensions.
 3. All dimensions are in millimetres unless otherwise stated.
 4. All setting out, levels and dimensions to be agreed on site.
 5. The dimensions of all materials must be checked on site before being laid out.
 6. This drawing must be read with the relevant specification clauses and detail drawings.
 7. Order of construction and setting out to be agreed on site.

- KEY:
- Project Redline Boundary
 - Unadopted Area
 - Existing Site Structures - no proposed works

- K CONCRETE PIN KERB [K1]**
Size: 50mm wide x 150mm deep x 800mm Flush
Supplier: Marshalls or equal and approved
Laid: Stack bond to manufacturer's specification
Supplier: Marshalls or equal and approved
Other: Includes transition (TK), drop kerbs and radii depending on location. With square edge

- K HALF BATTERED PCC KERB (K2)**
Material: Pre-cast concrete
Manufacturer: Marshalls or equal and approved
Colour Mix: Natural
Size: W125mm x D225mm x L915mm
Other: 125mm upstand. To include transition kerbs (TK)

- K FLUSH PCC DROP KERB (K3)**
Material: Pre-cast concrete bullnose kerb
Manufacturer: Marshalls or equal and approved
Colour Mix: Natural
Size: W125mm x D150mm x L915mm
Other: 16-19mm radius. Laid flush. To include transition kerbs (TK)

- K UPSTAND PLANTER DRAINAGE EDGE [K5]**
Material: Pre-cast concrete
Size: W150 x L 915 x D225mm
Colour: Natural
Manufacturer: Marshalls (or equal & approved)
Notes: 150mm upstand. Includes radii and with square edge. Drainage inlets with angled setts laid flush to allow surface water to pass through, and into the planting.

- K UPSTAND PLANTER EDGE [K6]**
Material: Pre-cast concrete
Size: W150 x L 915 x D225mm
Colour: Natural
Manufacturer: Marshalls (or equal & approved)
Notes: 150mm upstand. Includes radii and with square edge.

S3-C01	03-04-2024	Construction	JTO	RM
S3-P08	28-06-2023	Highway & Binstore updates	RM	RM
S3-P07	26-05-2023	Stage 04 Issue	JTO	RM
S2-P06	27-02-2023	STAGE 03	JTO	RM
S2-P05	27-01-2023	STAGE 03	JTO	RM
S2-P04	17-10-2022	STAGE 03	JTO	RM
S2-P03	05-08-2022	STAGE 03	JTO	RM
S2-P02	19-07-2022	STAGE 03	JTO	RM
S2-P01	16-06-22	STAGE 03	JTO	RM
Revision	Date	Description	Drawn	Apprvd.

Planit I.E. Limited
E: info@planit-ie.com W: planit-ie.com
MANCHESTER
2 Back Grafton St., Altrincham, WA14 1DY
T: 0161 928 9281
LONDON
Unit 6 Waterside, 44-48 Wharf Road, London,
N1 7UX
T: 0207 253 5678
LIVERPOOL
Tempest 5.3, 12 Tithebarn Street, Liverpool, L2
2DT
T: 0151 363 1230

Client Bury Council

Project Radcliffe Civic Hub

Drg Title Kerbs & Edges

Created on 13-06-2022JTO Created by JTO Approved by RM

Scale 1:200 Size A1 Workstage Construction

Drg No. RADHUB-PIE-00-00-DR-L-0009 S3 Suitability C01 Revision C01