


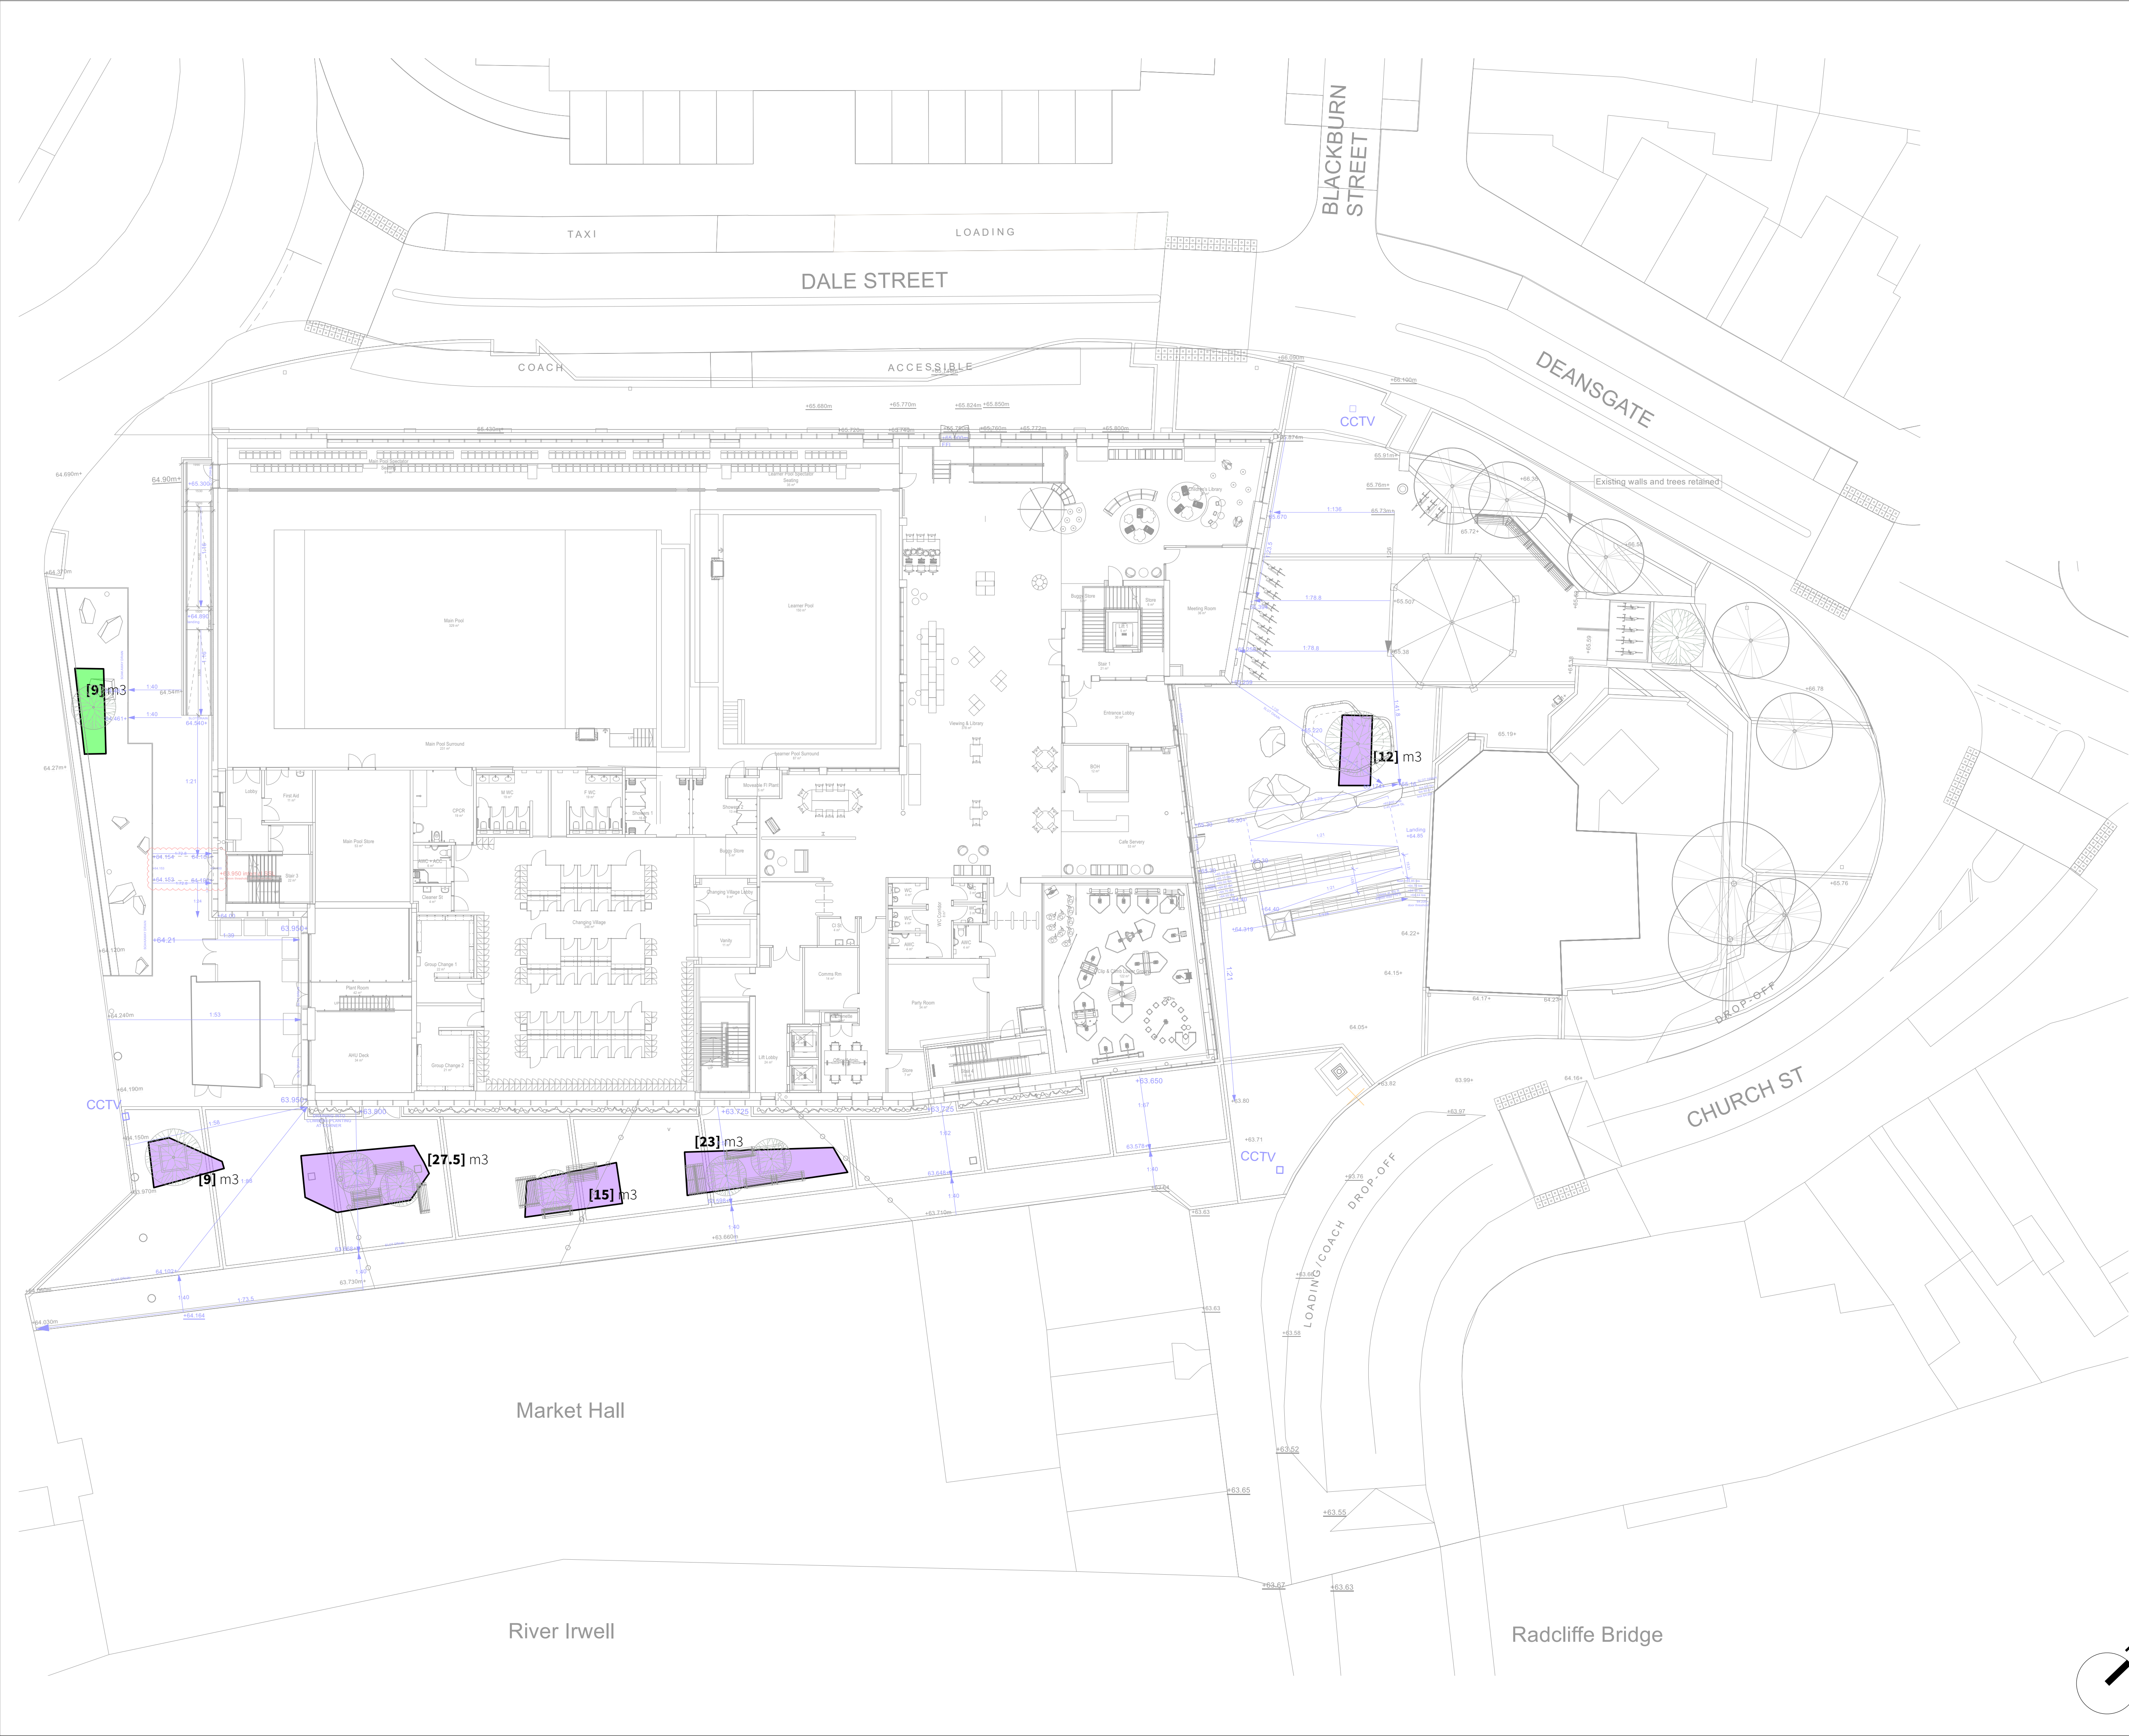

THIS DRAWING IS COPYRIGHT PROTECTED AND MAY NOT BE REPRODUCED IN WHOLE OR PART WITHOUT WRITTEN AUTHORITY FROM THE OWNER.

- NOTES:**
1. Do not scale from this drawing.
 2. Always work to noted dimensions.
 3. All dimensions are in millimetres unless otherwise stated.
 4. All setting out, levels and dimensions to be agreed on site.
 5. The dimensions of all materials must be checked on site before being laid out.
 6. This drawing must be read with the relevant specification clauses and detail drawings.
 7. Order of construction and setting out to be agreed on site.

KEY:

[15/25] m3

TP1 - STRUCTURAL TREE CELLS
Type: Green Blue Urban, Rockspeed
Minimum 1500mm x 2500mm per large tree
Minimum 3.5m x 3.5m x 1.5m per small tree
400mm approved Topsoil
600mm approved Subsoil
To include aeration and watering point accessories. Refer to details for further information.

[9] m3

TP2 - STANDARD TREE PIT IN SOFT LANDSCAPE
Minimum 9m x 3m x 1.5m per tree
300mm approved Topsoil
600mm approved Subsoil
To include aeration and watering point accessories. Refer to details for further information.

Coordinated with AJP drawing:
RADHUB-AJP-V4-ZZ-DR-C-0001-P06 - Outline Drainage Strategy - DRAFT N.Y.I.

S3-P04	28-06-2023	Highway & Binstore updates	RM	RM
S3-P03	26-05-2023	Stage 04 Issue	JTO	RM
S2-P02	17-10-2022	STAGE 03	JTO	RM
S2-P01	05-08-2022	STAGE 03	JTO	RM
Revision	Date	Description	Drawn	Apprvd.



Planit I.E. Limited
E: info@planit-ie.com W: planit-ie.com
MANCHESTER
2 Back Grafton St., Altrincham, WA14 1DY
T: 0161 928 9281
LONDON
Unit 6 Waterside, 44-48 Wharf Road, London, N1 7UX
T: 0207 253 5678
LIVERPOOL
Tempest 5.3, 12 Tithebarn Street, Liverpool, L2 2DT
T: 0151 363 1230

Client Bury Council

Project Radcliffe Civic Hub

Drg Title Tree Pit Typologies & Existing Services

Created on 01-08-2022 Created by JTO Approved by RM

Scale 1:200 Size A1 Workstage Stage 04

Drg No. RADHUB-PIE-00-00-DR-L-0012 Suitability S3 Revision P04