


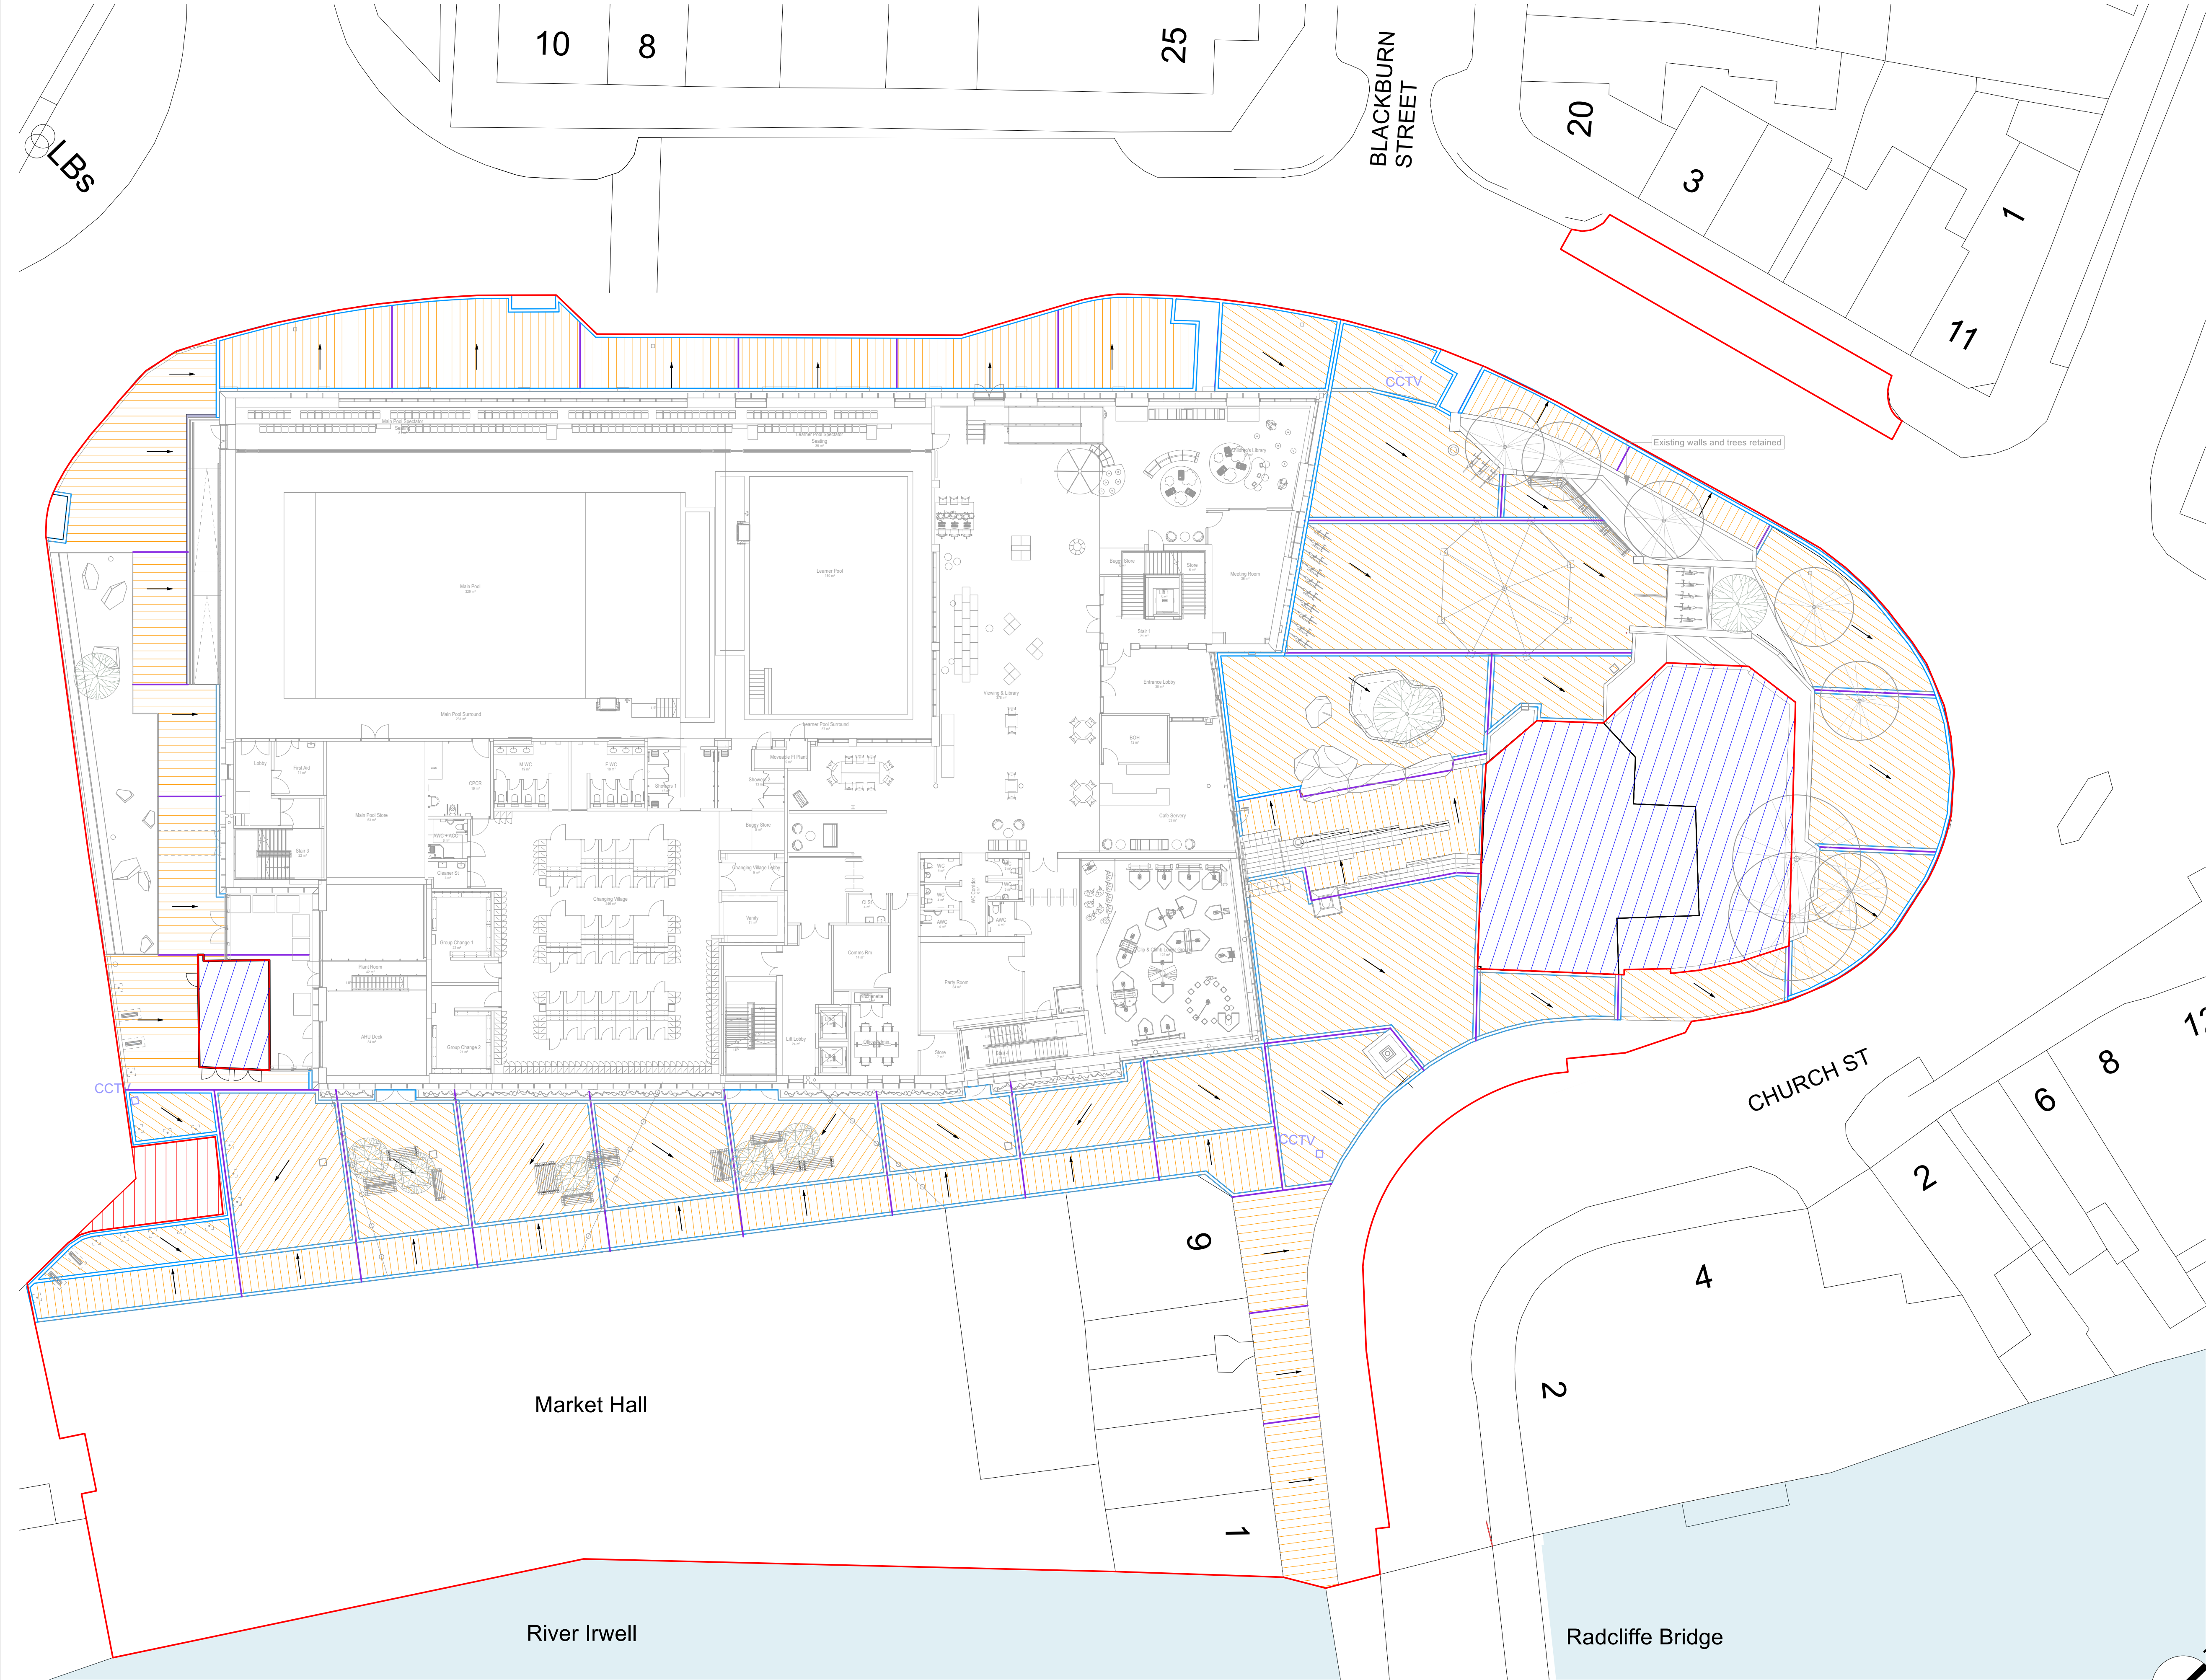

THIS DRAWING IS COPYRIGHT PROTECTED AND MAY NOT BE REPRODUCED IN WHOLE OR PART WITHOUT WRITTEN AUTHORITY FROM THE OWNER.

- NOTES:
1. Do not scale from this drawing.
 2. Always work to noted dimensions.
 3. All dimensions are in millimetres unless otherwise stated.
 4. All setting out, levels and dimensions to be agreed on site.
 5. The dimensions of all materials must be checked on site before being laid out.
 6. This drawing must be read with the relevant specification clauses and detail drawings.
 7. Order of construction and setting out to be agreed on site.

- KEY:
- Project Redline Boundary
 - Unadopted Area
 - Existing Site Structures - no proposed works

PAVING ORIENTATION

- CONCRETE PAVING WITH NATURAL AGGREGATE FINISH**
Location: Site wide
Material: Kellen - Lisico or equal and approved
Manufacturer: Hardscape Ltd or equal and approved
Colour: Mid grey tones TBC
Size: W150mm x L 300mm x D 80mm to vehicular (P01.1) & D 62mm to pedestrian (P01.2)
Bond/Finish: Stretcher
 HEADER COURSE
Location: Site wide
Material: Kellen - Lisico (or equal and approved)
Manufacturer: Hardscape Ltd or equal and approved
Colour: Mid grey tones TBC
Size: W150mm x L 200mm x D70mm
Finish: Flamed finish, Cropped sides
Bond: Half Bond, flexibly laid 8-12mm joints
- PAVING MOVEMENT JOINT**
Location: Site wide
Notes: Refer to engineer's drawings for final location, details and specification

S3-C01	03-04-2024	Construction	JTO	RM
S3-P02	28-06-2023	Highway & Binstore updates	RM	RM
S3-P01	26-05-2023	Stage 04 Issue	JTO	RM
Revision	Date	Description	Drawn	Apprvd.

Plant I.E. Limited
E: info@plant-ie.com W: plant-ie.com
MANCHESTER
2 Back Grafton St., Altrincham, WA14 1DY
T: 0161 928 9281
LONDON
Unit 6 Waterside, 44-48 Wharf Road, London,
N1 7UX
T: 0207 253 5678
LIVERPOOL
Tempest 5.3, 12 Tithebarn Street, Liverpool, L2
2DT
T: 0151 363 1230

Client **Bury Council**

Project **Radcliffe Civic Hub**

Drg Title **Paving Orientation**

Created on **04-04-2022** Created by **JTO** Approved by **RM**

Scale **1:200** Size **A1** Workstage **Construction**

Drg No. **RADHUB-PIE-00-00-DR-L-0014** Suitability **S3** Revision **C01**