


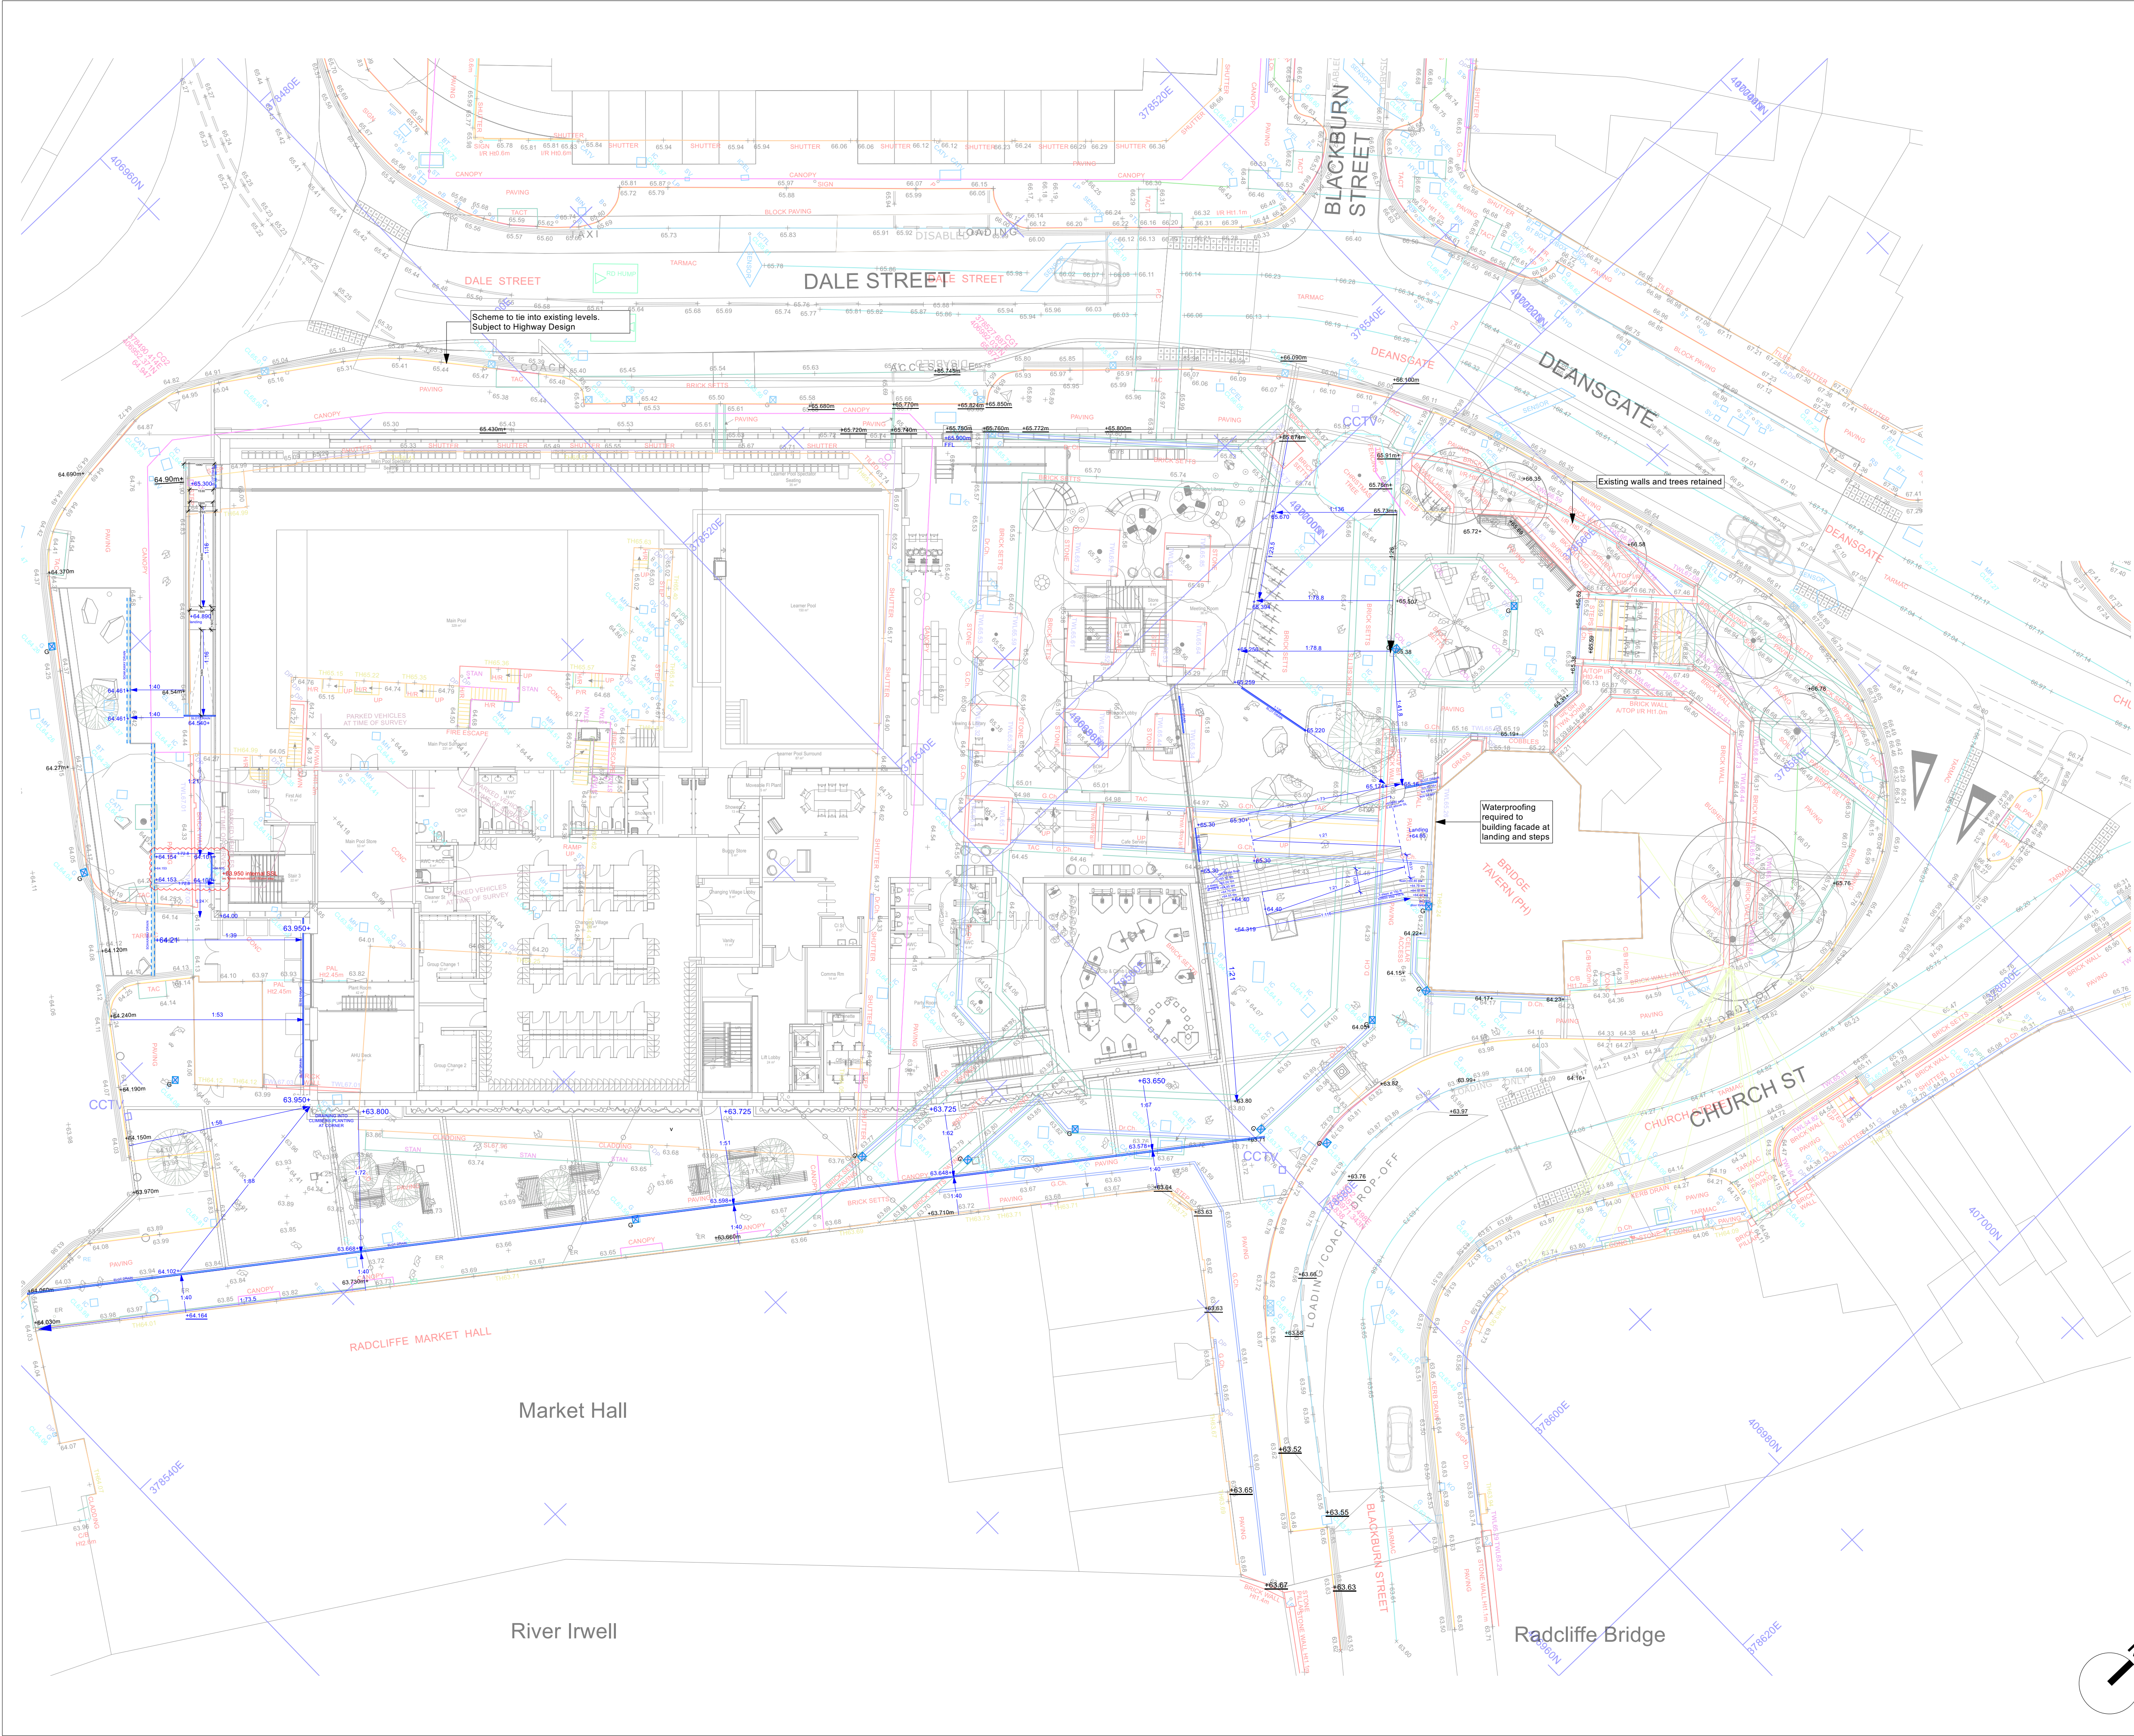

THIS DRAWING IS COPYRIGHT PROTECTED AND MAY NOT BE REPRODUCED IN WHOLE OR PART WITHOUT WRITTEN AUTHORITY FROM THE OWNER.

- NOTES:**
1. Do not scale from this drawing.
 2. Always work to noted dimensions.
 3. All dimensions are in millimetres unless otherwise stated.
 4. All setting out, levels and dimensions to be agreed on site.
 5. The dimensions of all materials must be checked on site before being laid out.
 6. This drawing must be read with the relevant specification clauses and detail drawings.
 7. Order of construction and setting out to be agreed on site.

KEY:

- Project Redline Boundary**
- Unadopted Area**
- Existing Site Structures - no proposed works**
- Line of Design Responsibility**
- Delineated with in ground flush studs
- SPOT LEVEL - Existing**
Levels as per Topographic Survey
- SPOT LEVEL - Proposed**
- FALLS - Proposed**
- INDICATIVE LOCATION FOR SLOT DRAIN**
- Laid to falls
- Refer to engineers drawings for details on exact location
- EXISTING GULLY LOCATION**
- Laid to falls
- PROPOSED GULLY LOCATION**
- Refer to engineers drawings for details on exact location, laid to falls
- PROPOSED SLOAKAWAY LOCATION**
- Below soil perforated pipe
- Refer to engineers drawings for details on exact location, laid to falls

NOTE:
All drainage and manholes to be coordinated with drainage engineer's.

S3-P06	28-06-2023	Highway & Binstore updates	RM	RM
S3-P05	26-05-2023	Stage 04 Issue	JTO	RM
S2-P01	03-05-2023	INFORMATION	JTO	RM
Revision	Date	Description	Drawn	Apprv.

Planit I.E. Limited
E: info@planit-ie.com W: planit-ie.com
MANCHESTER
2 Back Grafton St., Altrincham, WA14 1DY
T: 0161 928 9281
LONDON
Unit 6 Waterside, 44-48 Wharf Road, London, N1 7UX
T: 0207 253 5678
LIVERPOOL
Tempest S-3, 12 Tithebarn Street, Liverpool, L2 2DT
T: 0151 363 1230

Client Bury Council

Project Radcliffe Civic Hub

Drg Title Levels & Topo

Created on 03-05-2023 Created by JTO Approved by RM

Scale 1:200 Size A1 Workstage Stage 04

Drg No. RADHUB-PIE-00-00-DR-L-0016 Suitability S3 Revision P03