


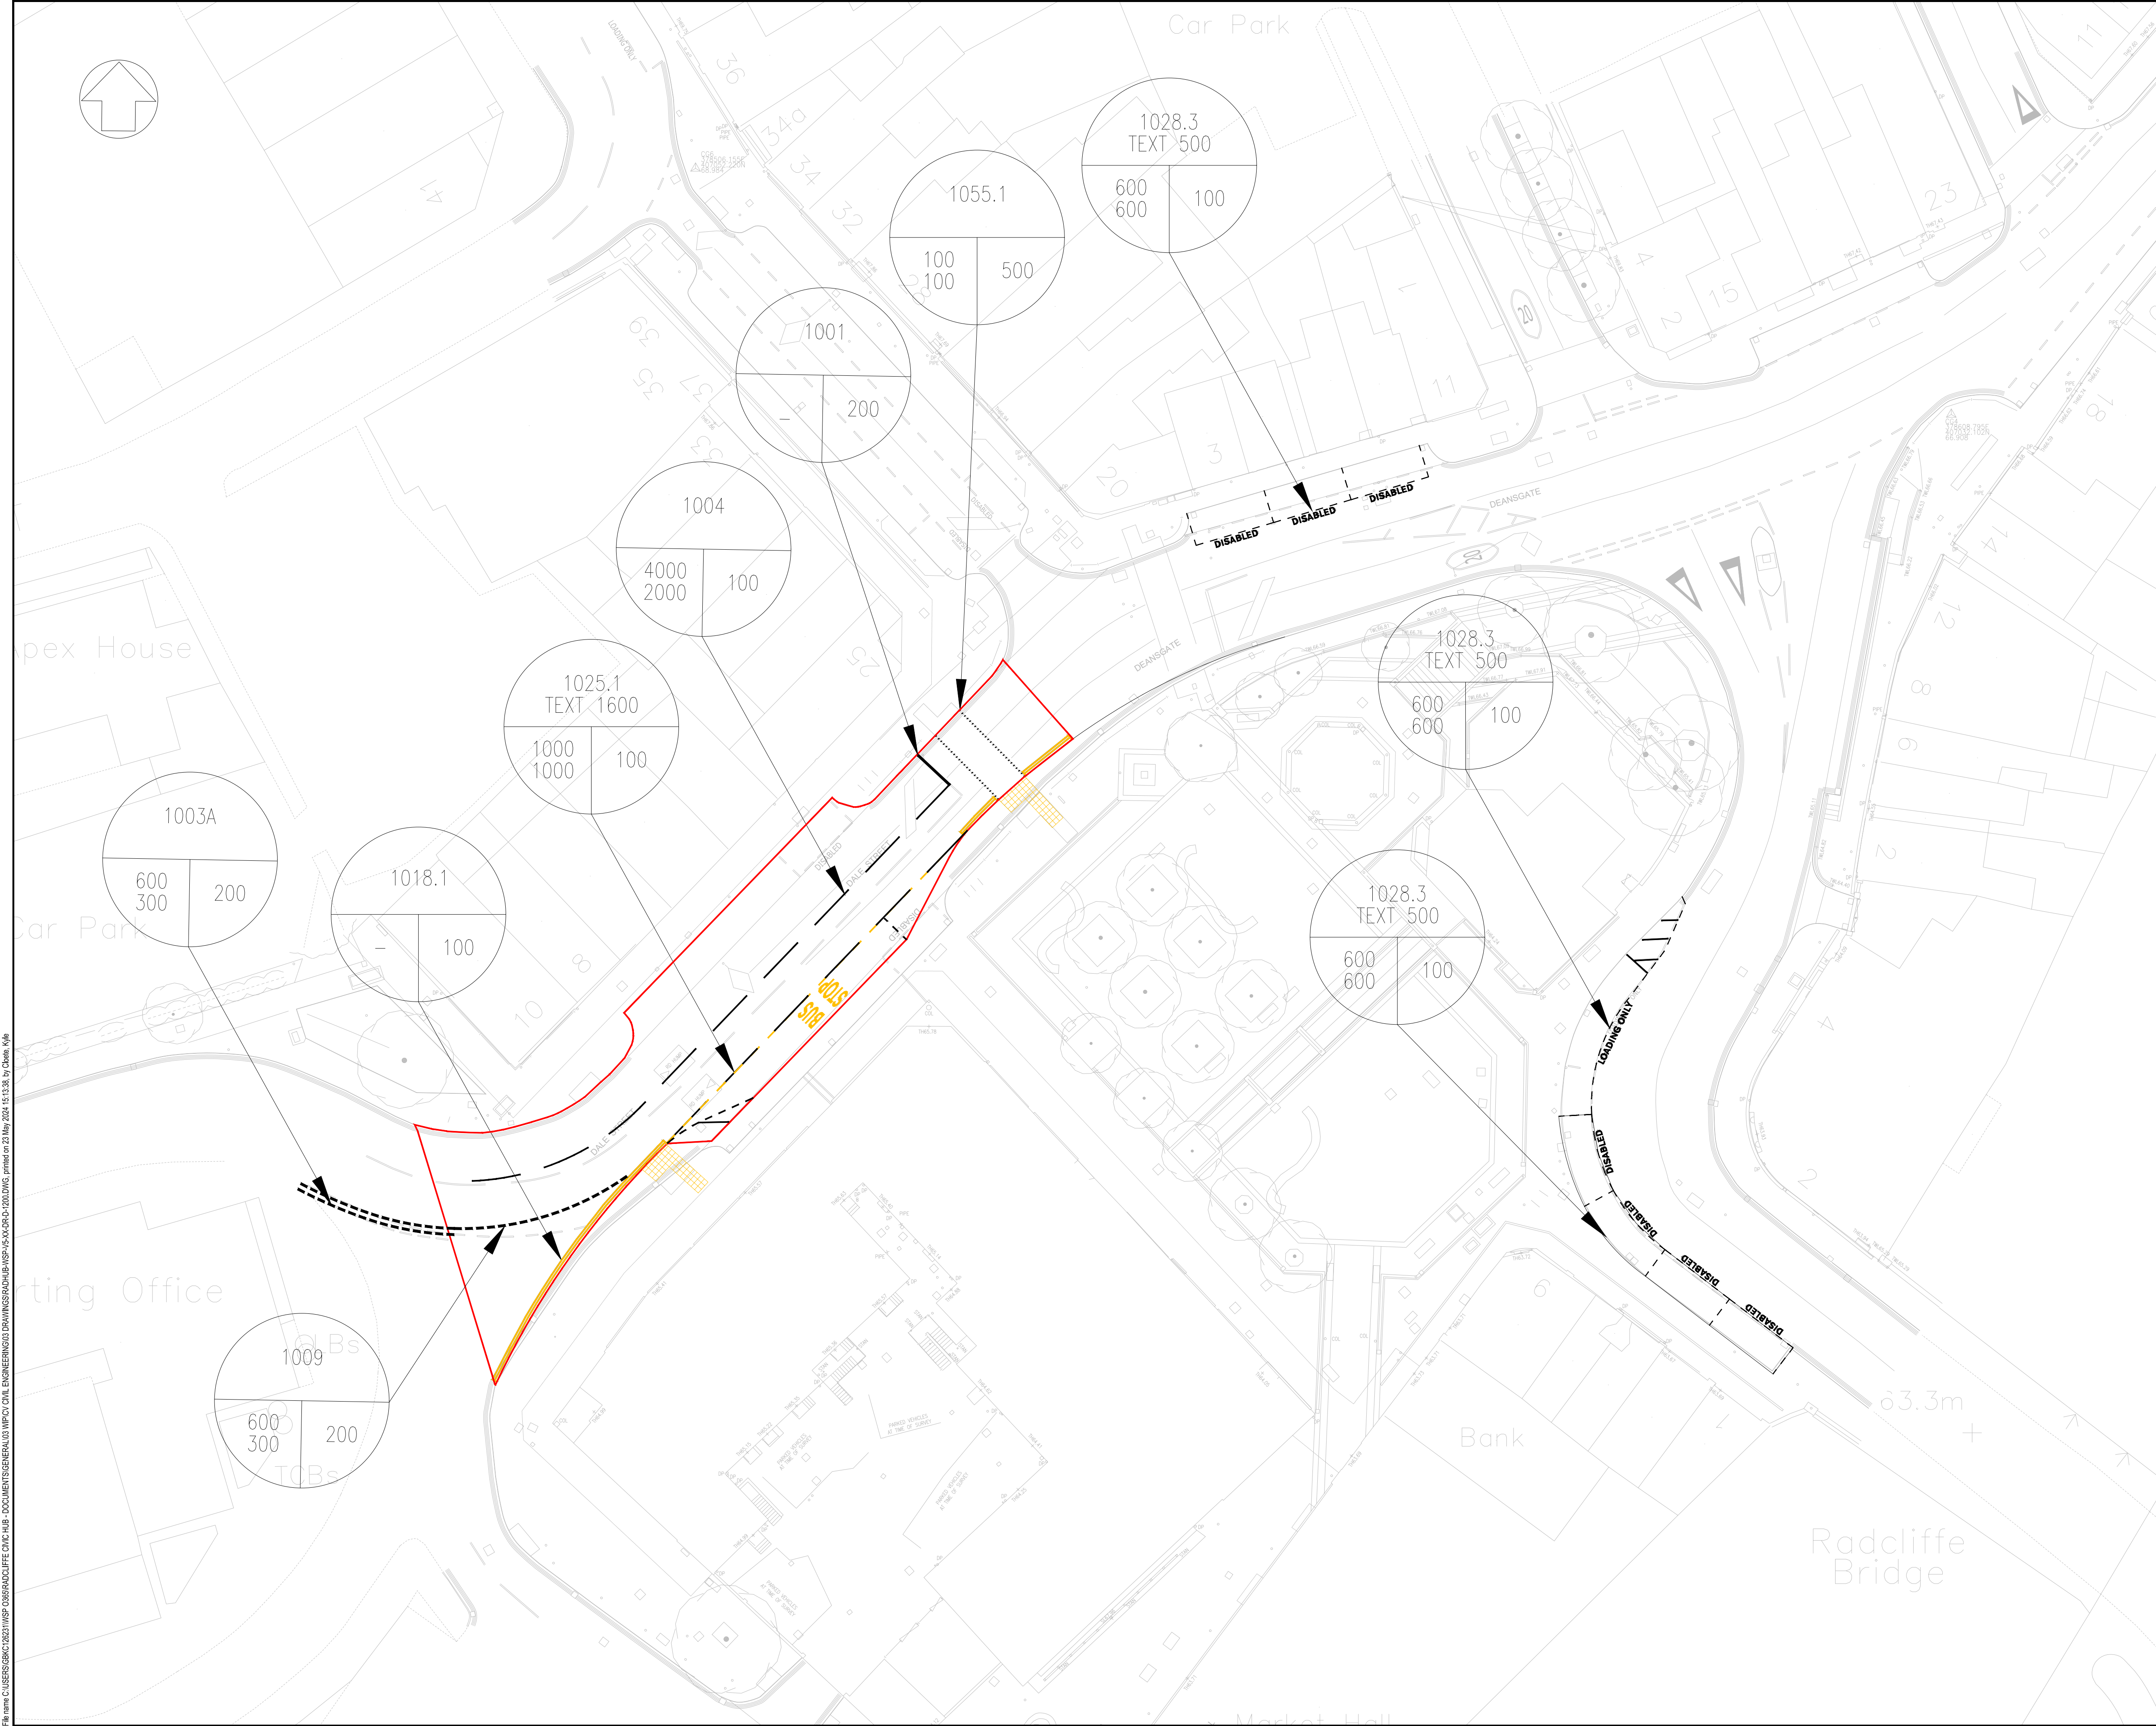

DO NOT SCALE

NOTES

1. ALL DIMENSIONS ARE IN METRES UNLESS OTHERWISE STATED. ALL LEVELS ARE IN METRES ABOVE ORDNANCE DATUM.

2. THIS DRAWING SHALL BE READ IN CONJUNCTION WITH ALL RELATED DOCUMENTATION AND STANDARD DETAILS.

KEY

BOUNDARY LINE

P01	23/05/2024	KC	FIRST ISSUE	MS	RV
REV	DATE	BY	DESCRIPTION	CHK	APP

DRAWING STATUS: S0 - WORK IN PROGRESS

wsp

8 First Street, Manchester, M15 4GU, UK
T+ 44 (0) 161 200 5000
wsp.com

CLIENT:

VINCI CONSTRUCTION

ARCHITECT:

SITE/PROJECT:

RADCLIFFE CIVIC HUB

TITLE:

ROAD MARKINGS

SCALE @ A1:

1:500

CHECKED:

MS

APPROVED:

RV

PROJECT NO:

70082141

DESIGNED:

BO

DRAWN:

BO

DATE:

May 24

DRAWING No:

RADHUB-WSP-V5-XX-DR-D-1200

REV:

P01

© WSP UK Ltd

File name: C:\Users\GRC\2531\WSP_0369\RADCLIFFE CIVIC HUB - DOCUMENTS\GENERAL\03\WPD\01 CIVIL ENGINEERING\03 DRAWINGS\RADHUB-WSP-V5-XX-DR-D-1200.DWG, printed on 23 May 2024 15:13:38, by: Claire, kyle