


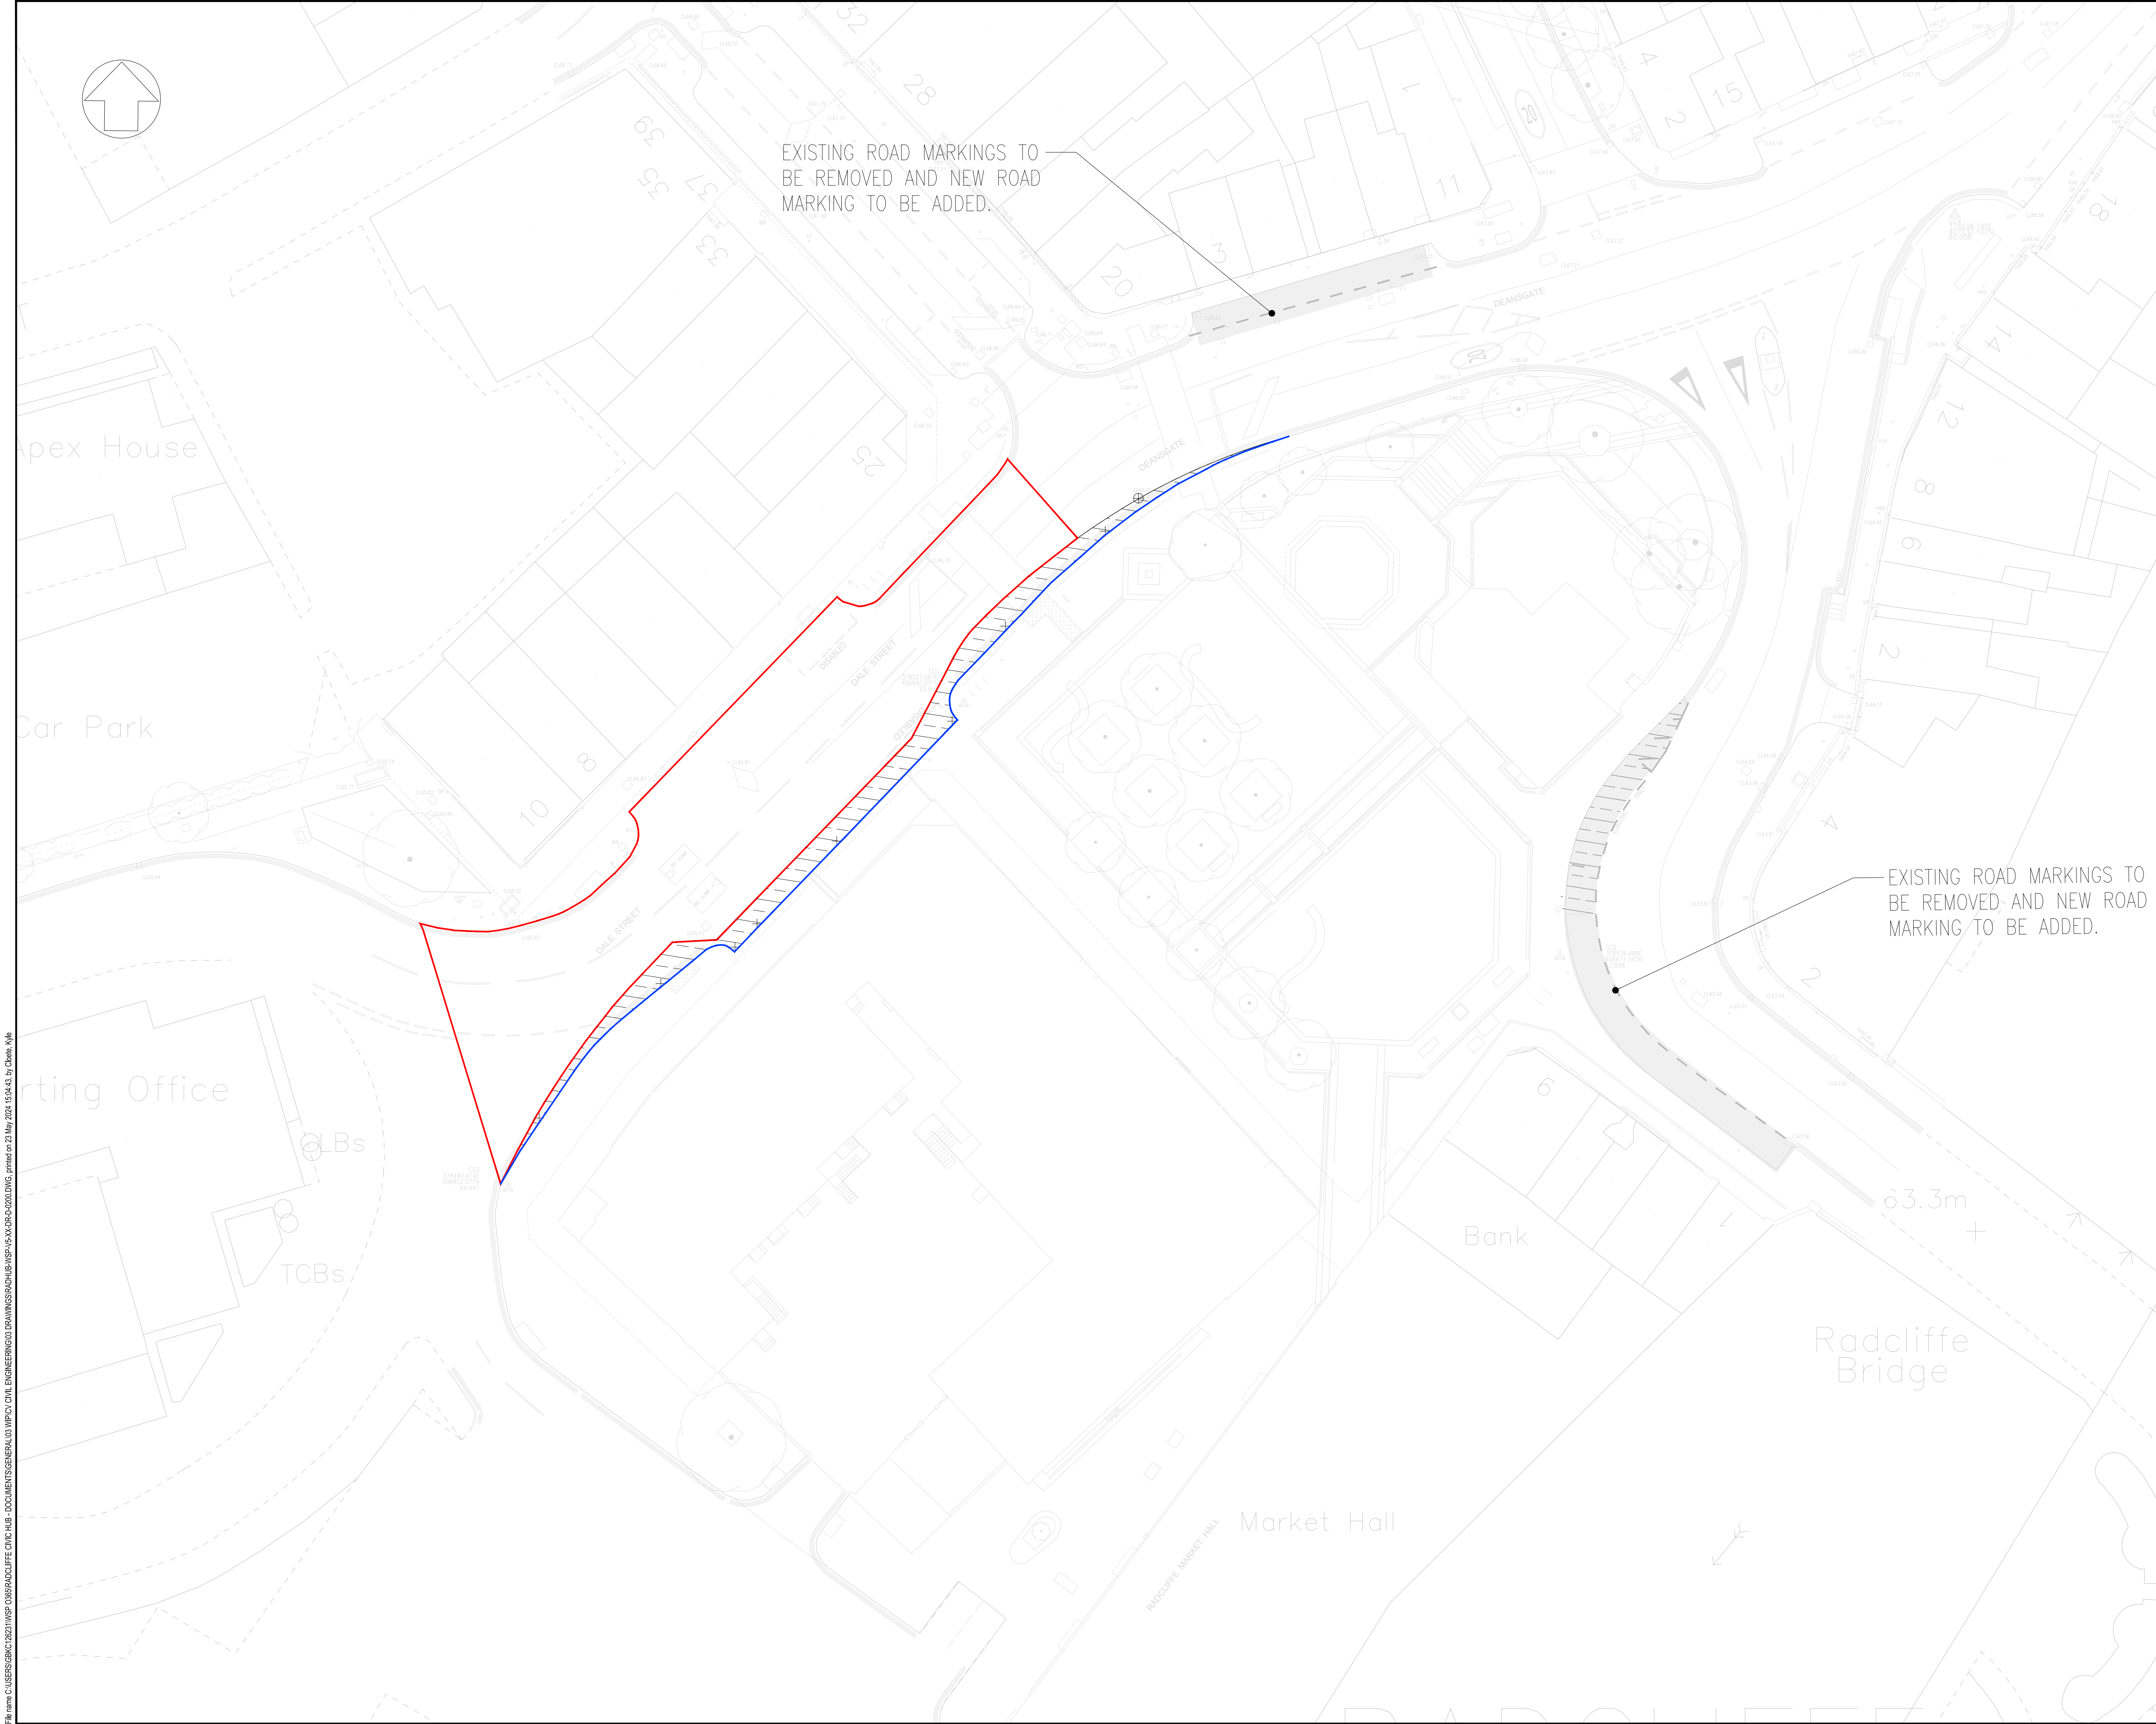

DO NOT SCALE

NOTES

1. ALL DIMENSIONS ARE IN METRES UNLESS OTHERWISE STATED. ALL LEVELS ARE IN METRES ABOVE ORDNANCE DATUM.
2. THIS DRAWING SHALL BE READ IN CONJUNCTION WITH ALL RELATED DOCUMENTATION AND STANDARD DETAILS.

KEY

BOUNDARY LINE

KERB TO BE REMOVED

MANHOLE TO BE RELOCATED

GULLYS TO BE RELOCATED

EXISTING ROAD MARKINGS TO BE REMOVED

SURFACE LAYER TO BE REMOVED

P01	23/05/2024	KC	FIRST ISSUE	MS	RV
REV	DATE	BY	DESCRIPTION	CHK	APP

DRAWING STATUS: S0 - WORK IN PROGRESS

wsp

8 First Street, Manchester, M15 4GU, UK
T+ 44 (0) 161 200 5000
wsp.com

CLIENT: VINCI CONSTRUCTION

ARCHITECT: -

SITE/PROJECT: RADCLIFFE CIVIC HUB

TITLE: SITE CLEARANCE

SCALE @ A1: 1:500	CHECKED: MS	APPROVED: RV
PROJECT NO: 70082923	DESIGNED: BO	DRAWN: KC
DATE: MAY 15		REV: P01

DRAWING No: RADHUB-WSP-V5-XX-DR-D-0200

© WSP UK Ltd

File name: C:\Users\GRC\23231\WSP_03658\RADCLIFFE CIVIC HUB - DOCUMENTS\GENERAL\03 DRAWINGS\RADHUB\WSP-V5-XX-DR-D-0200.DWG, printed on 23 May 2024 15:04:43, by: Claire, vsp