


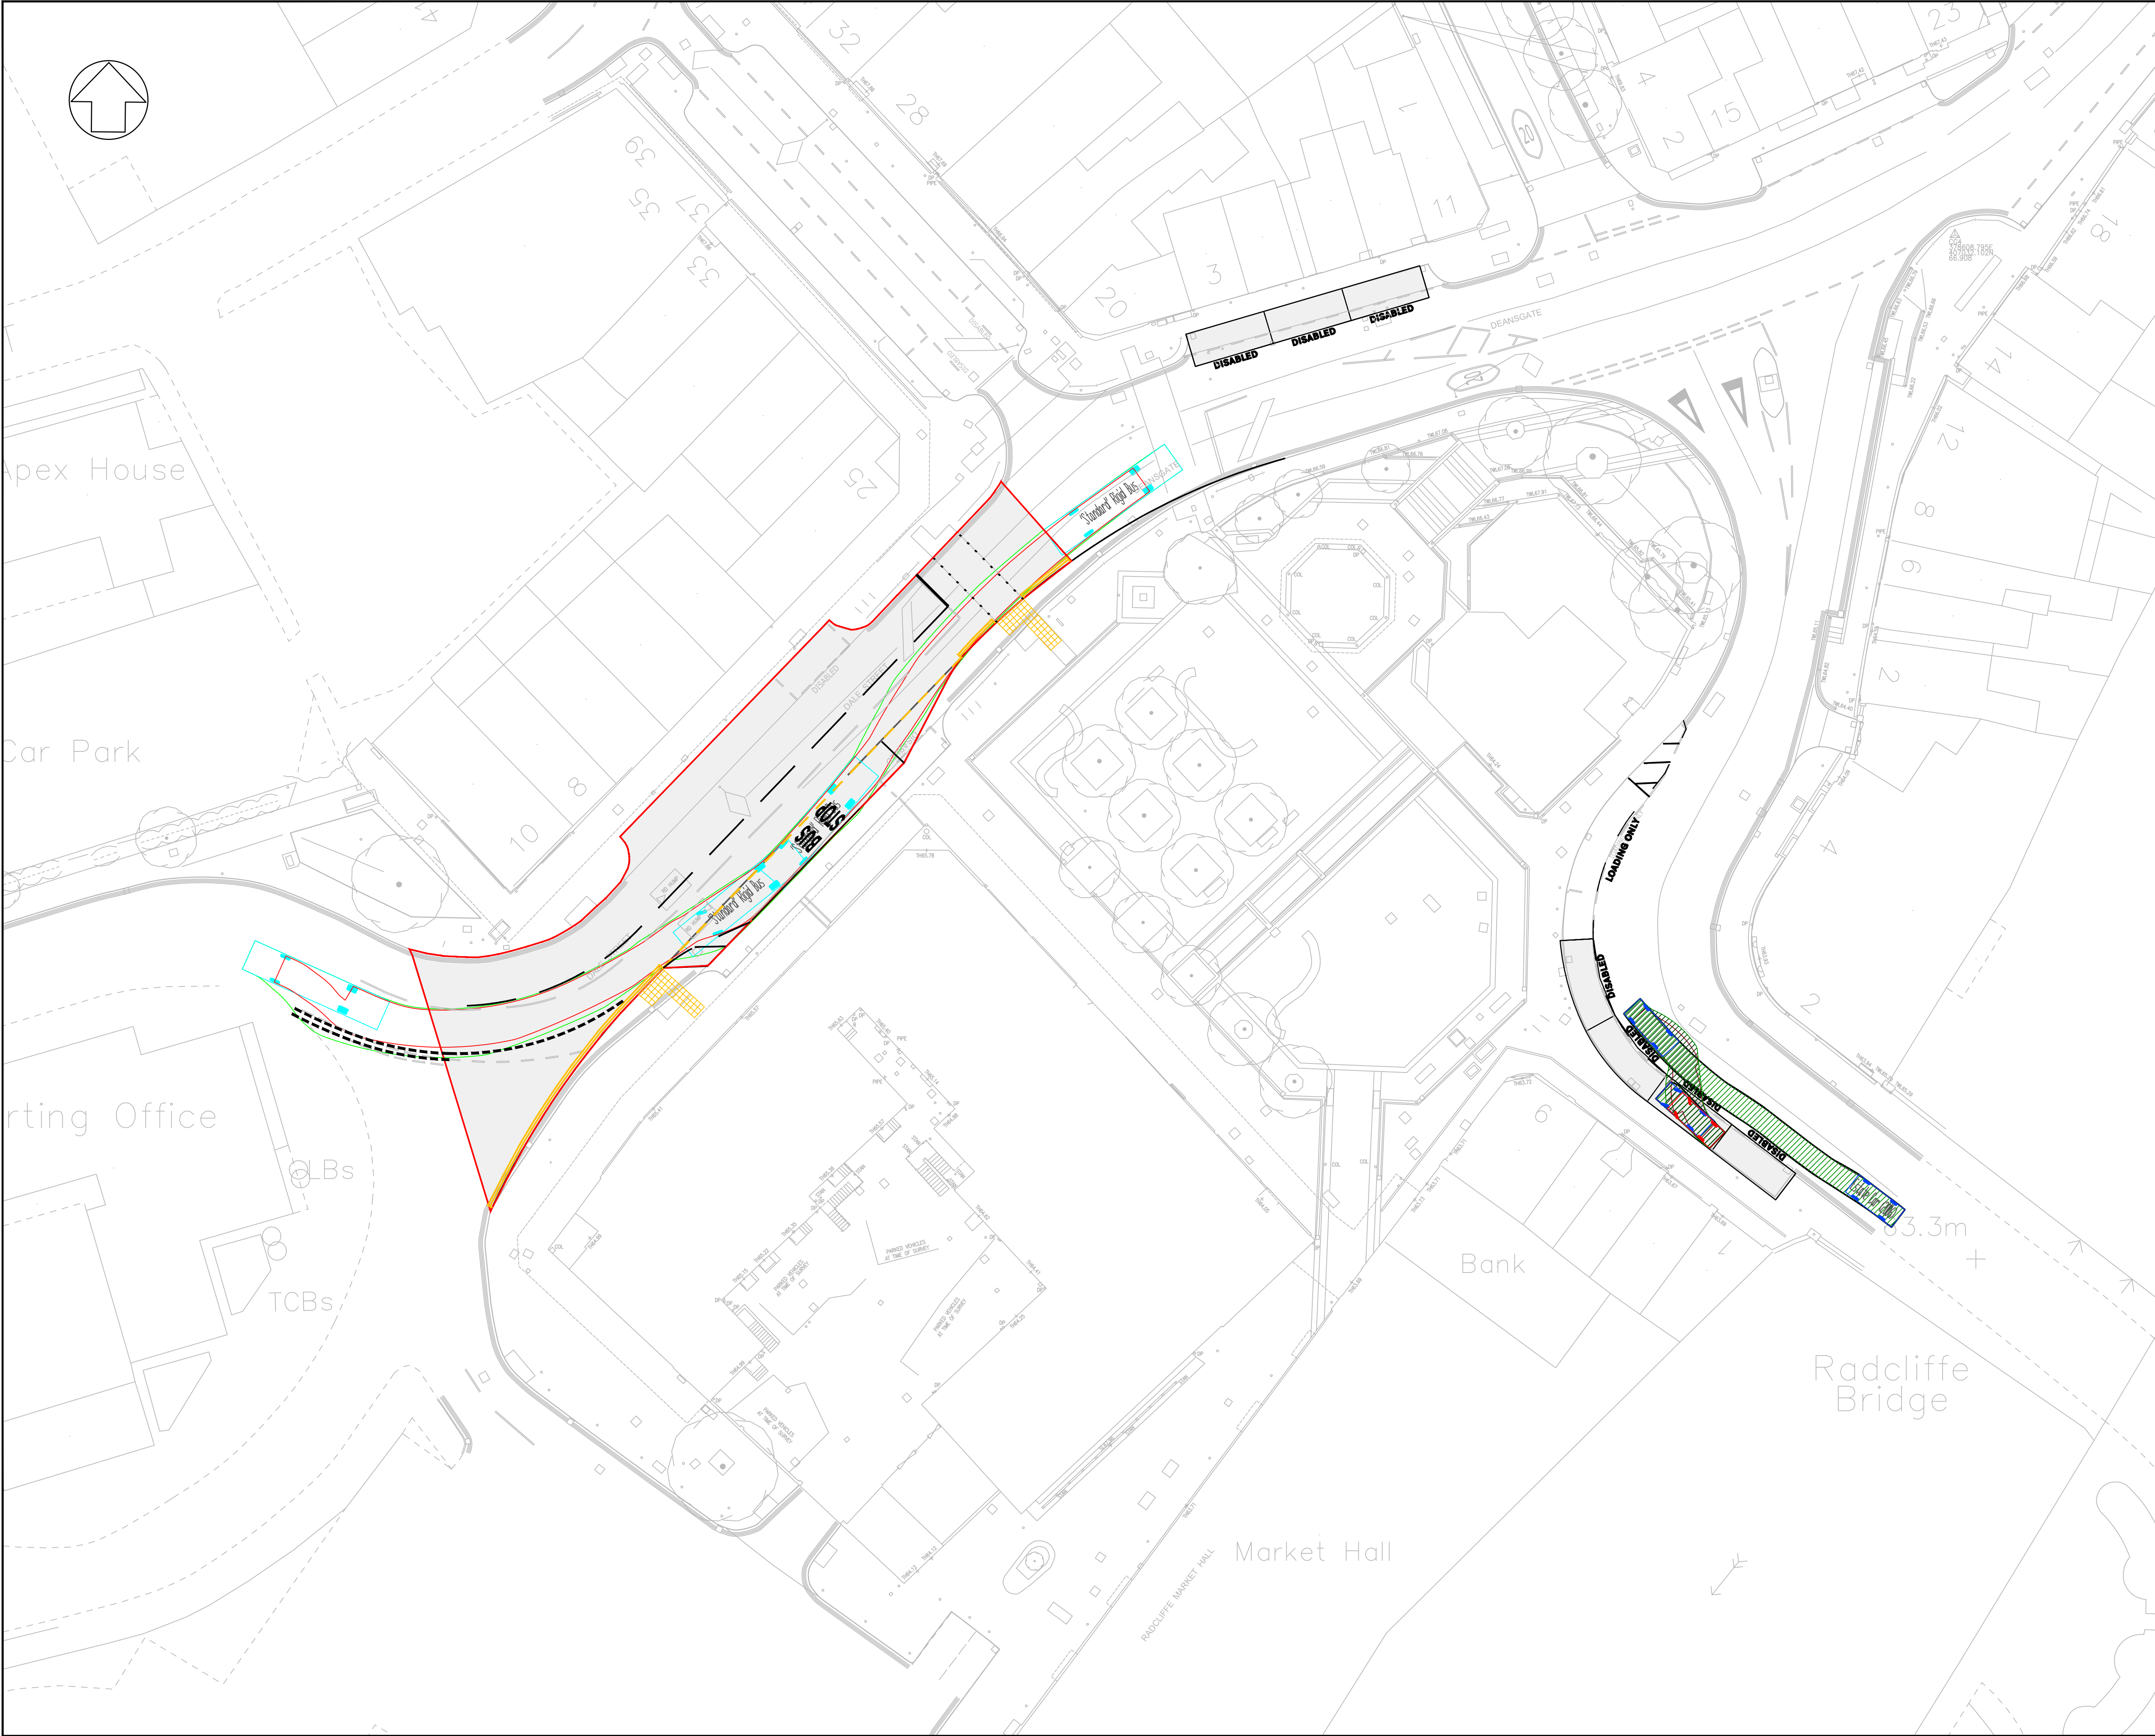

NOTES

1. ALL DIMENSIONS ARE IN METRES UNLESS OTHERWISE STATED. ALL LEVELS ARE IN METRES ABOVE ORDNANCE DATUM.

2. THIS DRAWING SHALL BE READ IN CONJUNCTION WITH ALL RELATED DOCUMENTATION AND STANDARD DETAILS.

12

2.5

6

Standard' Rigid Bus @ 5mph

Overall Length12.000m

Overall Width2.550m

Overall Body Height3.069m

Min Body Ground Clearance0.309m

Track Width2.350m

Lock to lock time4.00s

Wall to Wall Turning Radius10.771m

4.71

0.885

2.755

Estate Car (2006)

Overall Length4.710m

Overall Width1.804m

Overall Body Height1.442m

Min Body Ground Clearance0.207m

Max Track Width1.796m

Lock to lock time4.00s

Kerb to Kerb Turning Radius5.950m

KEY

BOUNDARY LINE

P01	23/05/2024	KC	FIRST ISSUE	MS	RV
REV	DATE	BY	DESCRIPTION	CHK	APP

DRAWING STATUS:

S0 - WORK IN PROGRESS

wsp

8 First Street, Manchester, M15 4GU, UK

T+ 44 (0) 161 200 5000

wsp.com

CLIENT:

VINCI CONSTRUCTION

ARCHITECT:

SITE/PROJECT:

RADCLIFFE CIVIC HUB

TITLE:

VEHICLE TRACKING

SCALE @ A1:	1:500	CHECKED:	MS	APPROVED:	RV
PROJECT NO:	70092923	DESIGNED:	BO	DRAWN:	BO
				DATE:	May 24

DRAWING No:	RADHUB-WSP-V5-XX-DR-D-0105	REV:	P01
-------------	----------------------------	------	-----

© WSP UK Ltd

File name: C:\USERS\GBC\2631\WSP_0365RADCLIFFE CIVIC HUB - DOCUMENTS\SERVER\03 DRAWINGS\RADHUB\WSP-V5-XX-DR-D-0105.DWG, issued on 23 May 2024 15:03:21, by: Chloe, KYLE