


Walmersley Old Road, Walmersley, Bury

WARNING TO HOUSE PURCHASERS
Property Misdescriptions Act 1991

Buyers are warned that this is a working drawing and is not intended to be treated as descriptive material. It is intended to show the proposed layout of the development and is not intended to be used as a basis for any other material. The contents of this drawing may be subject to change at any time, and alterations and variations can occur during the progress of the works without notice of the drawing. Consequently the layout, form, contents and dimensions of the finished construction may differ materially from those shown. Rely on the contents of this drawing constitute a contract, part of any contract, or warranty.

- Legend:
- Bin Storage Area
Refer to Standard Planning and Driveway Strategy for detail of sizes.
1 x green waste | 1 x paper & cardboard
1 x glass & plastic | 1 x garden waste
 - Refuse Route
Proposed route of bins from dwelling to collection point

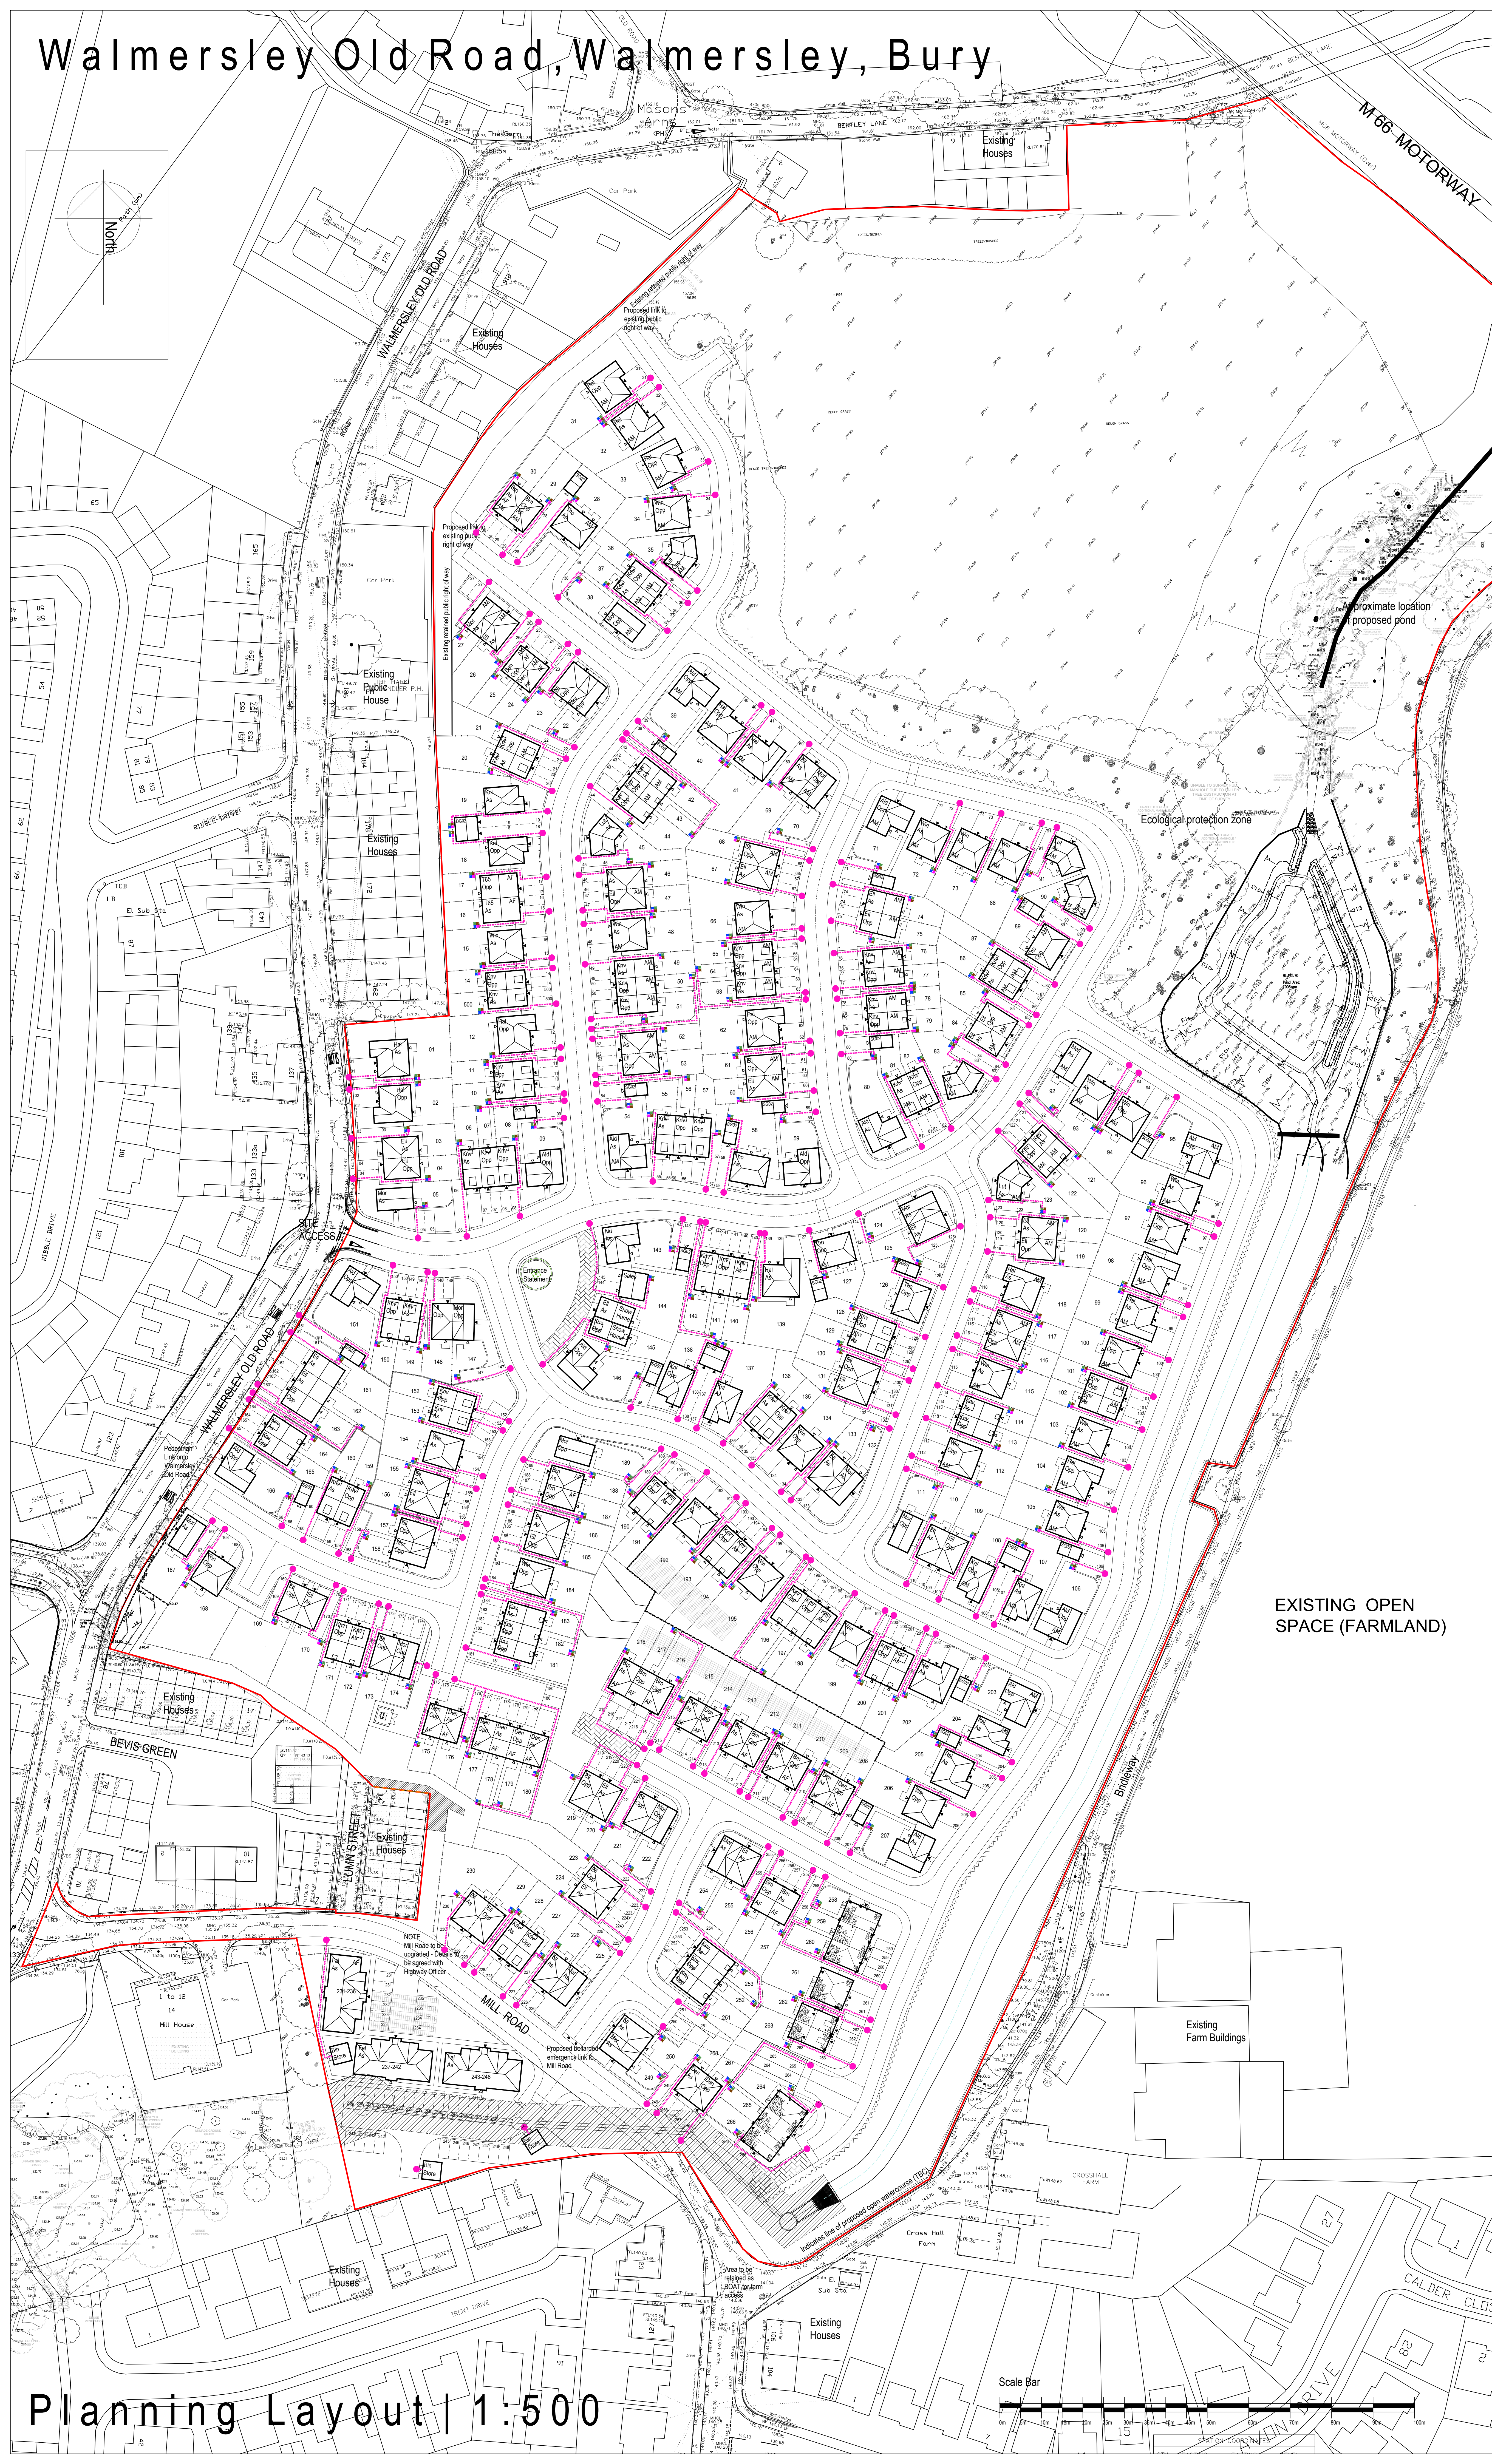

EXISTING OPEN SPACE (FARMLAND)

Rev Description Date Drawn Ck'd

BARRATT HOMES MANCHESTER

Barratt Homes Manchester
(A division of BDW Trading Ltd)
4 Brindley Road
City Park
Manchester
M16 9HG
Tel: 0161 872 0161
Fax: 0161 855 2828

Job: TETROSYL WALMERSLEY, BURY

Title: REFUSE STRATEGY LAYOUT

Design By: PJA Date: 09/2016 Drawing Number: 456 / P / RSL / 04 Rev: 1

Drawn By: JSM Scale: 1:500

Planning Layout | 1:500