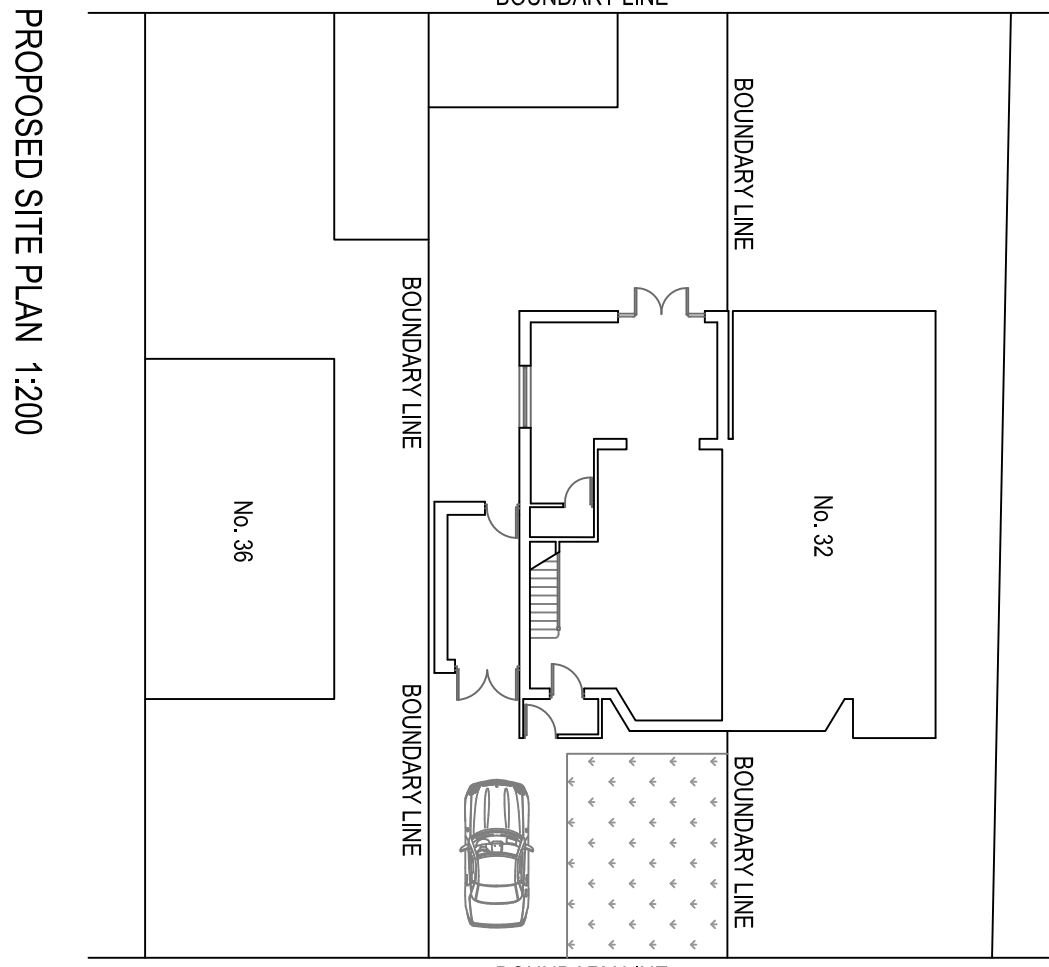
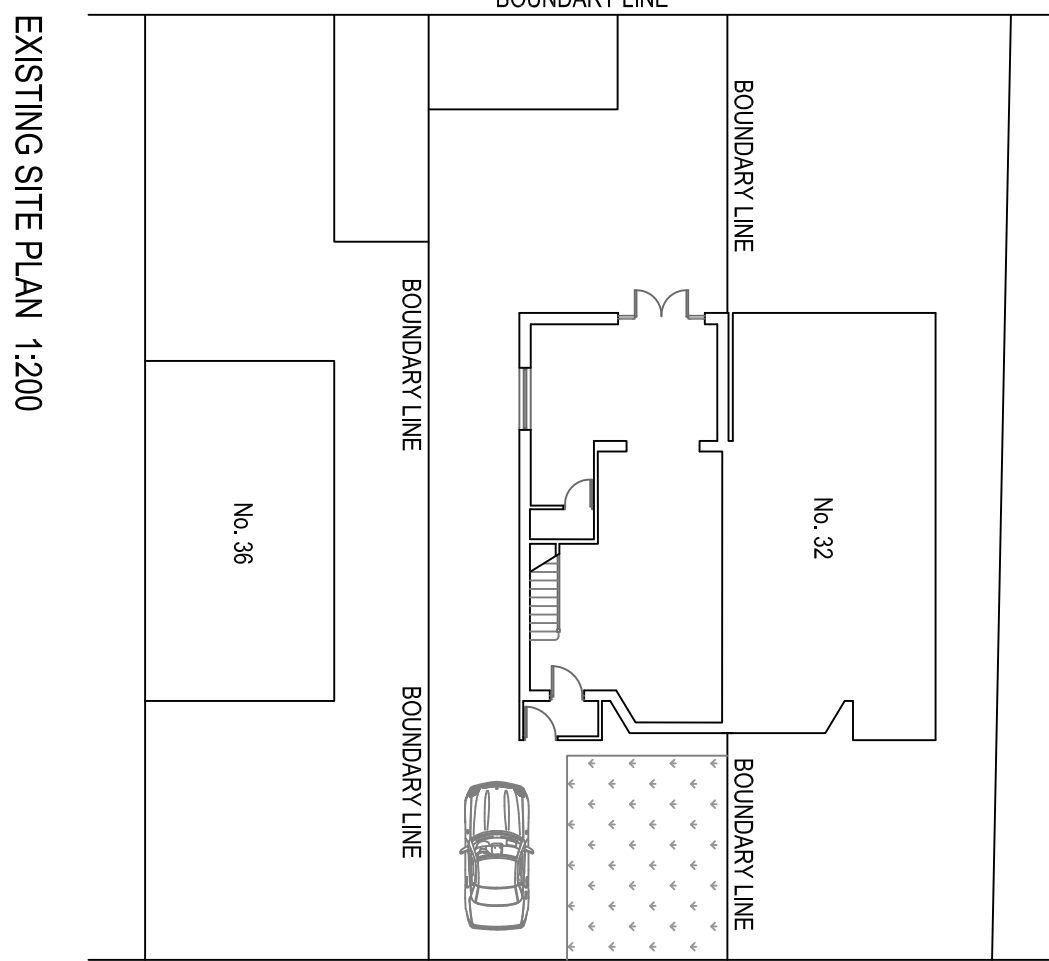
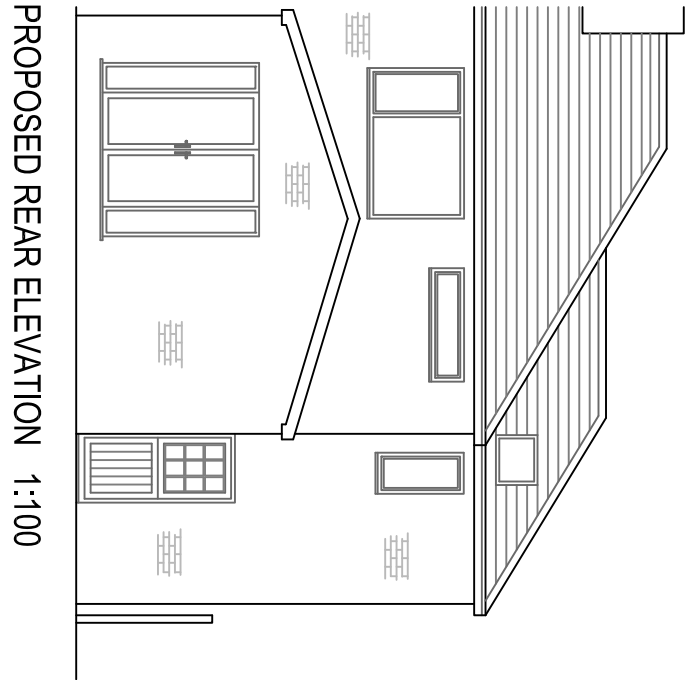
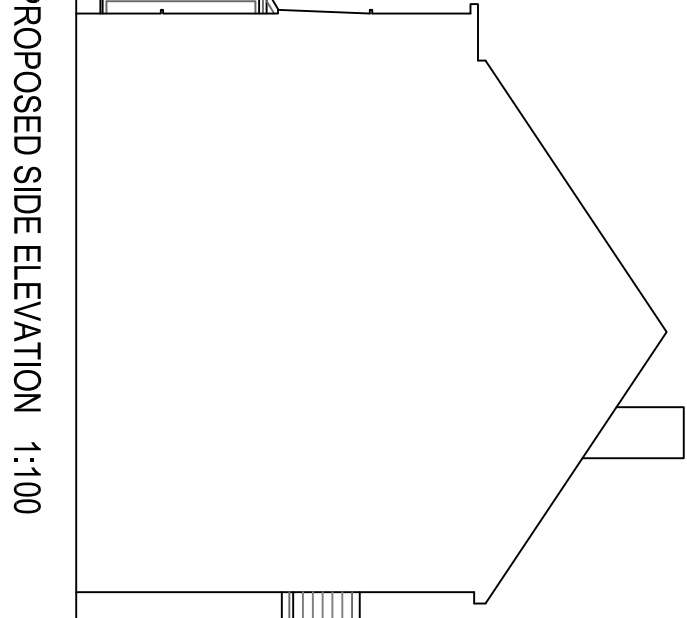
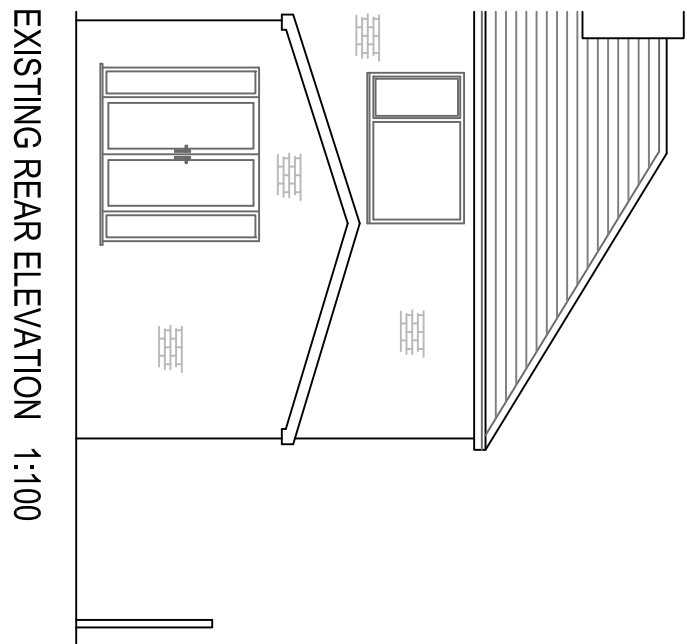
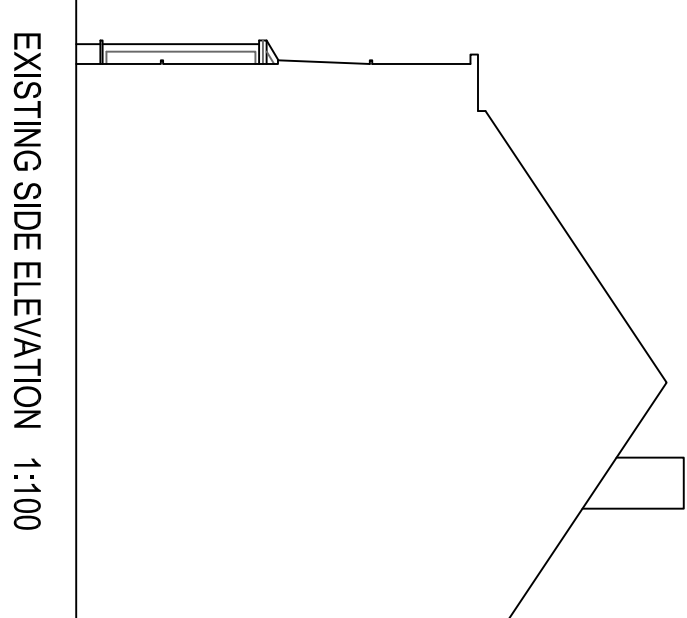
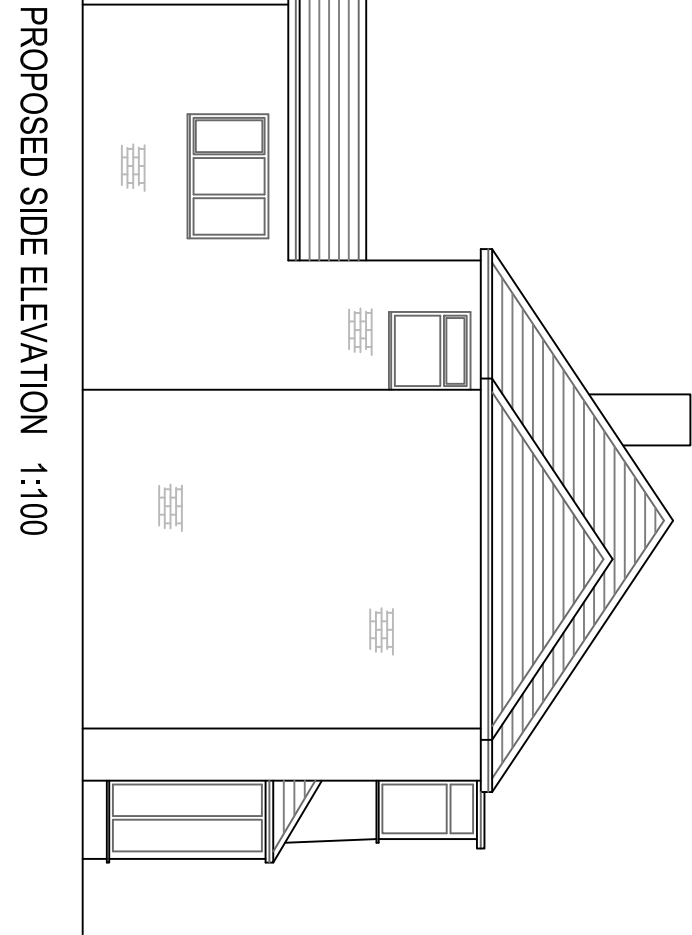
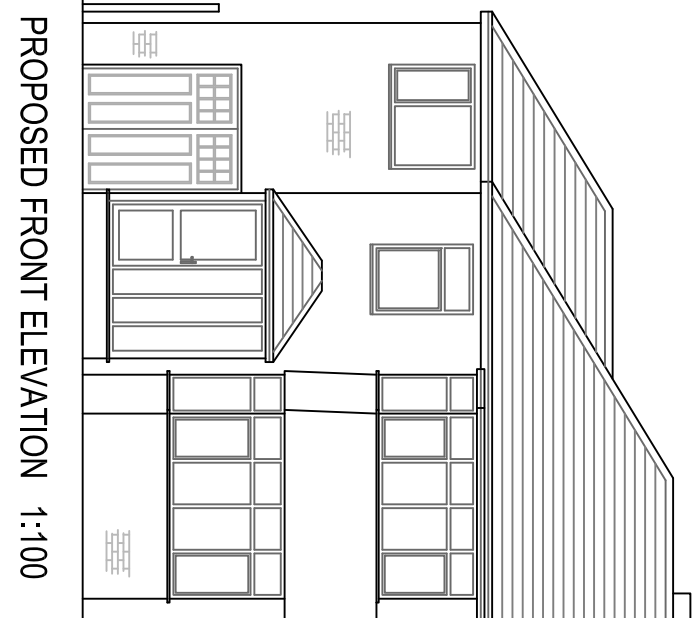
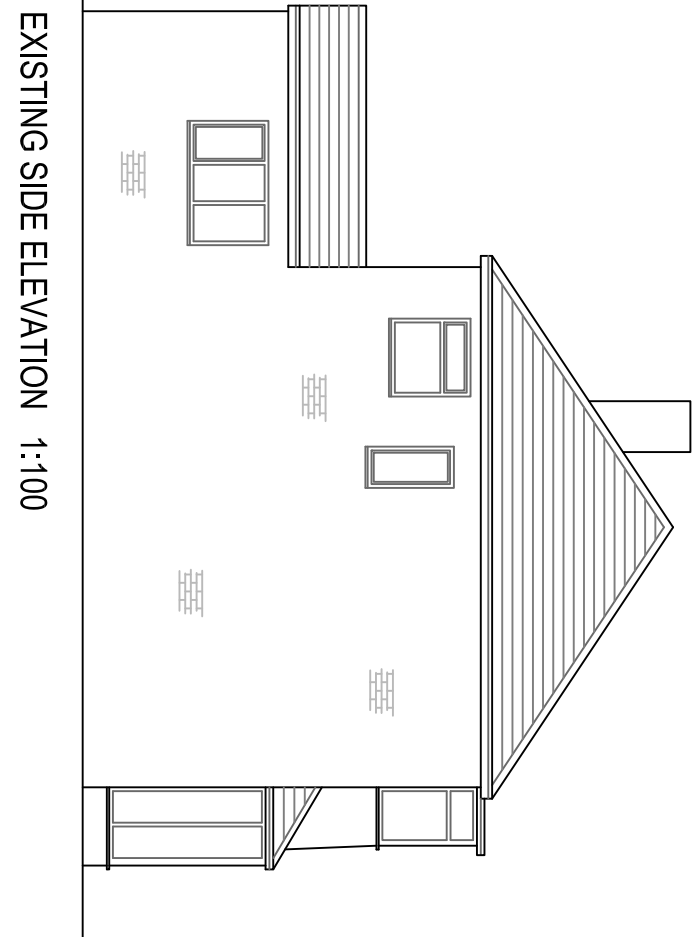
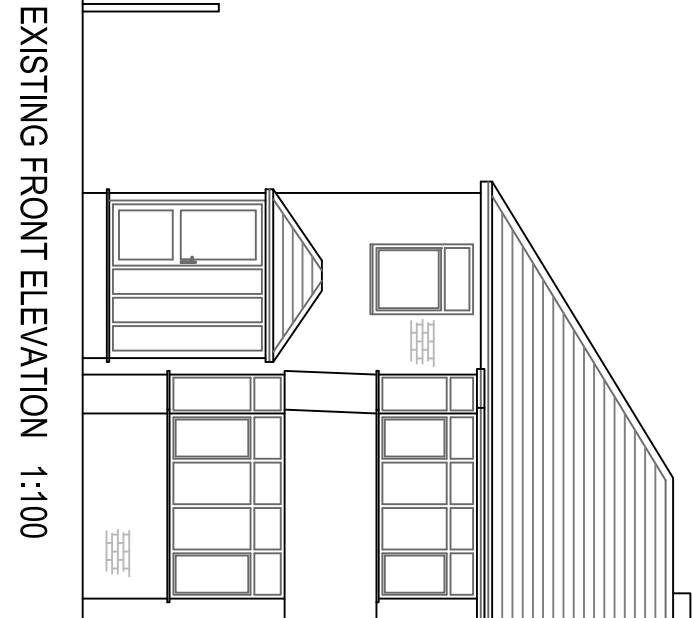
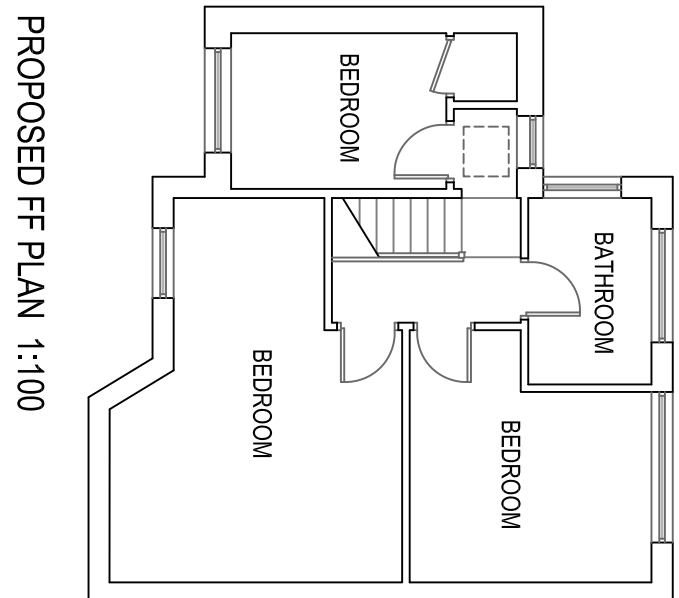
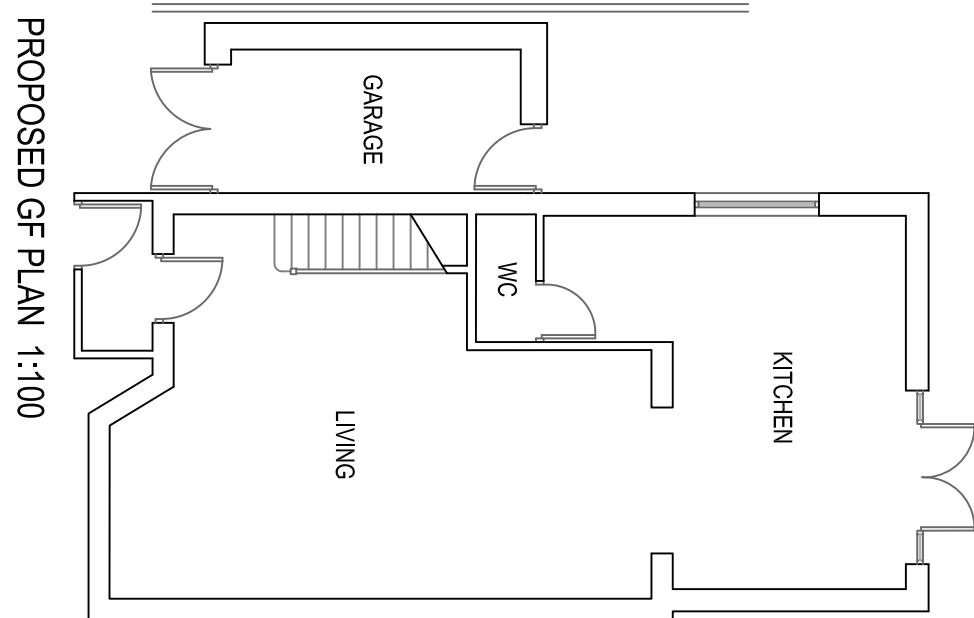
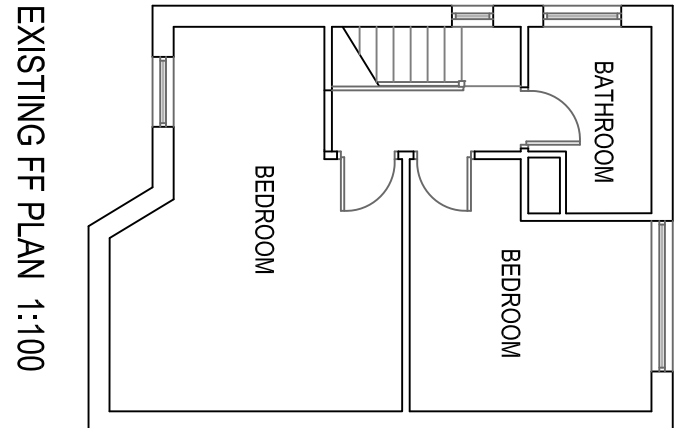
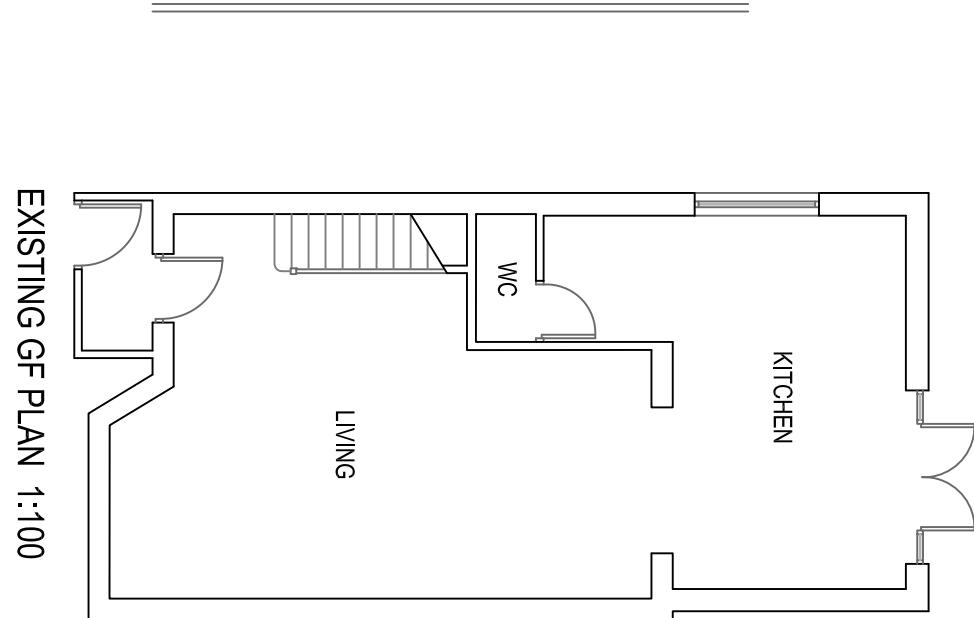


TWO STOREY SIDE
EXTENSION & INTERNAL WORKS

34 Oak Avenue
Whitefield
M45 7FN

Existing & Proposed Plans
and Elevations

Drawn: CDW
Scale: 1:100 & 1:200 @ A1
Date: June 2023

2622_WH1_01_Planning

CDWP
CD Wilkinson Plans

tel: 07967 522401 email: chris@cdwilkinsonplans.co.uk
5 Highmadow, Manchester, M26 1YN