


Proposed

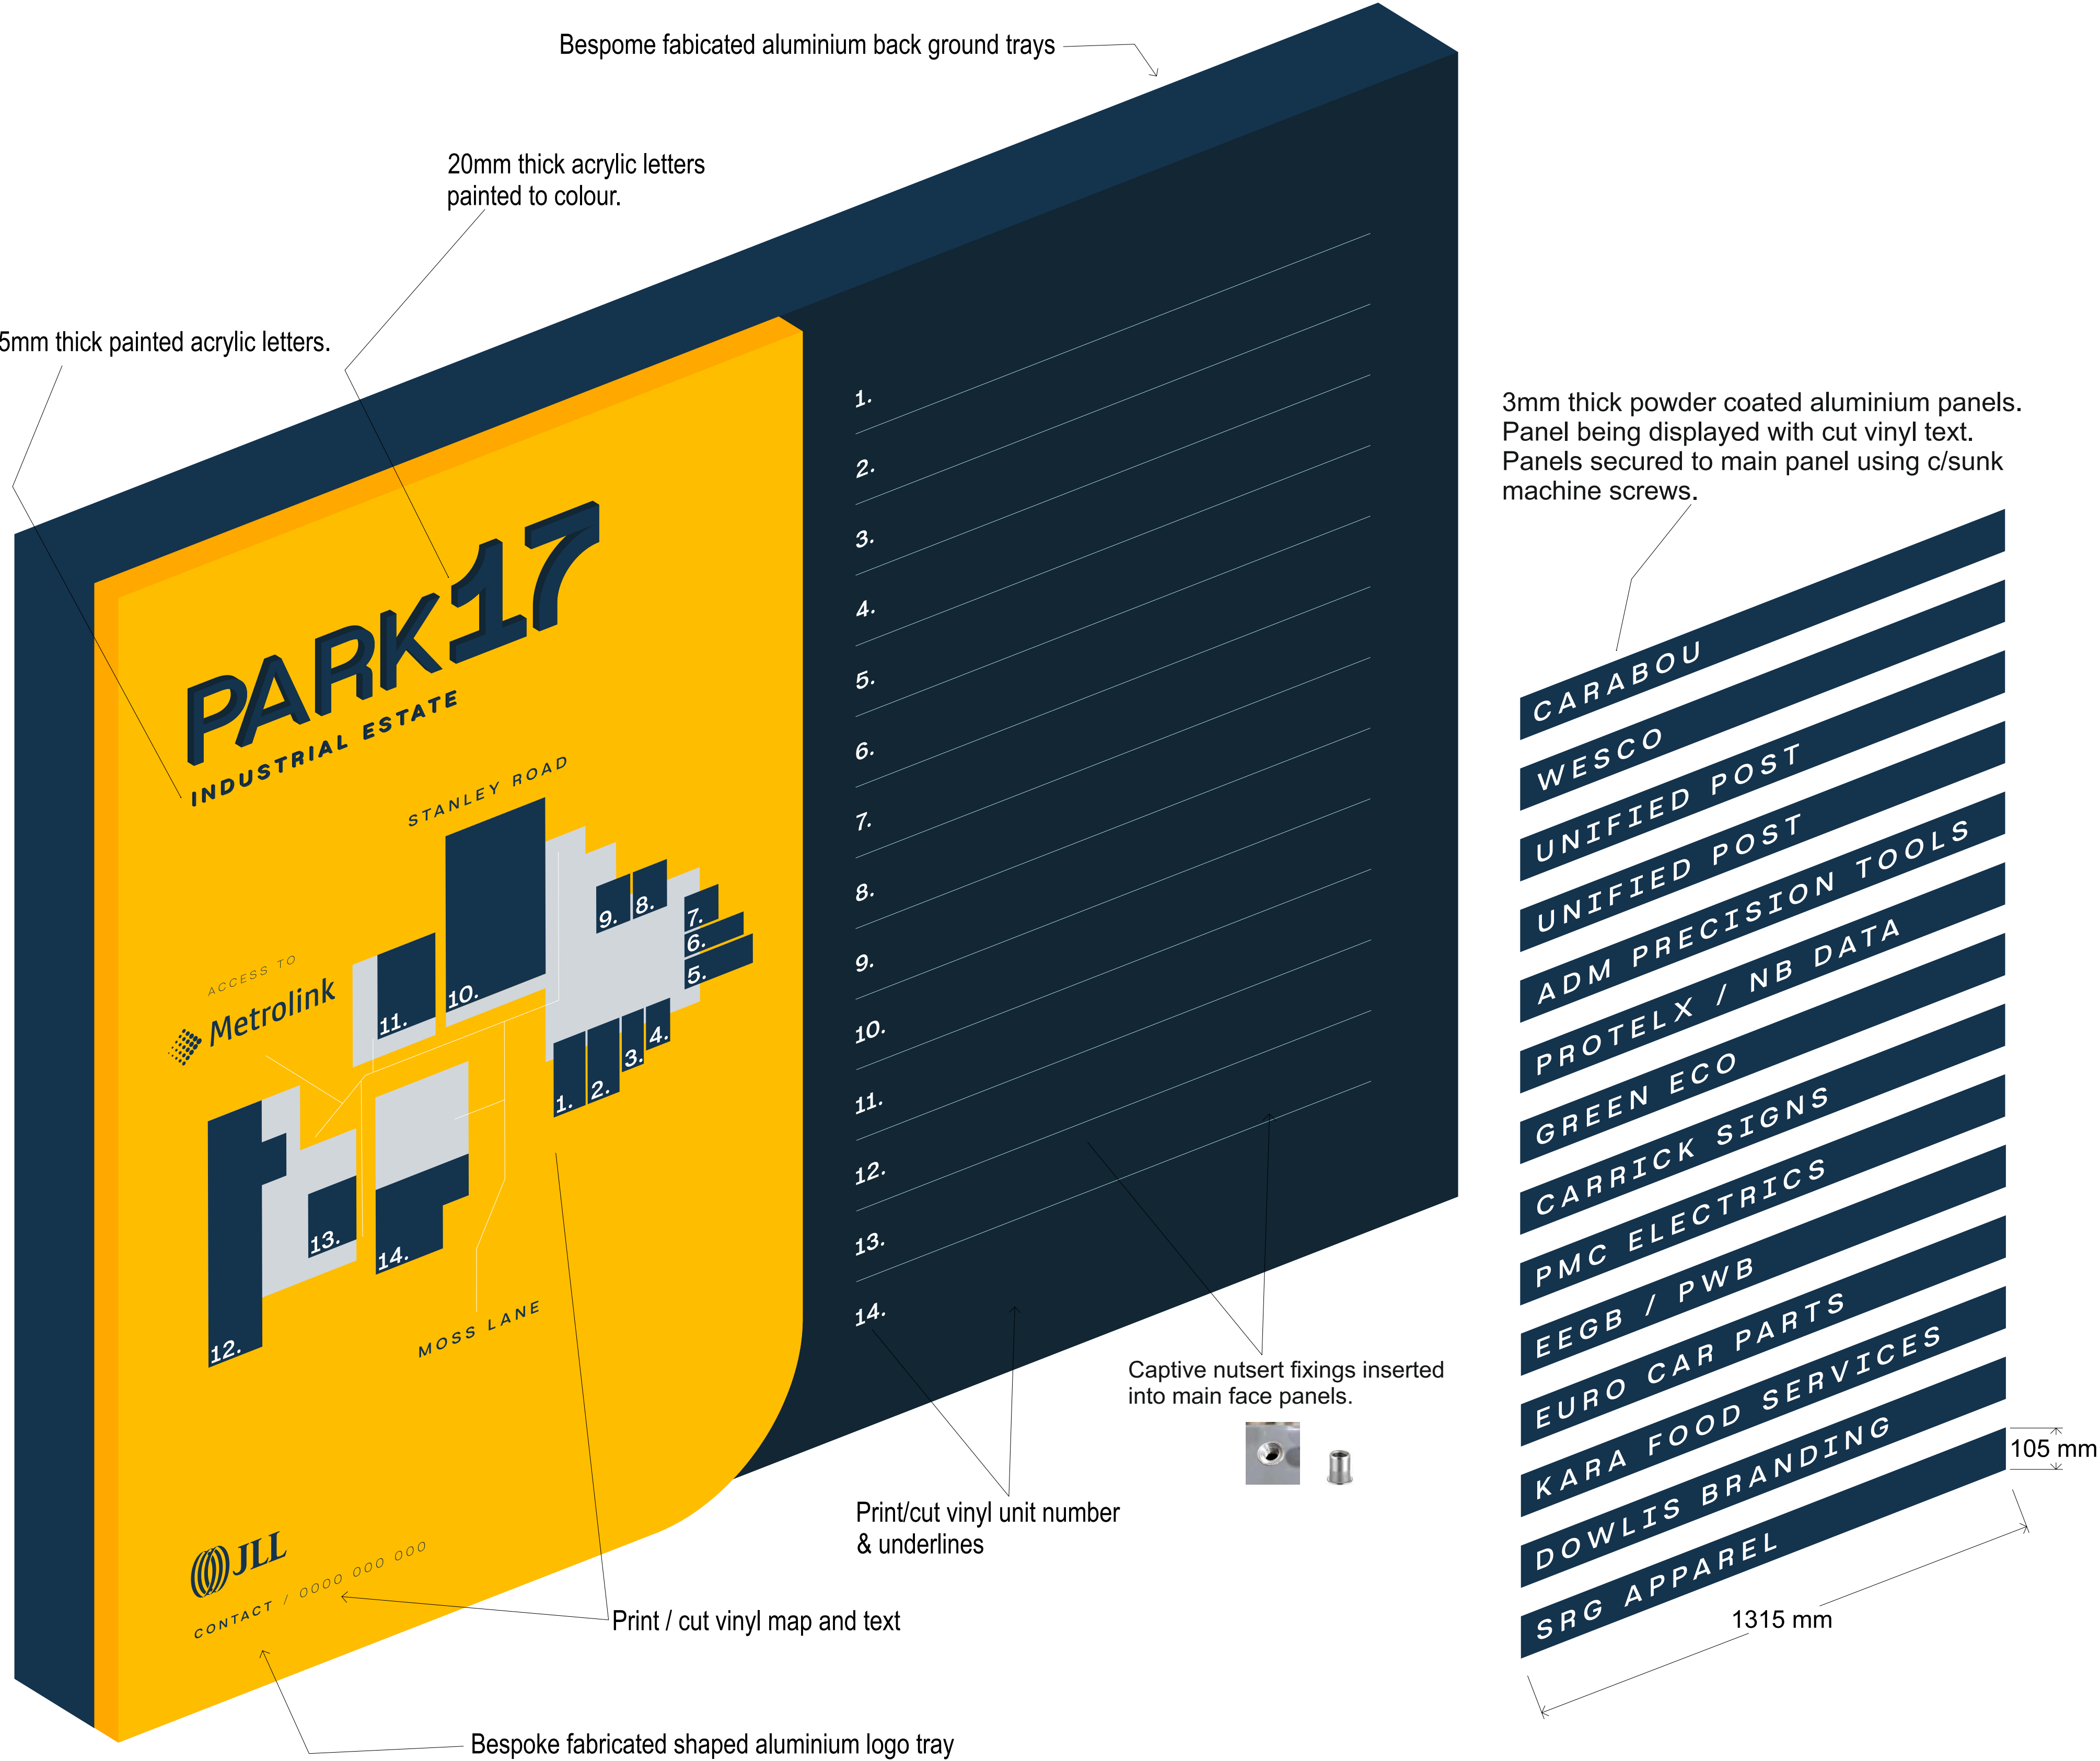

Sign B

