


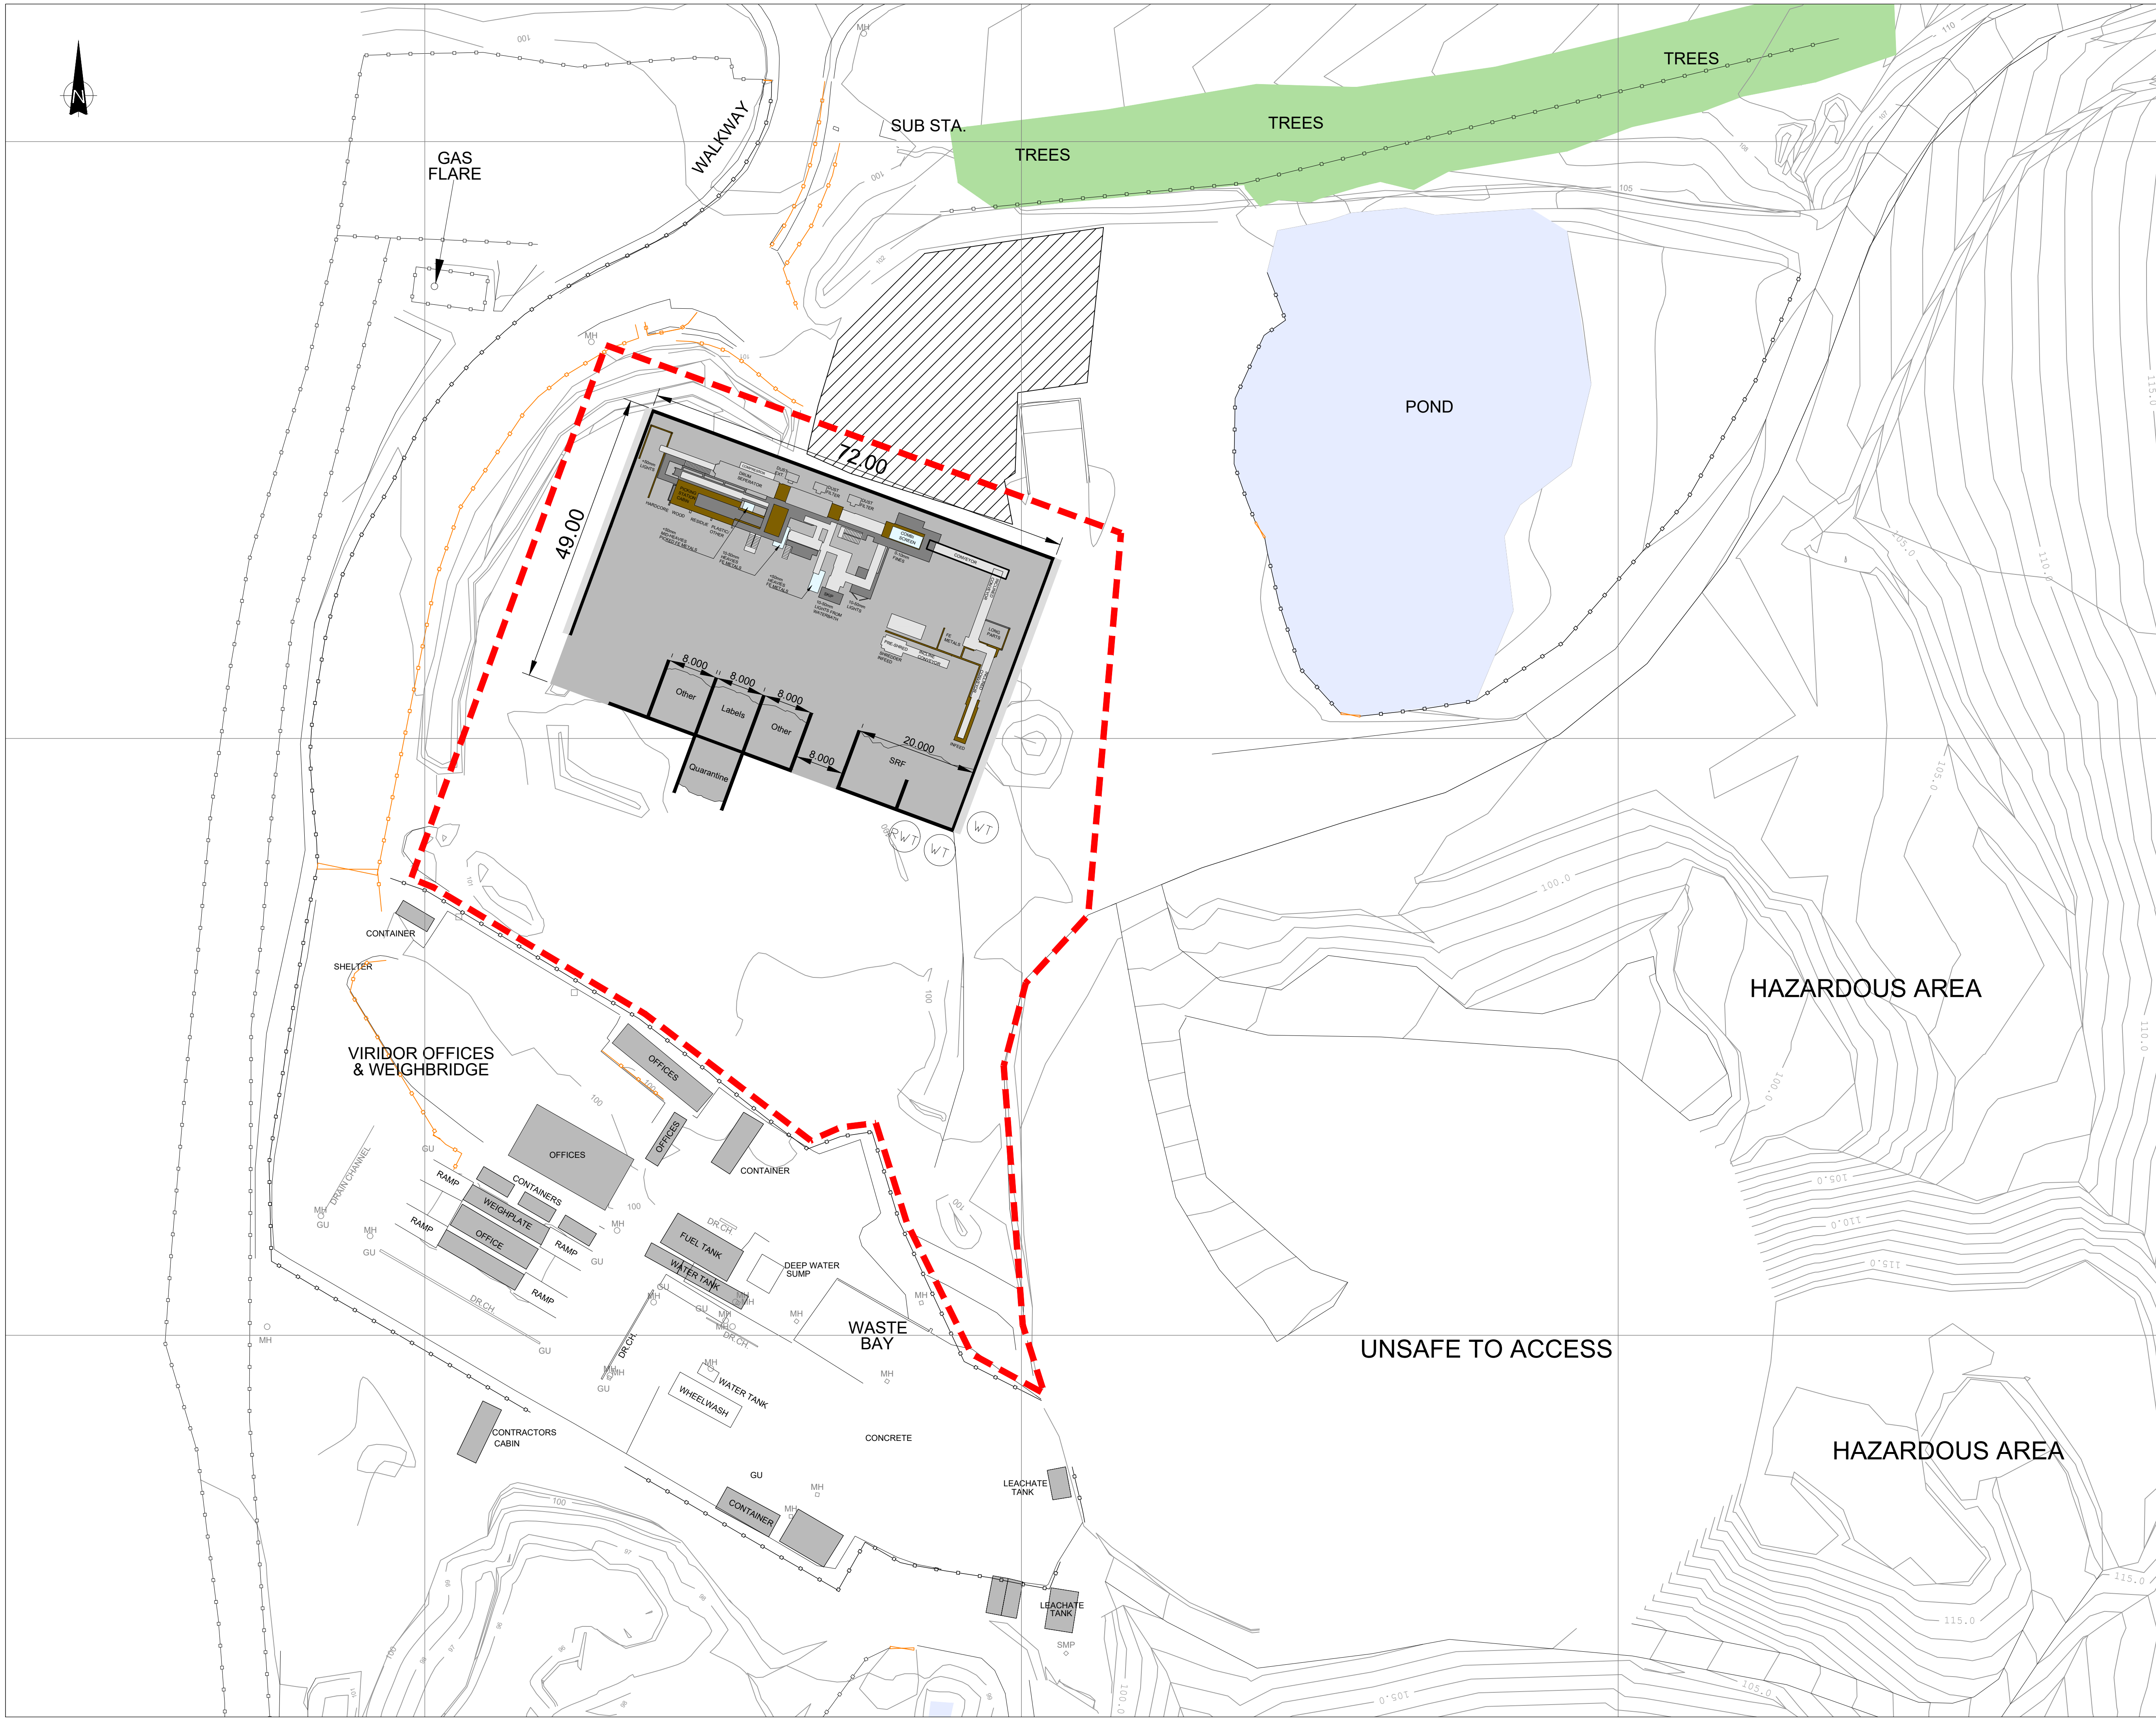

- Notes
1. Survey information provided by Valencia Waste Management Ltd
  2. All dimensions in Metres and all levels in metres Above Ordnance Datum Newlyn.
  3. Do not scale from this drawing.
  4. Any anomalies on this drawing should be brought to the attention of Egniol Consulting Ltd.
  5. Key.

- Site Boundary
- 1.2m Width Pedestrian Access
- Concrete Hardstanding

| Rev   | Modification | By                 | Chk | App                 | Date          |
|---|--------------|--------------------|-----|---------------------|---------------|
| <br>Egniol Consulting Limited<br>Unit 7, Llys Onnen, Ffordd y Llyn<br>Parc Menai, Bangor,<br>LL57 4DF<br>Telephone: 01248 355996<br>Email: info@egniol.com |              |                    |     |                     |               |
| Valencia Waste Management Ltd   |              |                    |     |                     |               |
| Pilsworth Landfill Site   |              |                    |     |                     |               |
| Proposed MRF Locaton   |              |                    |     |                     |               |
| Drawn by<br>LE   |              | Checked by<br>GOJR |     | Approved by<br>NR   |               |
| Date<br>18.01.2023   |              | Date<br>18.01.2023 |     | Date<br>26.01.2023  |               |
| Status<br>DRAFT   |              |                    |     | Scale @ A1<br>1:500 |               |
| Drawing Number<br>ECL.9595.D01.002   |              |                    |     |                     | Revision<br>- |