


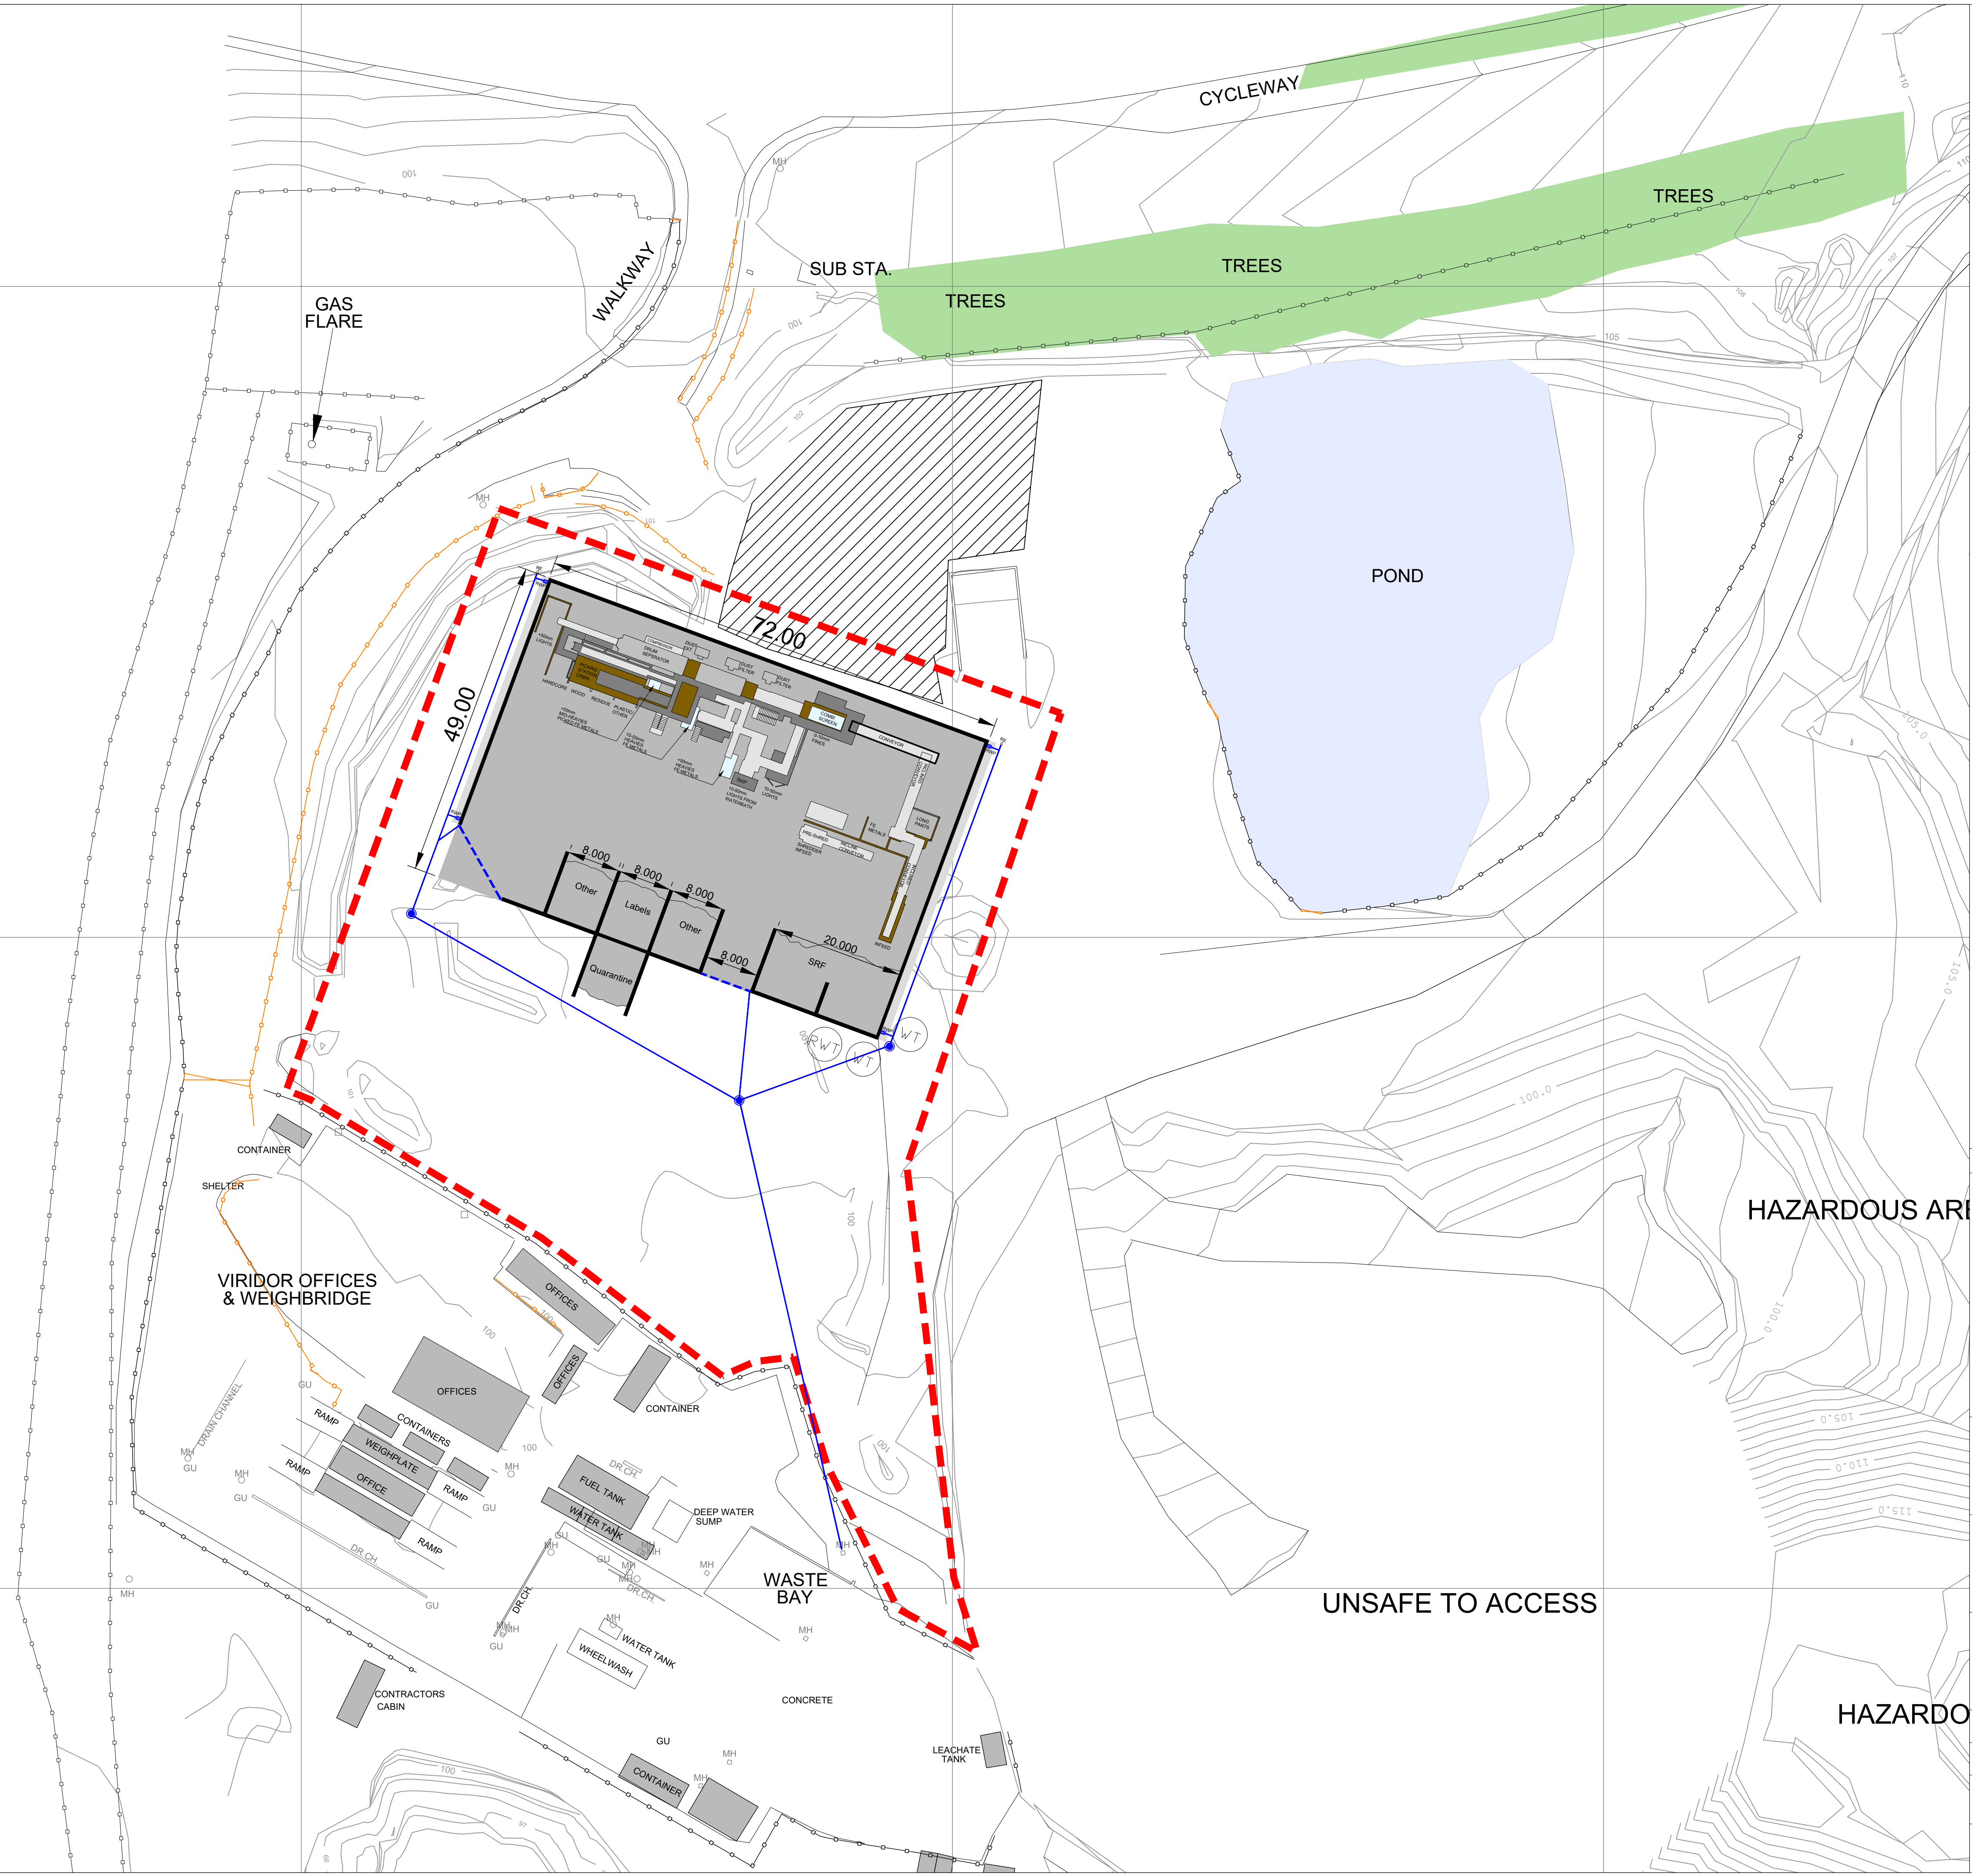


409000N

408900N



- Notes
1. Survey information provided by Valencia Waste Management Ltd
 2. All dimensions in Metres and all levels in metres Above Ordnance Datum Newlyn.
 3. Do not scale from this drawing.
 4. Any anomalies on this drawing should be brought to the attention of Egniol Consulting Ltd.
 5. Key.

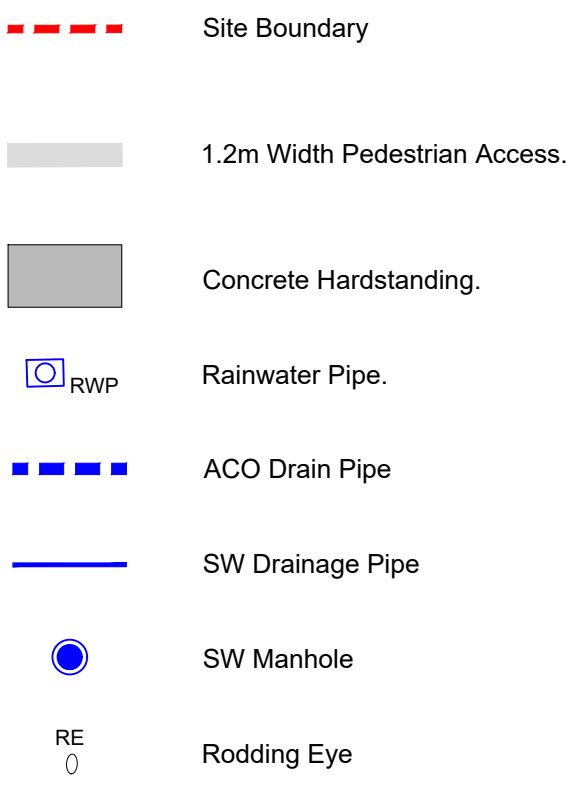

Rev	Modification	By	Chk	App	Date
-----	--------------	----	-----	-----	------



Egniol Consulting Limited
Unit 7, Llys Onnen, Ffordd y Llyn
Parc Menai, Bangor,
LL57 4DF
Telephone: 01248 355996
Email: info@egniol.com

Valencia Waste
Management Ltd

Pilsworth Landfill Site

Drainage Outline Plan

Drawn by LE	Checked by GOJR	Approved by
Date 16.05.23	Date 16.05.23	Date
Status DRAFT		Scale @ A1 1:500

Drawing Number	ECL.9595.D01.005	Revision	-
----------------	------------------	----------	---

CAD File Path: P:\0516 Flaworth South MRF Design & Planning\EA\CAD & BIM\Drawings\Current Working Drawings\ECI_10565.D01.1005.dwg