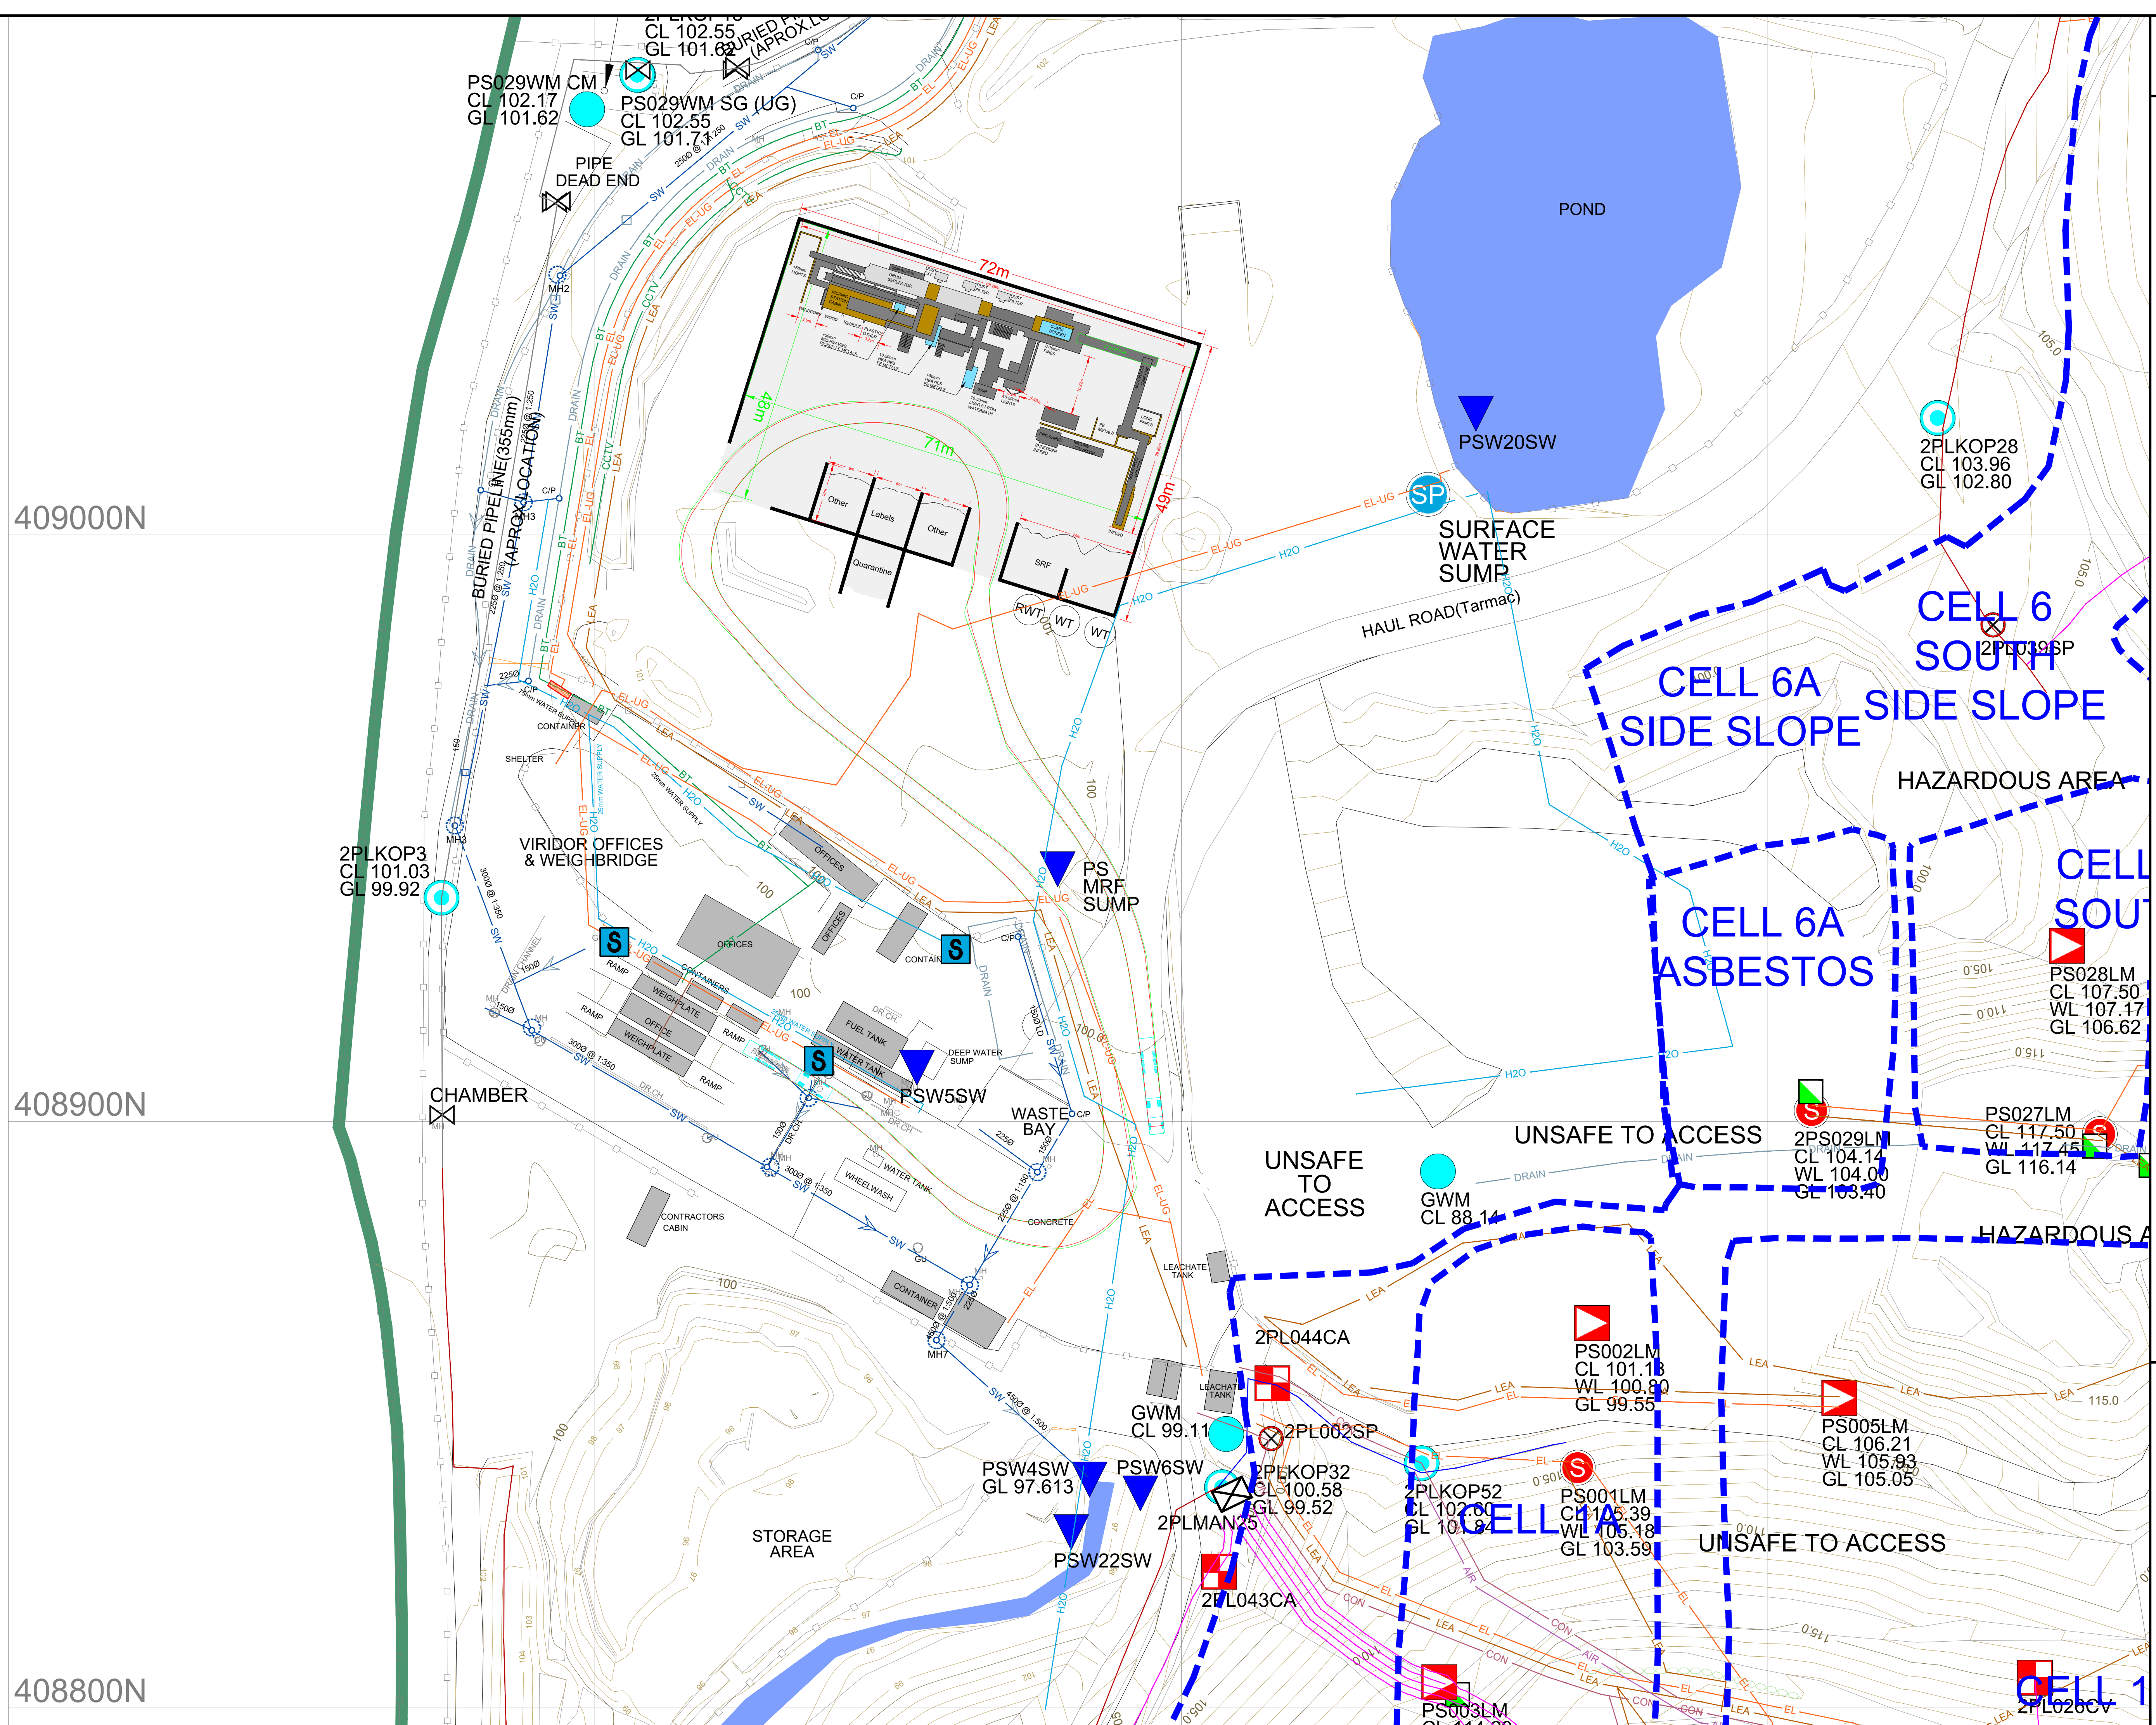


SITE NAME PILSWORTH SOUTH LANDFILL	
DRAWING TITLE PROPOSED MRF LOCATION OPTION 1	
DRAWING NUMBER PWS105	
TASK NUMBER 21328	REVISION 21328
SCALE 1:250 @ A1	REVISION Prelim
O/DRN S.Robinson	R/DRN R.L.Meaden
O/DATE 05.01.2023	R/DATE 06.04.2023
O/APP L.Edmonds	R/APP L.Edmonds
O/DATE	R/DATE
INFORMATION TAKEN FROM SURVEY PWS101s-Apr2022 Rev B	
SERVICES MASTER FILE MAS-SMF 019	
OTHER DRAWINGS PWS12000-Sep2022	
NO UNAUTHORISED REPRODUCTION OR DISTRIBUTION	