



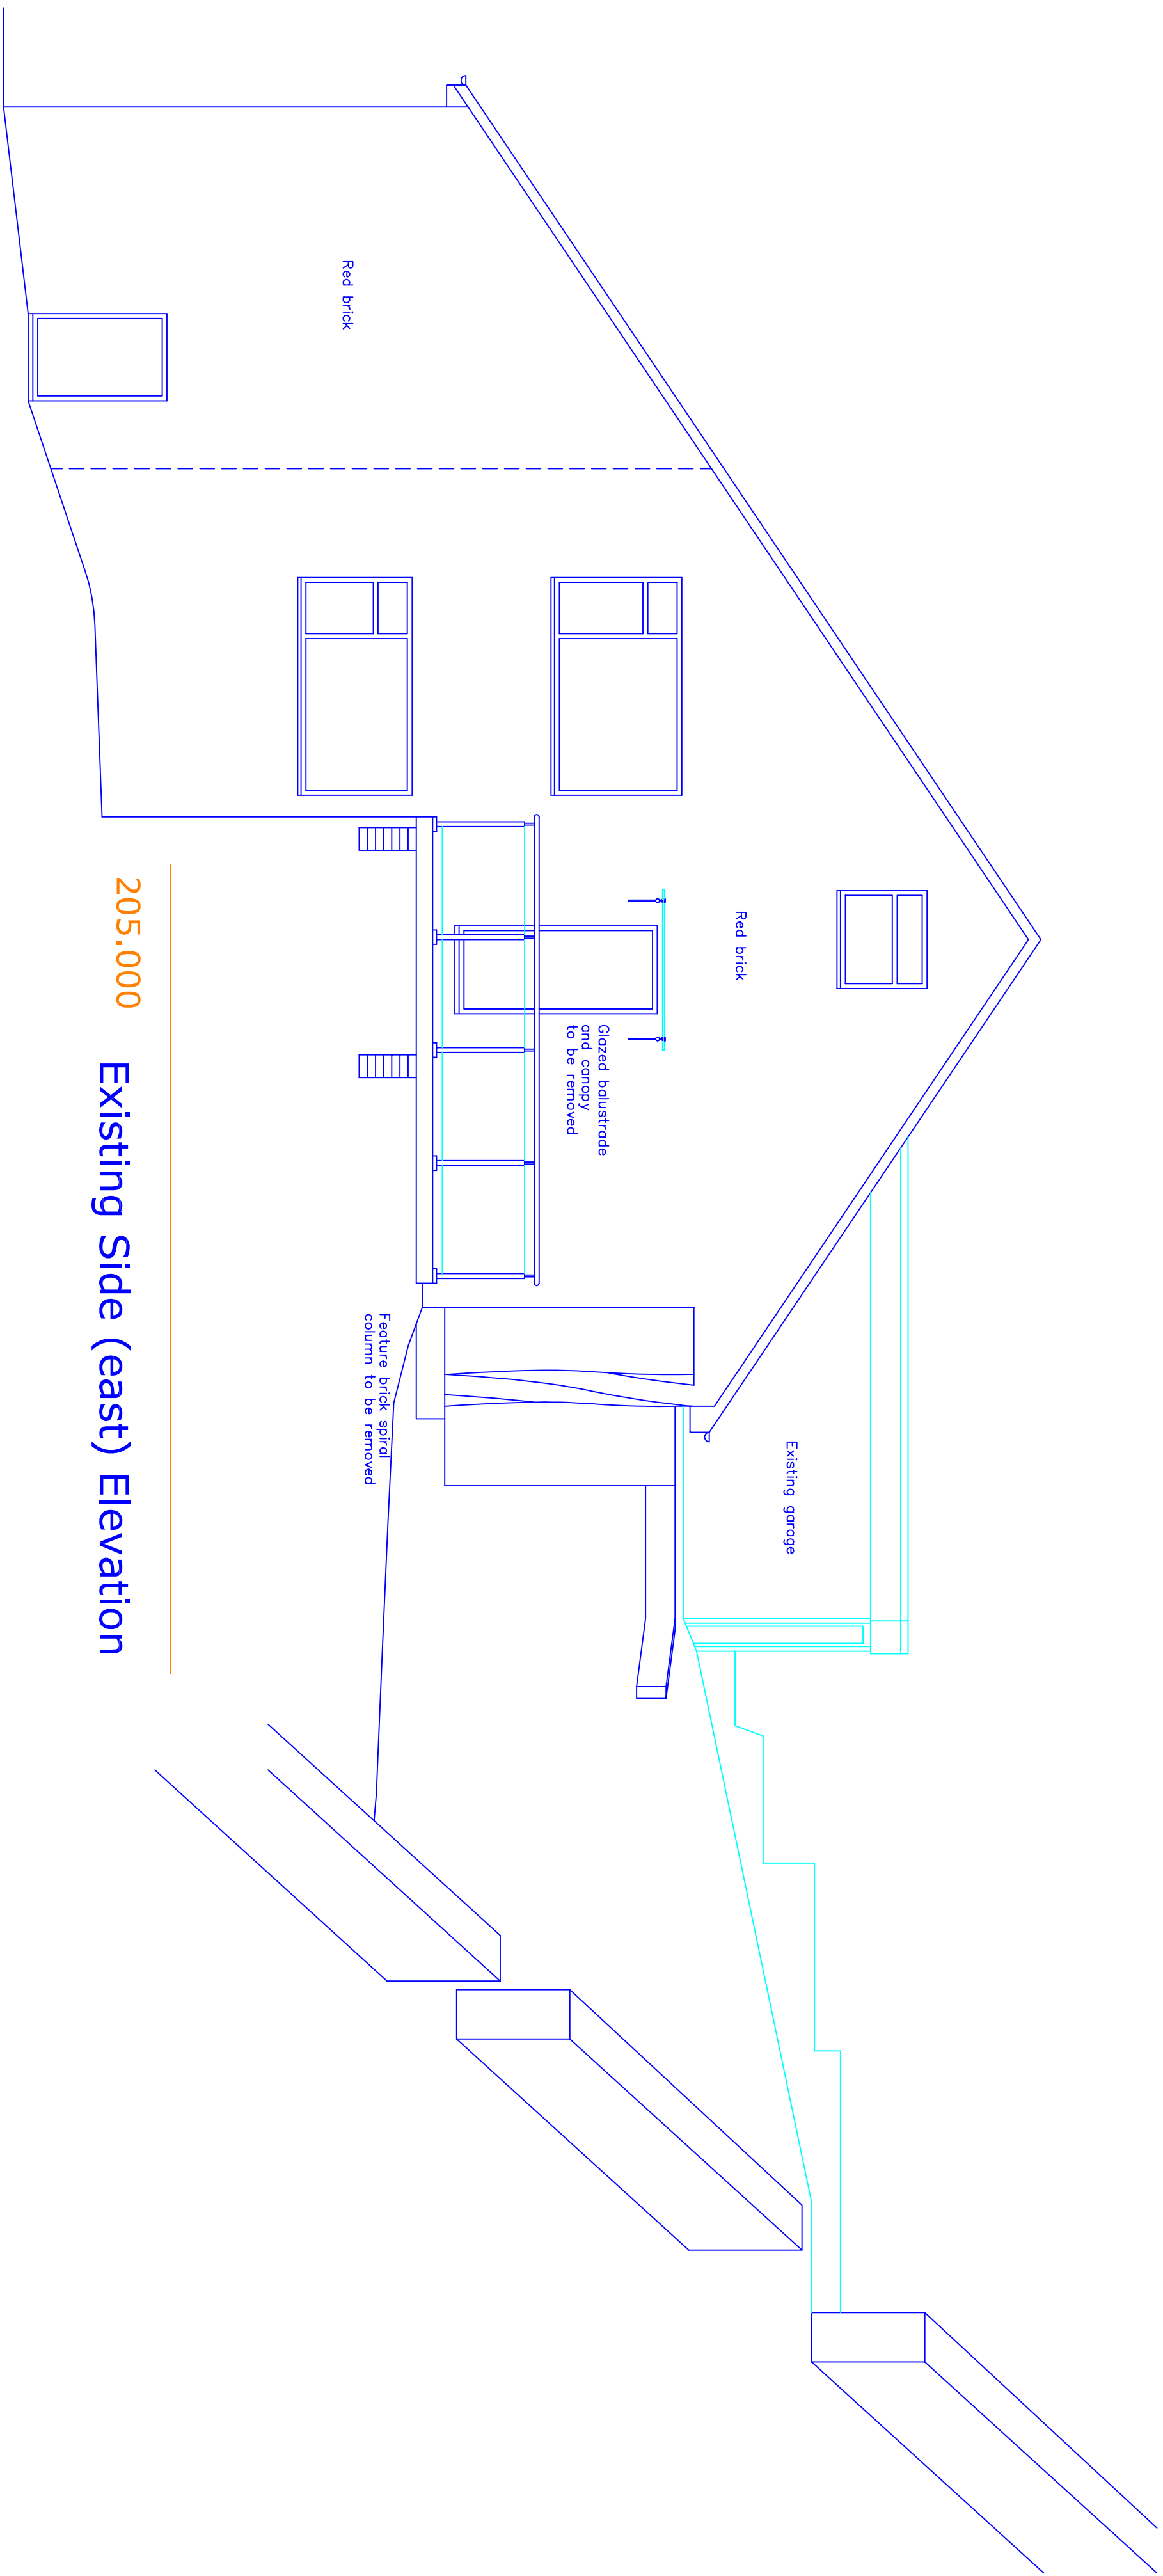

205.000 Existing Side (east) Elevation

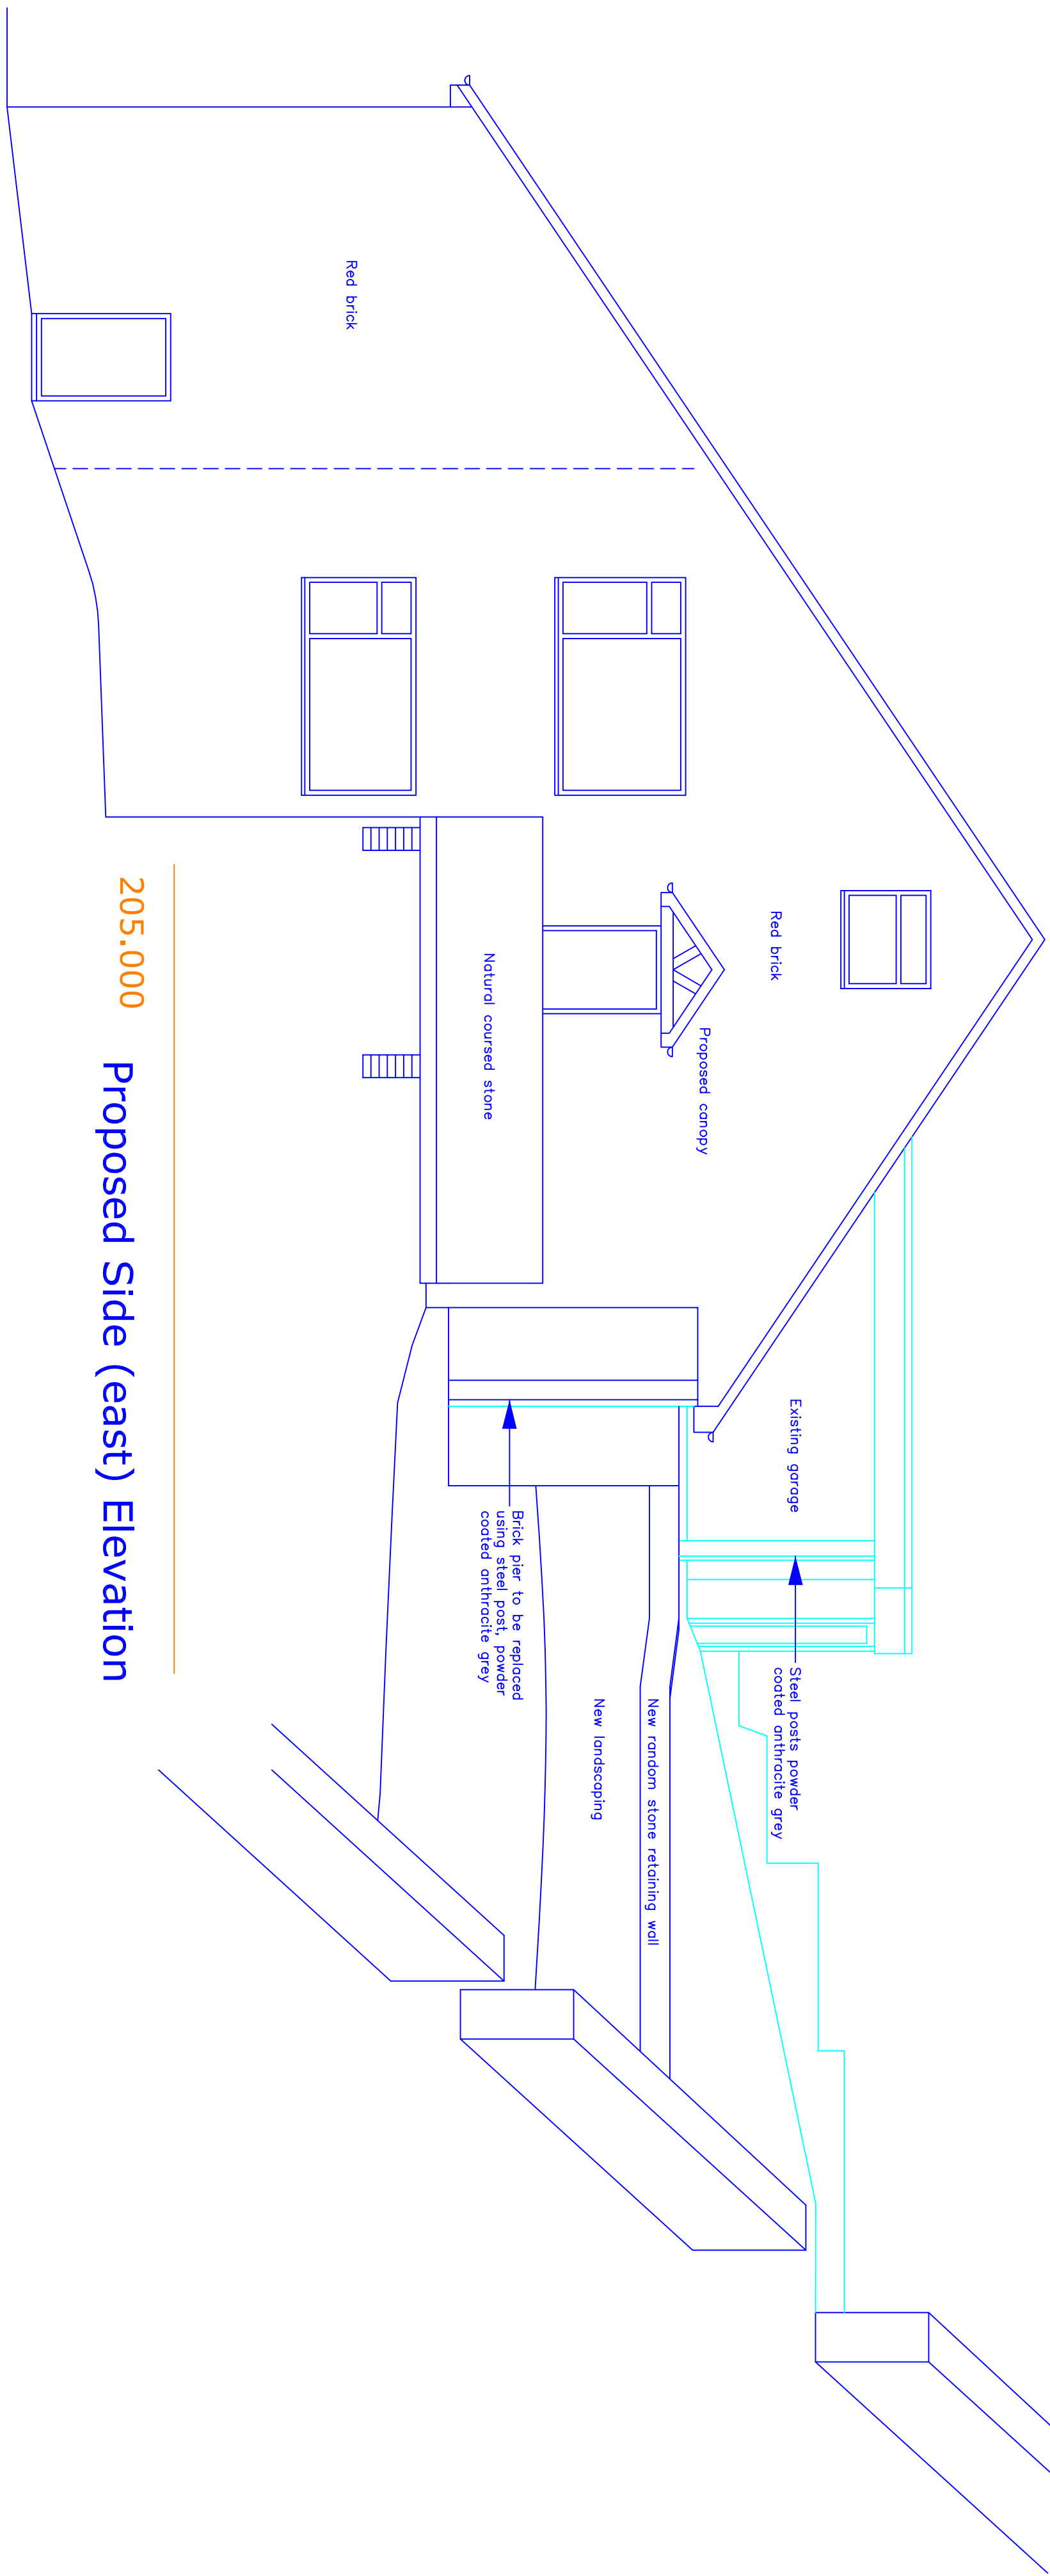

205.000 Proposed Side (east) Elevation

205.000

0 1 2 3 m

This drawing and design concept is the property of PPV design. It should not be reproduced without written permission

2 Helnshore Road, Holcombe Village
Karnesbottom, Lancashire BL8 4PA
Gary Dearden (PPV) hns) DpArch RIBA
gary@ppv-design.co.uk www.ppv-design.co.uk
T. 0706 622731 M. 07112 669482

Redlands
Rawsons Rake
BL0 9HH

RM2-03

scale 1:50 at A1
November 2023
Existing and Proposed
Side Elevation East

PPV design Ltd