


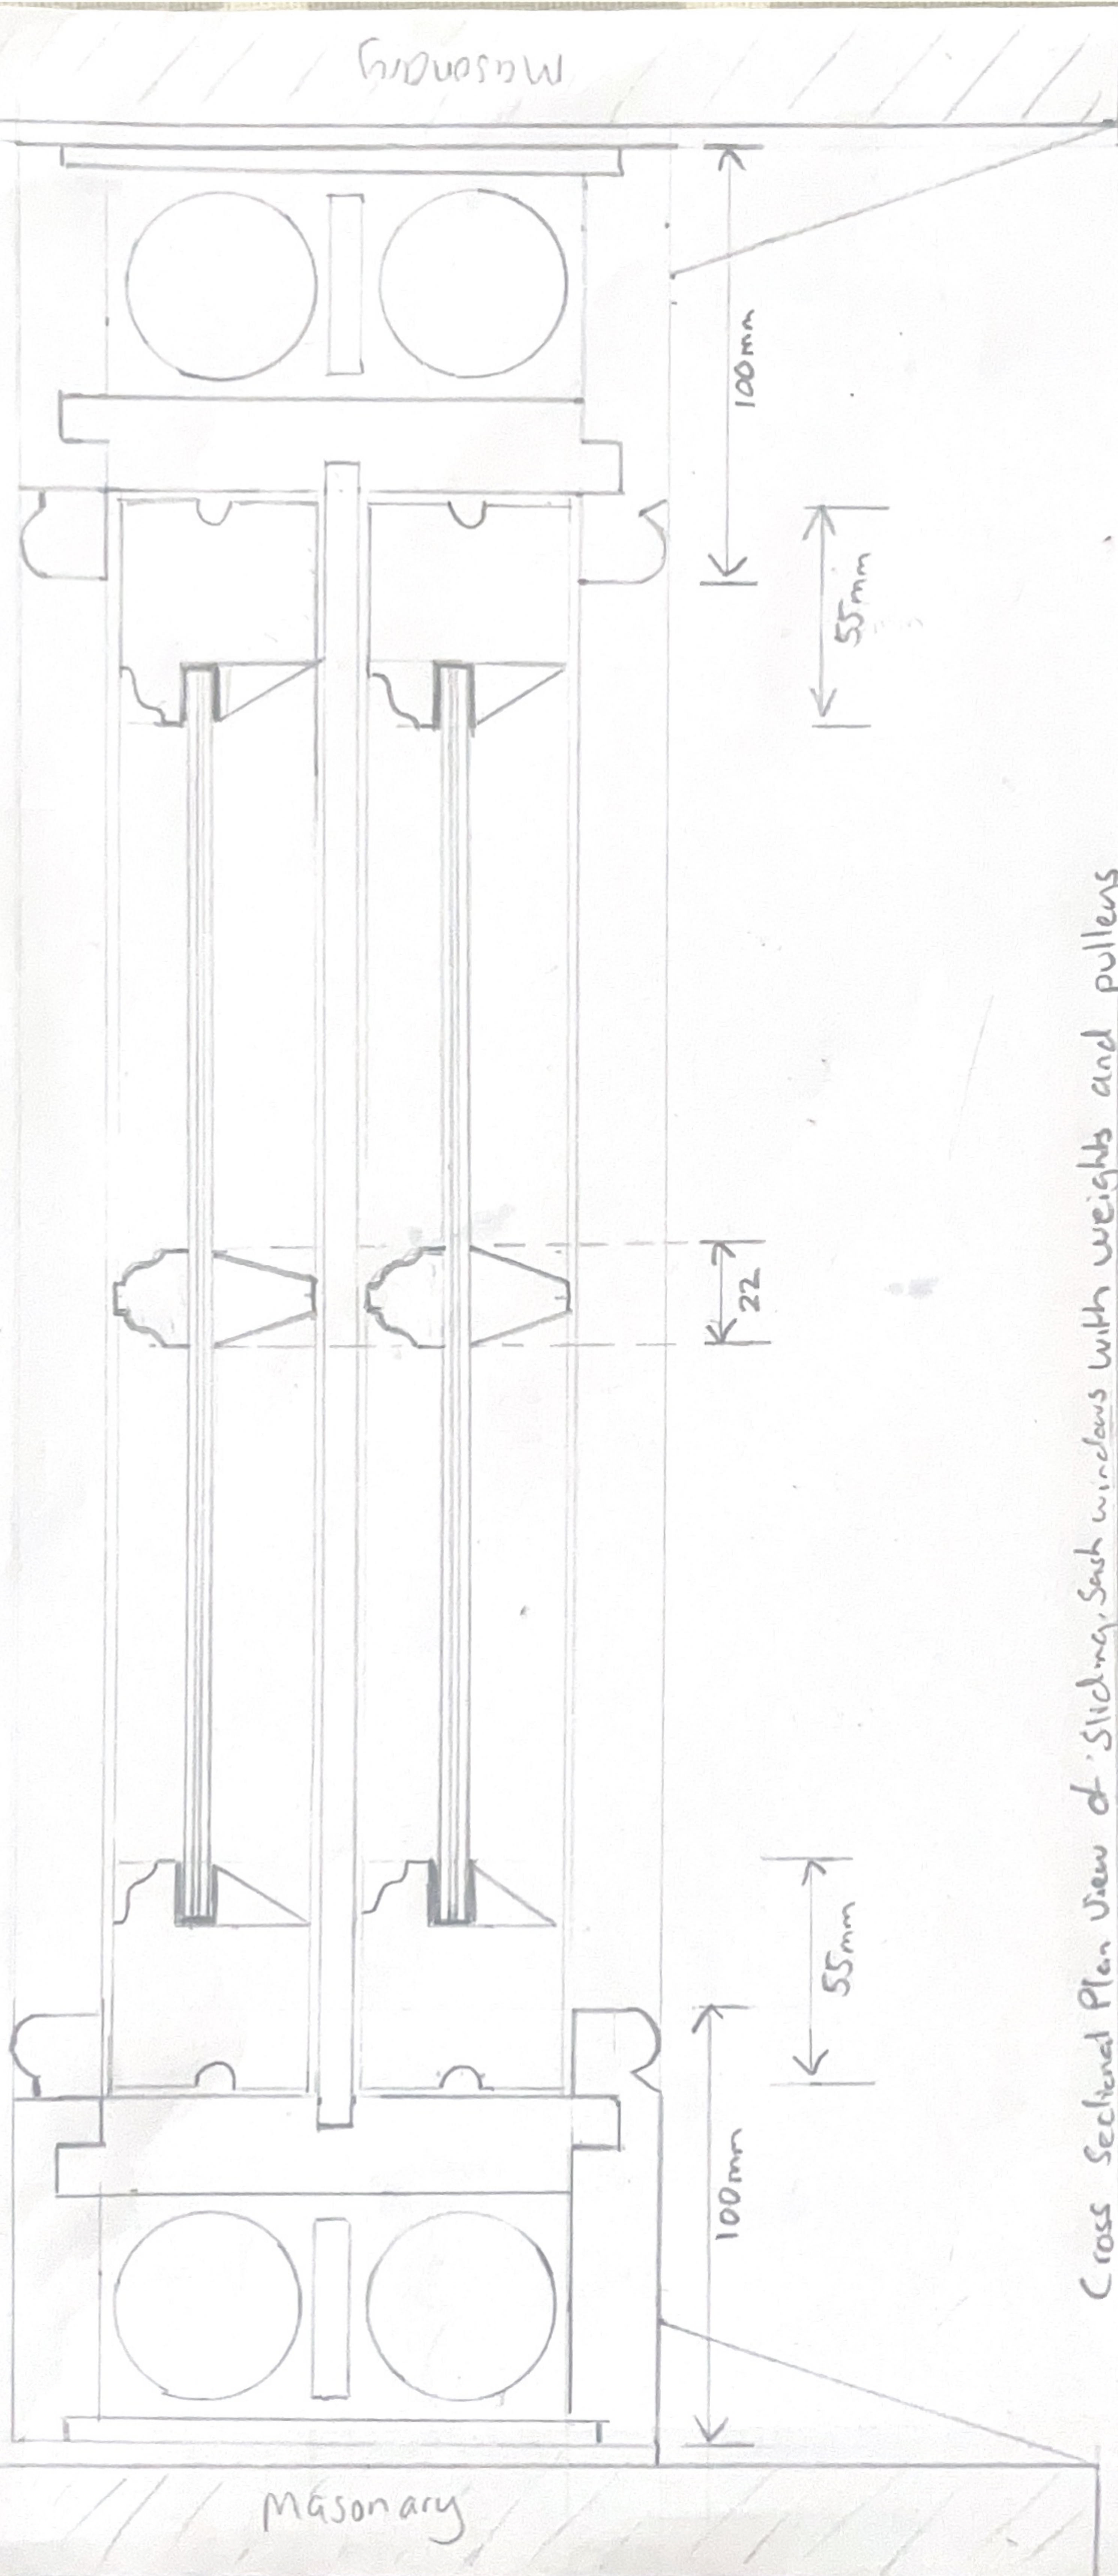

Cross Sectional Plan View of Sliding Sash windows with weights and pulleys

Vacuum glazing 3mm outer pane, 0.3mm cavity, 3mm inner pane

Scale 1:2

Timber Type - Accoya

Manor House

48 Cross Lane

Holcombe

BL8 4LY

Ref No 3