



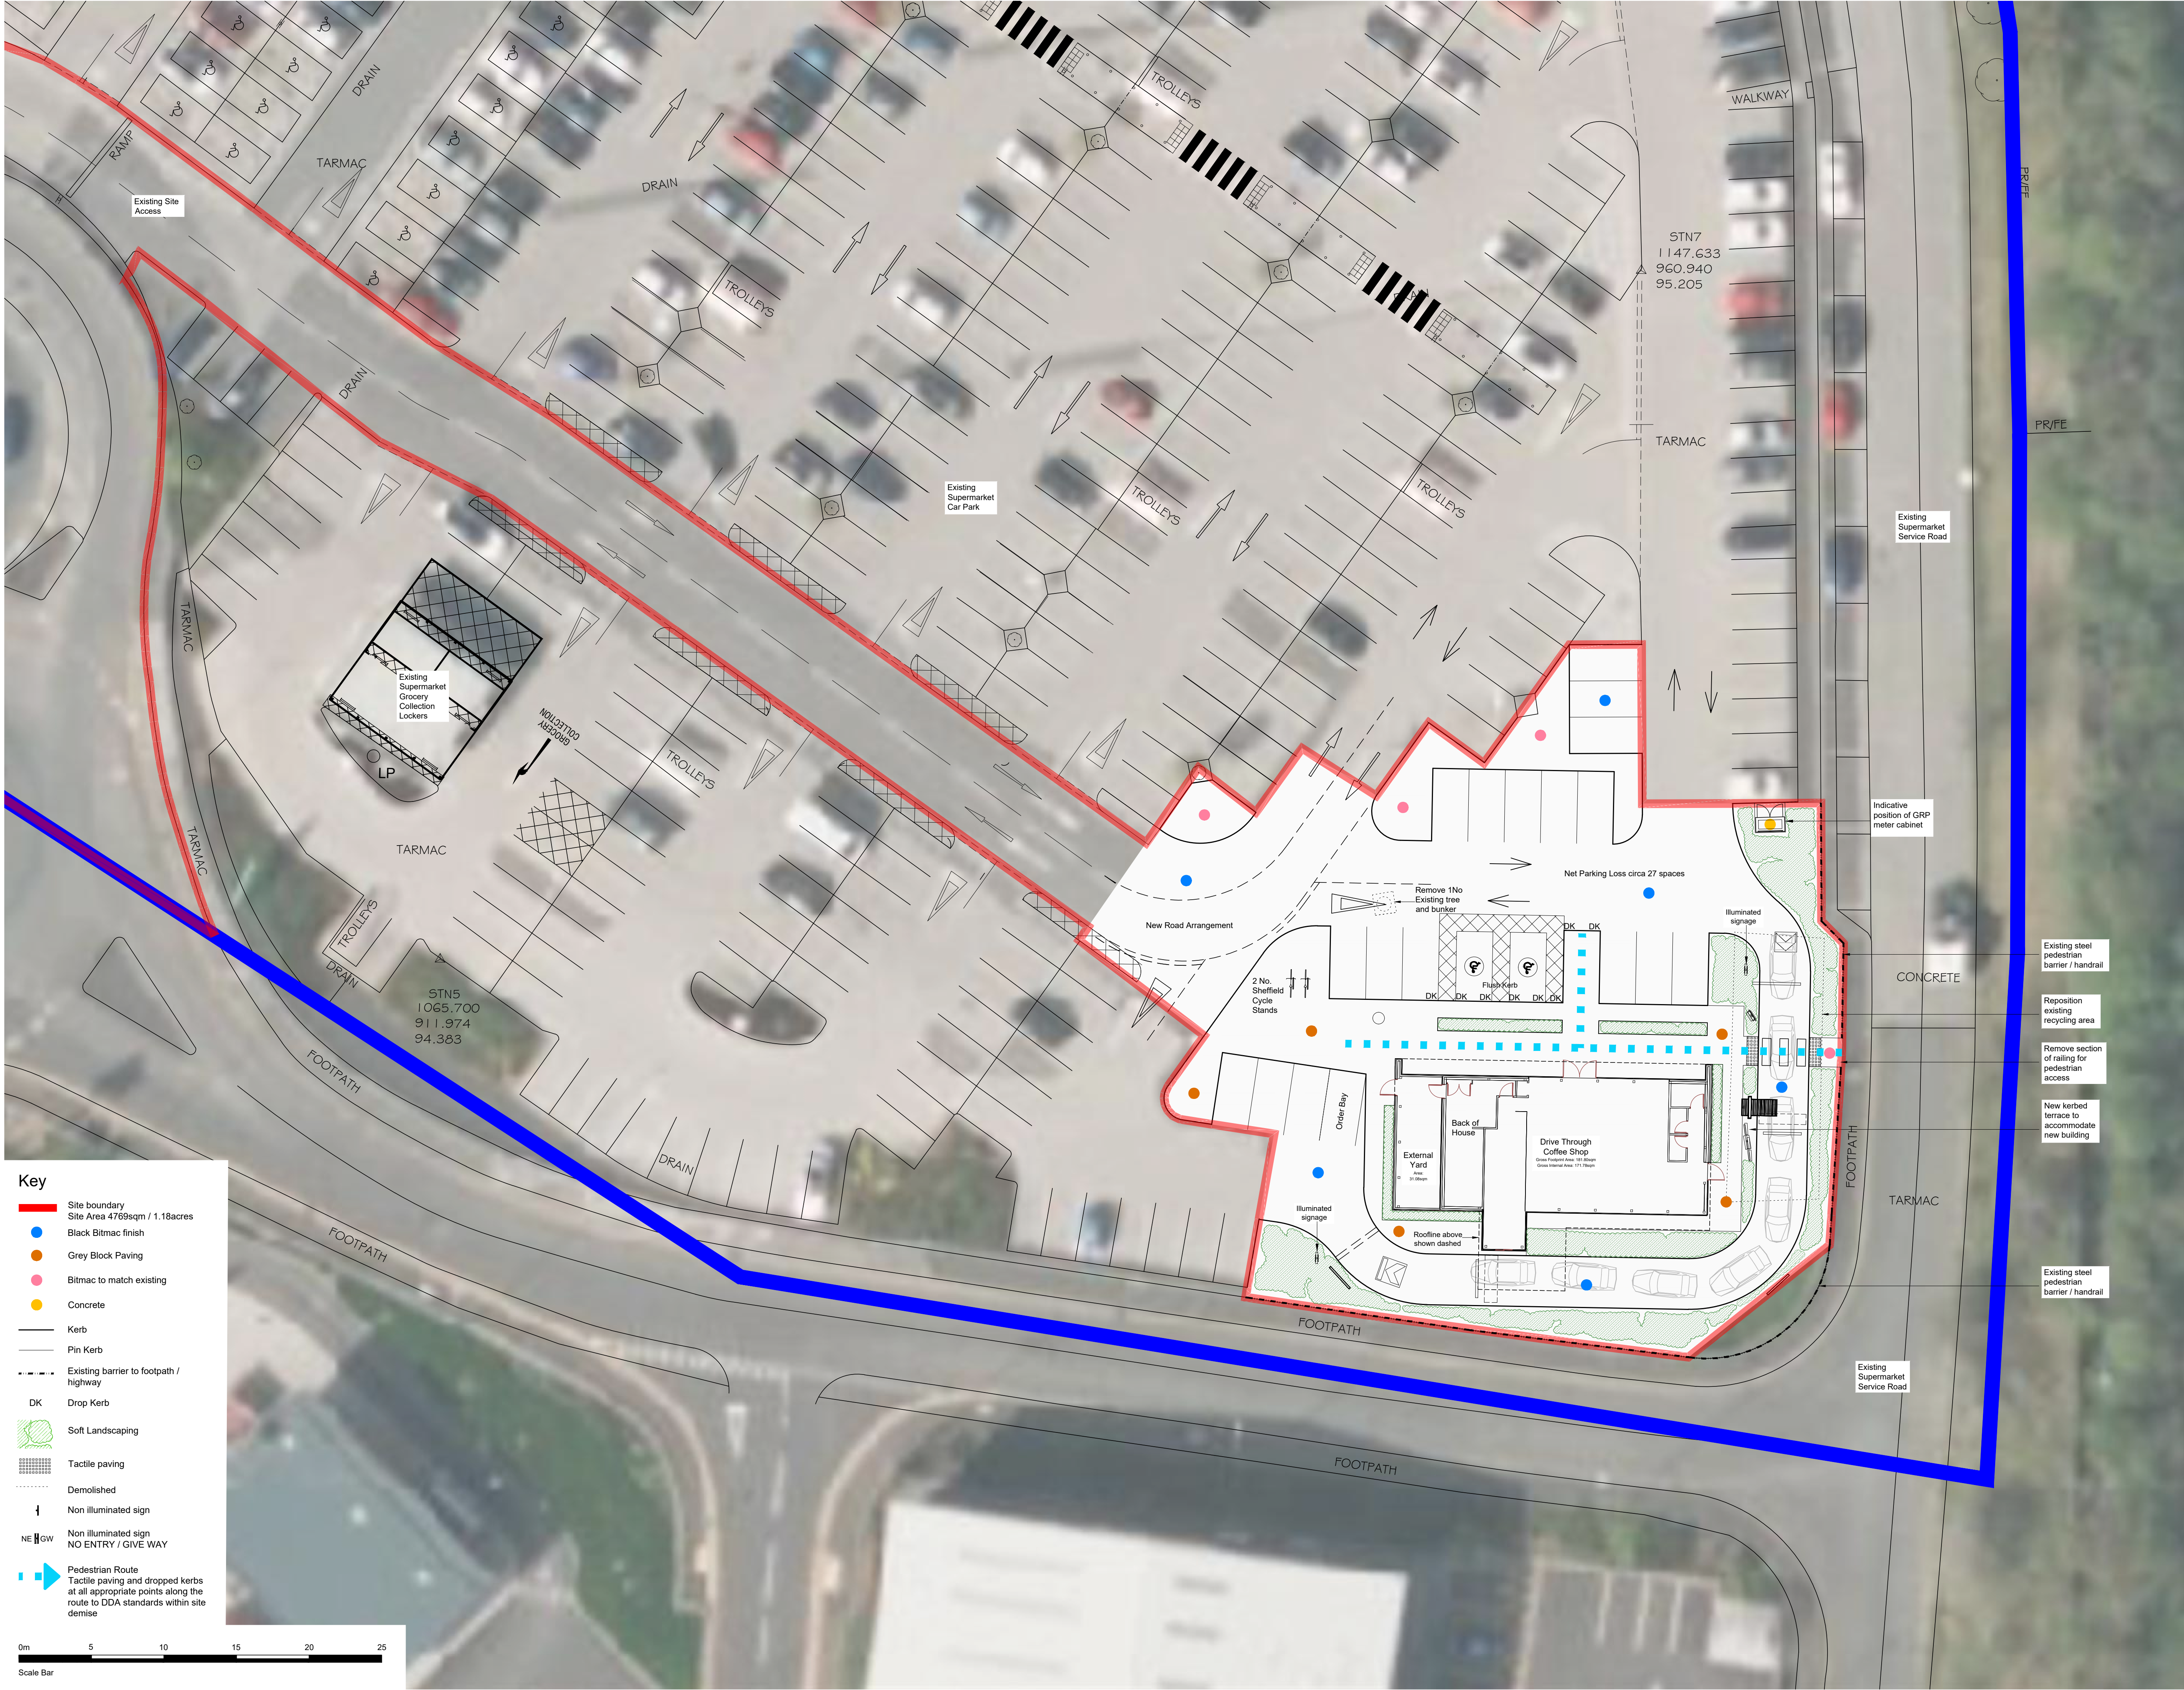

Key

- Site boundary
- Site Area 4769sqm / 1.18acres
- Black Bitmac finish
- Grey Block Paving
- Bitmac to match existing
- Concrete
- Kerb
- Pin Kerb
- Existing barrier to footpath / highway
- Drop Kerb
- Soft Landscaping
- Tactile paving
- Demolished
- Non illuminated sign
- Non illuminated sign NO ENTRY / GIVE WAY
- Pedestrian Route
- Tactile paving and dropped kerbs at all appropriate points along the route to DDA standards within site demise

THIS DOCUMENT AND ALL INFORMATION CONTAINED HEREIN IS CONFIDENTIAL AND THE INTELLECTUAL PROPERTY OF ADS DESIGN. IT IS DISCLOSED IN CONFIDENCE ON TERMS THAT IT WILL NOT BE DISCLOSED TO ANY THIRD PARTY, USED, SOLD, LOANED, LICENSED OR REPRODUCED IN WHOLE OR IN PART IN ANY MANNER OR FORM FOR MANUFACTURING, TENDERING OR FOR ANY OTHER PURPOSE WITHOUT THE WRITTEN PERMISSION OF ADS DESIGN. © ADS DESIGN

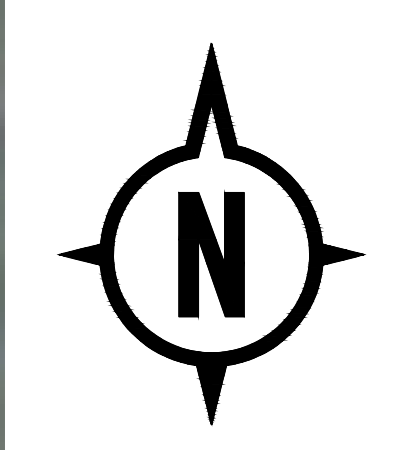

- Existing steel pedestrian barrier / handrail
- Reposition existing recycling area
- Remove section of railing for pedestrian access
- New kerbed terrace to accommodate new building
- Existing steel pedestrian barrier / handrail

REVISIONS	
CLIENT	EURO GARAGES LTD
PROJECT	ASDA PILSWORTH PILSWORTH ROAD BURY, BL9 8RS
TITLE	PROPOSED SITE LAYOUT
DATE	07.09.22
SCALE	1:200 @ A1
JOB ID	1953
DWG	5