



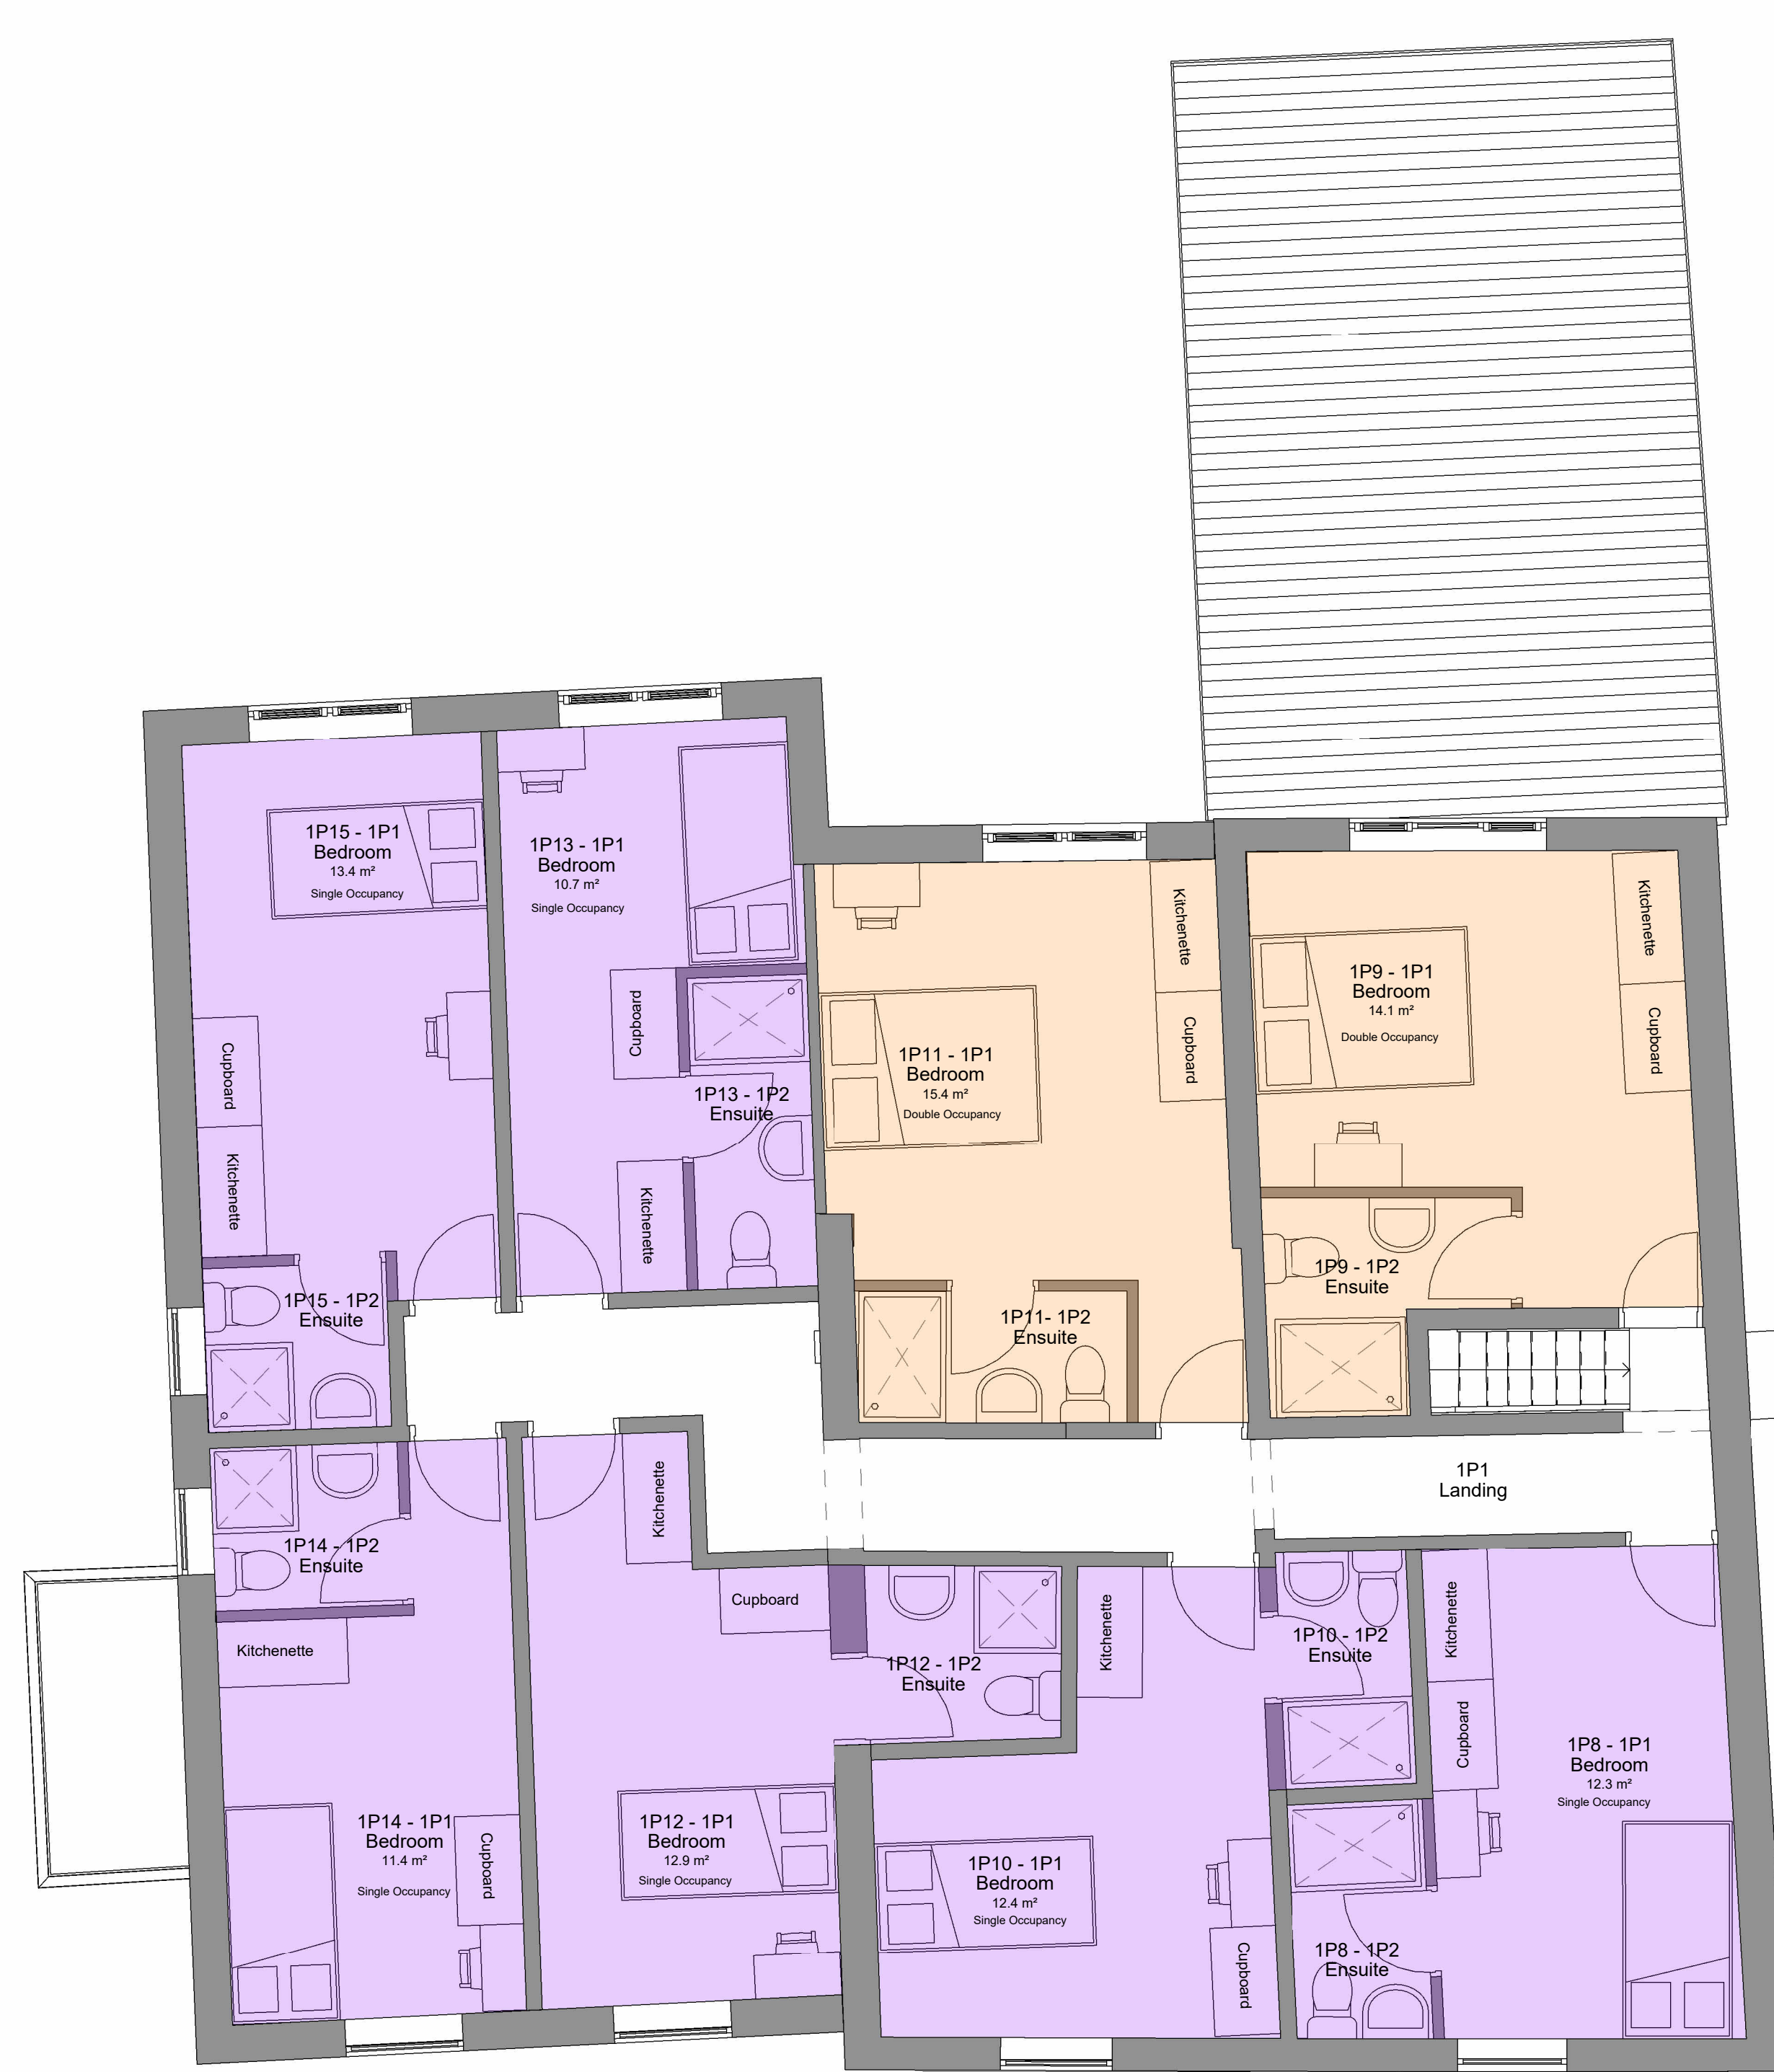

	Bedroom (excluding ensuite)	Ensuite	Combined
Bedroom 1	12.0m ²	3.1m ²	15.4m ²
Bedroom 2	12m ²	2.8m ²	15.0m ²
Bedroom 3	13.3m ²	3.6m ²	17.3m ²
Bedroom 4	10.2m ²	3.0m ²	13.4m ²
Bedroom 5	10.8m ²	2.4m ²	13.6m ²
Bedroom 6	10.0m ²	2.6m ²	13.0m ²
Bedroom 7	15.9m ²	2.6m ²	18.8m ²
Bedroom 8	12.3m ²	2.7m ²	15.2m ²
Bedroom 9	14.1m ²	3.5m ²	17.9m ²
Bedroom 10	12.4m ²	2.5m ²	15.2m ²
Bedroom 11	15.4m ²	2.9m ²	18.4m ²
Bedroom 12	12.9m ²	2.8m ²	16.3m ²
Bedroom 13	10.7m ²	3.1m ²	16.1m ²
Bedroom 14	11.4m ²	2.5m ²	14.3m ²
Bedroom 15	13.4m ²	2.5m ²	16.1m ²

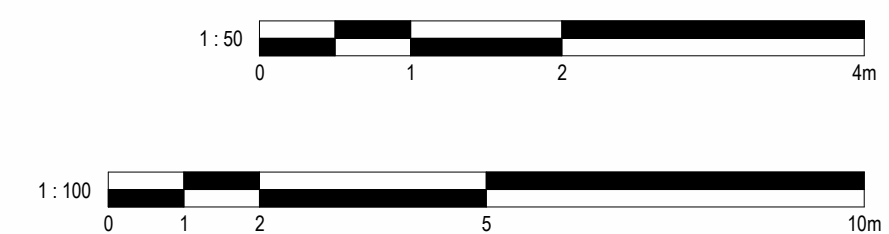

Key

1 Bed/ 1 Person

1/Bed/ 2 Person

Kitchen/ Dining

**Total - 15 Bedrooms/
18 Perons HMO**