
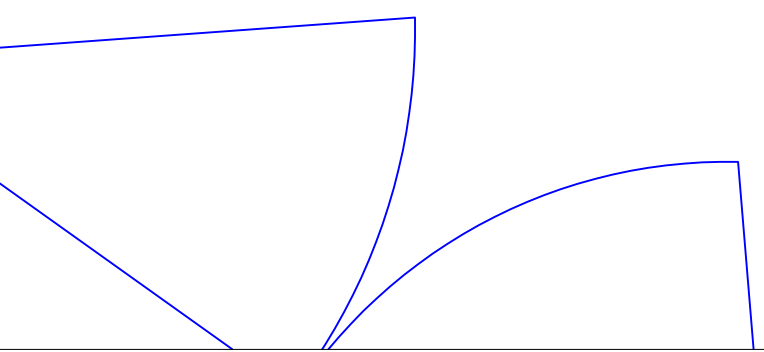
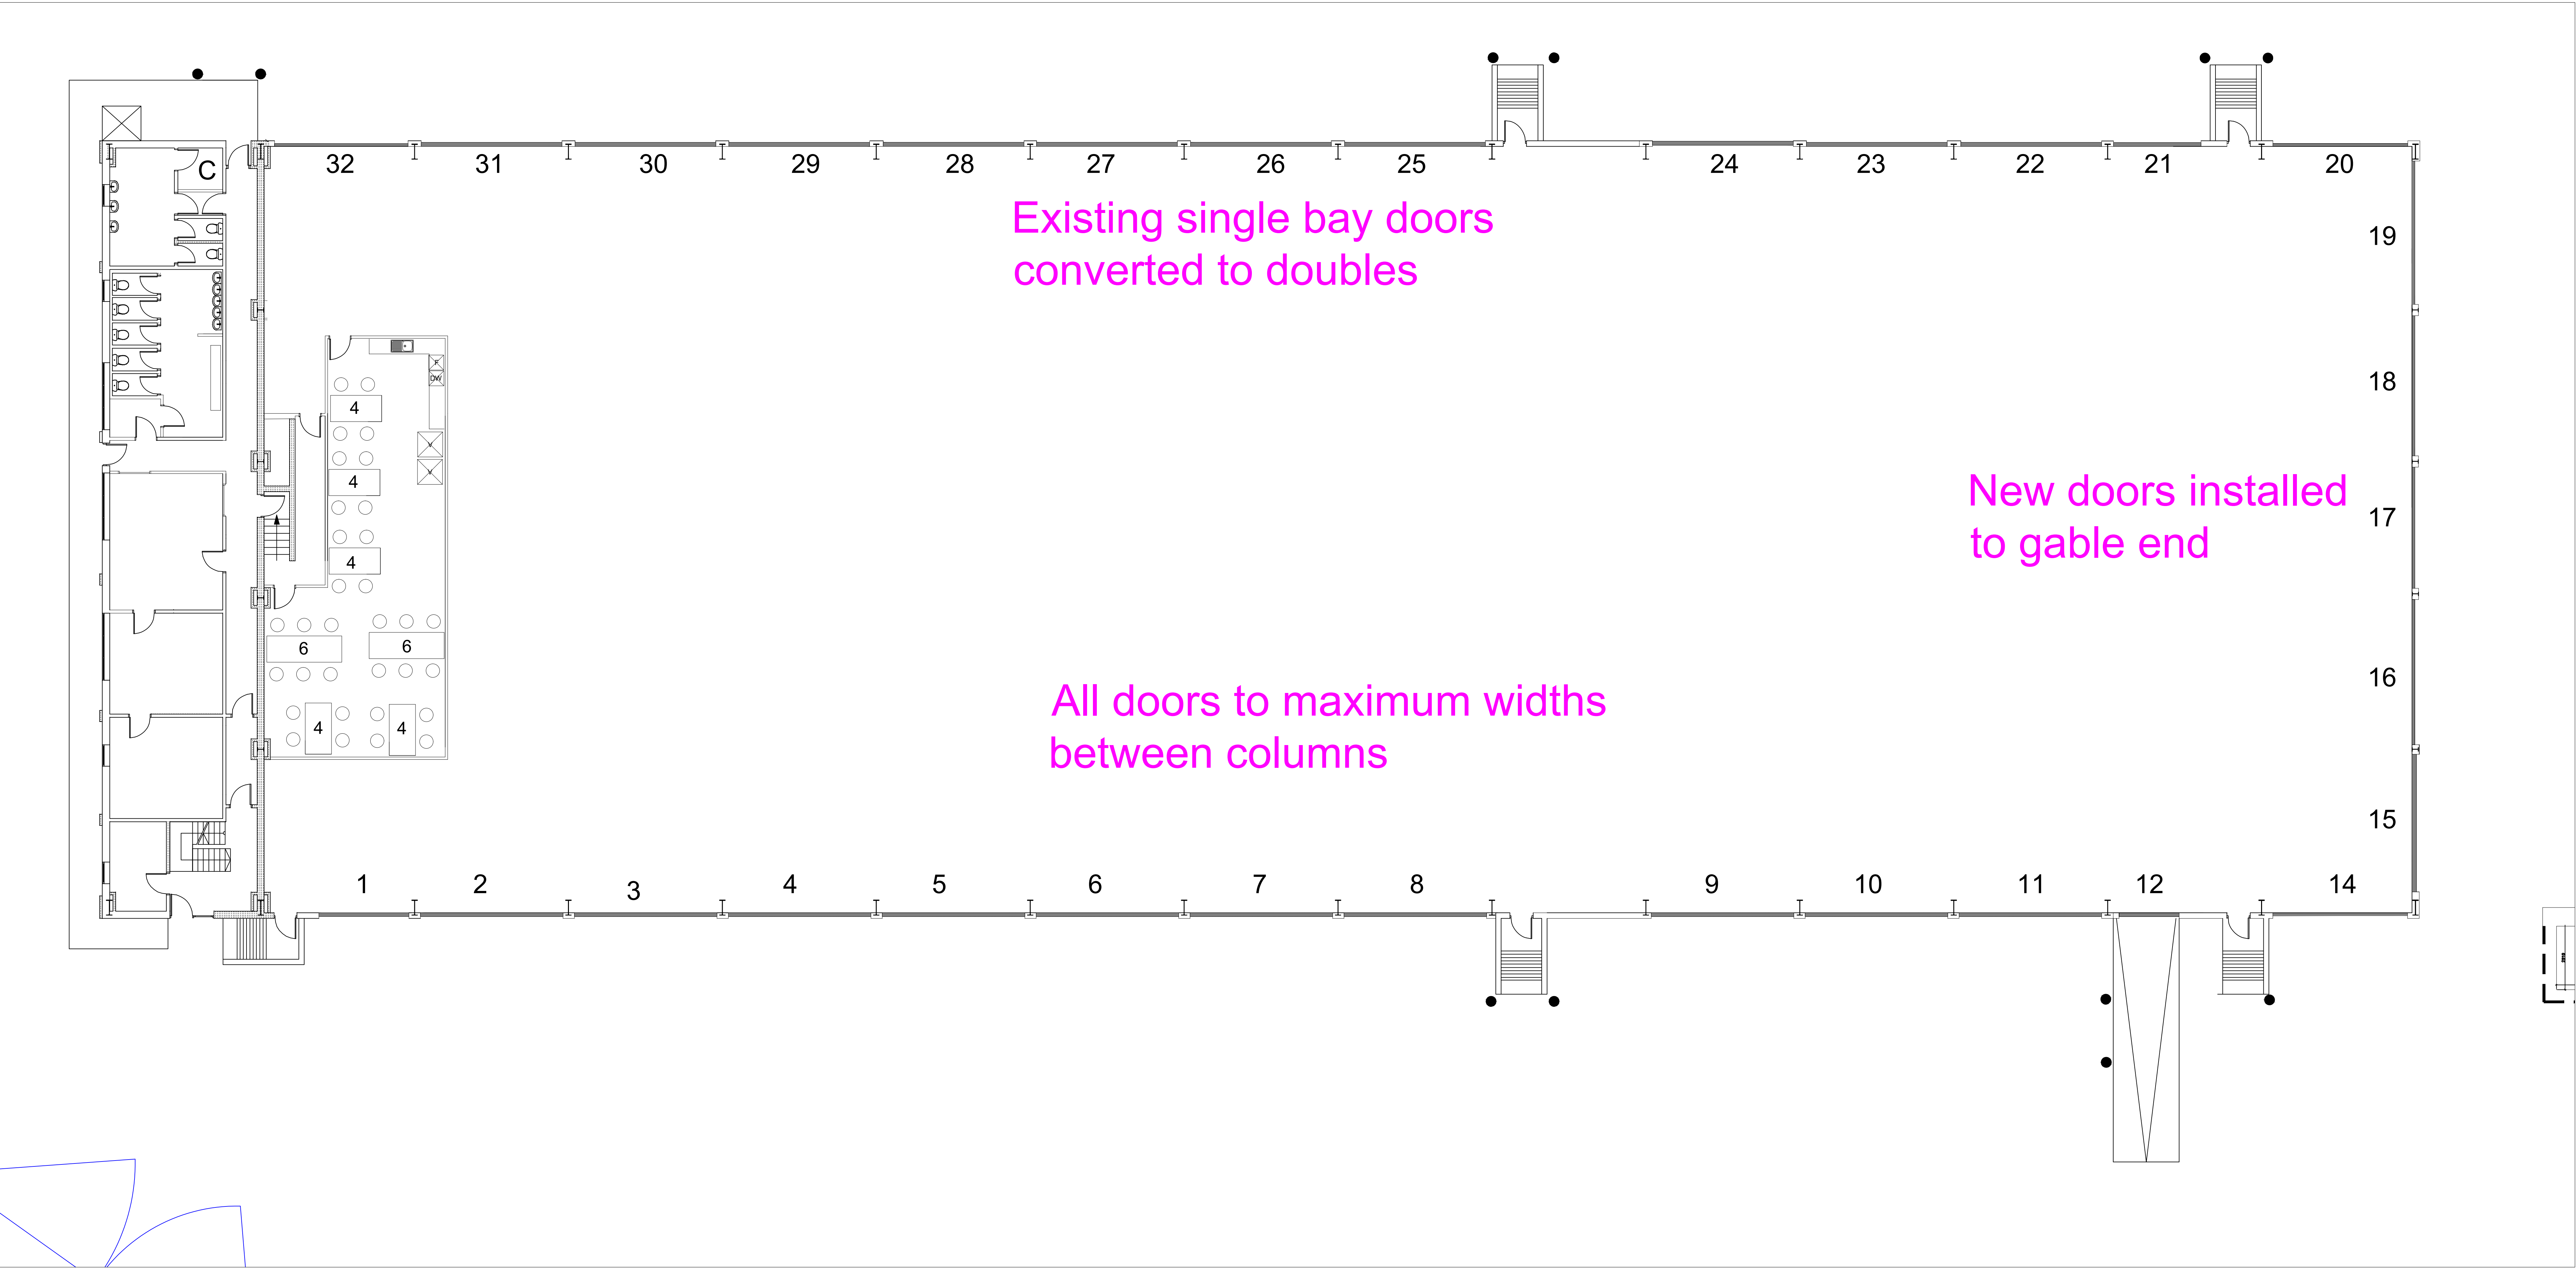


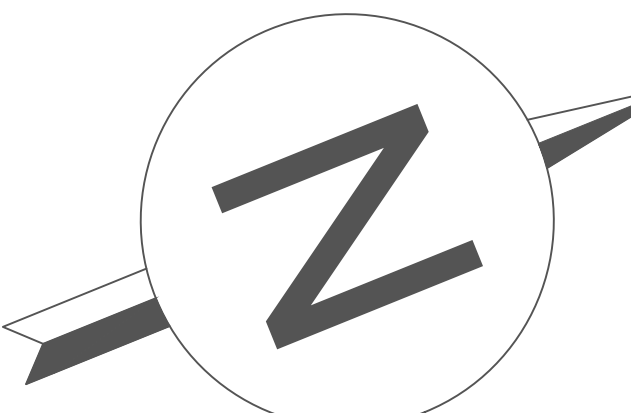

Comments
Proposed Warehouse Detail

6th June 2022
Version 1
All dims mm
Drawing No.
BUR004
Geodis Bldg, Roach Bank Rd, Bury BL9 8RQ
Stuart Adair stuart.adair@thedx.co.uk

1:2500 @ A0

Dock detail:

- All brickwork removed
- Building exterior cladding
- Bollards in front of each column
- Dock edge fall protection

