


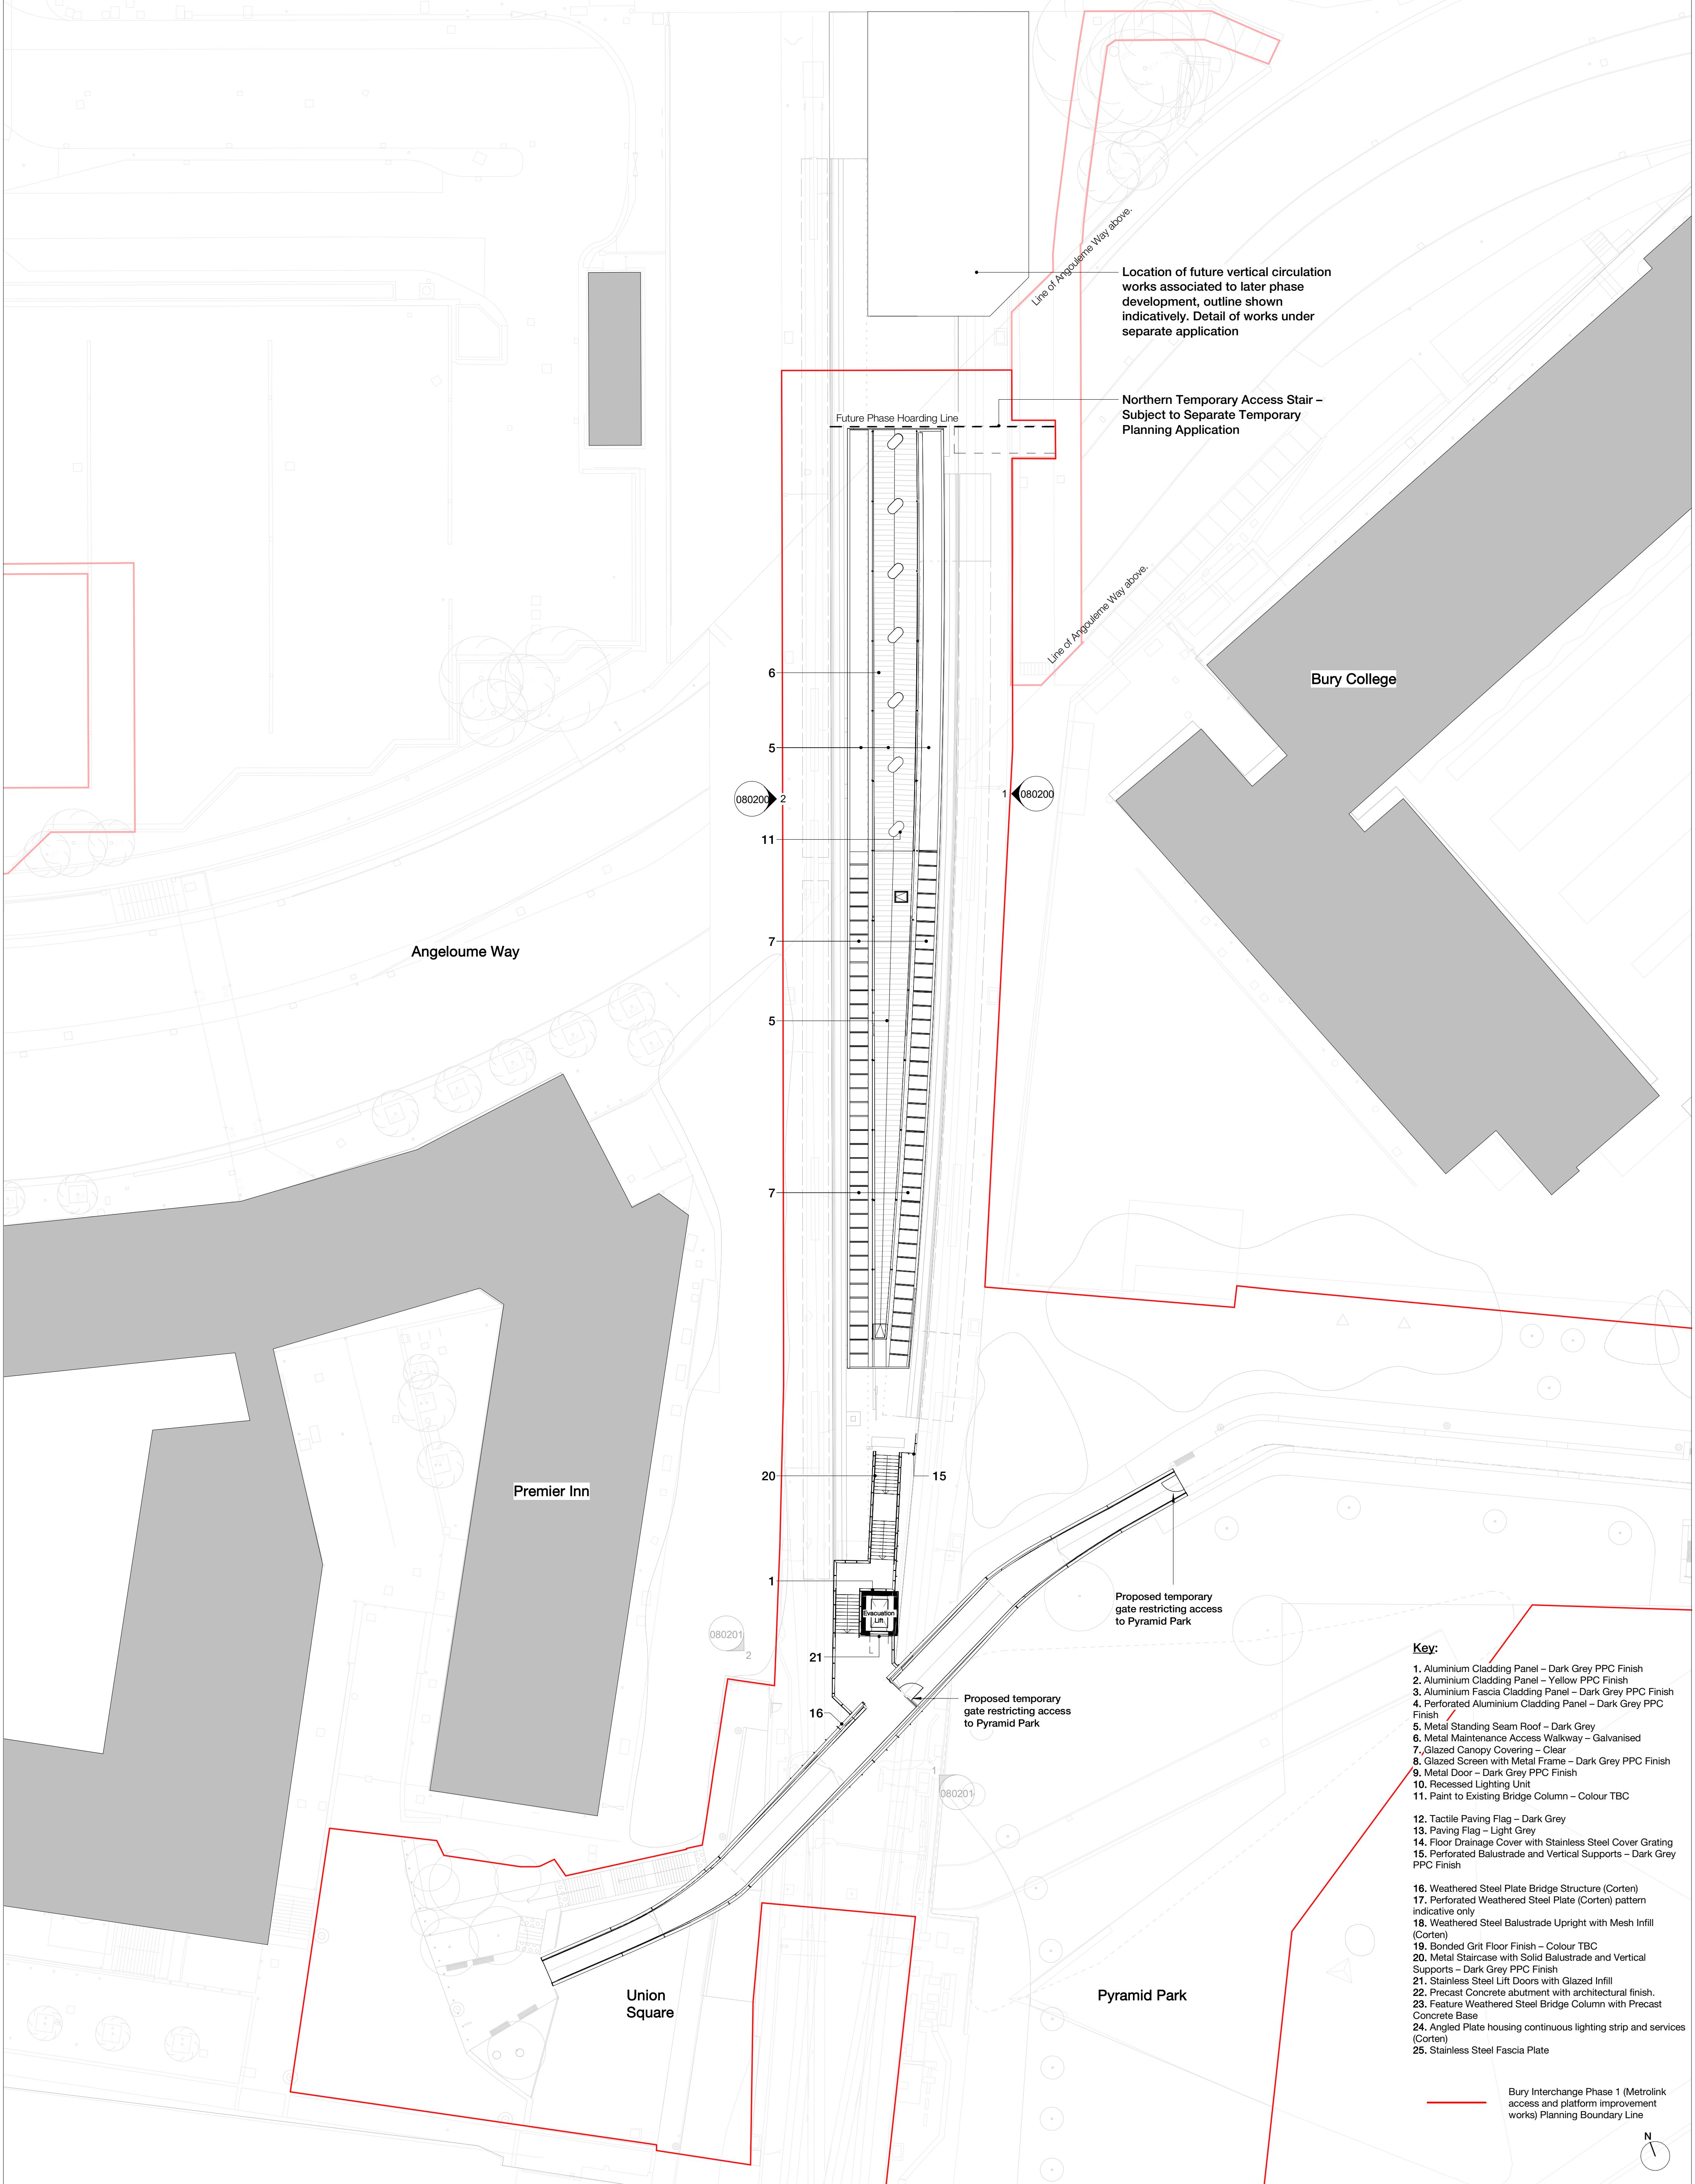

- Key:**
1. Aluminium Cladding Panel – Dark Grey PPC Finish
 2. Aluminium Cladding Panel – Yellow PPC Finish
 3. Aluminium Fascia Cladding Panel – Dark Grey PPC Finish
 4. Perforated Aluminium Cladding Panel – Dark Grey PPC Finish
 5. Metal Standing Seam Roof – Dark Grey
 6. Metal Maintenance Access Walkway – Galvanised
 7. Glazed Canopy Covering – Clear
 8. Glazed Screen with Metal Frame – Dark Grey PPC Finish
 9. Metal Door – Dark Grey PPC Finish
 10. Recessed Lighting Unit
 11. Paint to Existing Bridge Column – Colour TBC
 12. Tactile Paving Flag – Dark Grey
 13. Paving Flag – Light Grey
 14. Floor Drainage Cover with Stainless Steel Cover Grating
 15. Perforated Balustrade and Vertical Supports – Dark Grey PPC Finish
 16. Weathered Steel Plate Bridge Structure (Corten)
 17. Perforated Weathered Steel Plate (Corten) pattern indicative only
 18. Weathered Steel Balustrade Upright with Mesh Infill (Corten)
 19. Bonded Grit Floor Finish – Colour TBC
 20. Metal Staircase with Solid Balustrade and Vertical Supports – Dark Grey PPC Finish
 21. Stainless Steel Lift Doors with Glazed Infill
 22. Precast Concrete abutment with architectural finish.
 23. Feature Weathered Steel Bridge Column with Precast Concrete Base
 24. Angled Plate housing continuous lighting strip and services (Corten)
 25. Stainless Steel Fascia Plate

Rev	Description	Date
P01	Issued For Review and Comment	21.02.25
P02	Issued For Planning	05.03.25
P03	Issued For Planning	21.03.25
P04	Issued For Planning	26.03.25
P05	Issued For Planning	27.03.25
P06	Updated Issue for Planning	23.04.25
P07	Issued for Planning	12.05.25

Copyright Hawkins\Brown Architects
No implied licence exists. This drawing should not be used to calculate areas for the purposes of valuation. Do not scale this drawing. All dimensions to be checked on the site by the contractor and such dimensions to be their responsibility. All work must comply with relevant British Standards and Building Regulations requirements. Drawing errors and omissions to be reported to the architect. To be read in conjunction with Architect's specification and other consultant information.

Scale @ A1

1 : 250

Drawn By

JL

Drawing No.

16012-HBA-BRY-CNP-D-AR-080101

Date

Feb 2025

Checked By

NT

Rev

P07

Job Number

16012

Status

S5

Purpose of Issue

For Planning

Project

Bury Interchange
Haymarket St
Bury
BL9 0AY

Drawing

Proposed Canopy Complete GA Plan

26-28 Hilton Street
Manchester M1 2EH

mail@hawkinsbrown.com
hawkinsbrown.com

Hawkins\Brown