


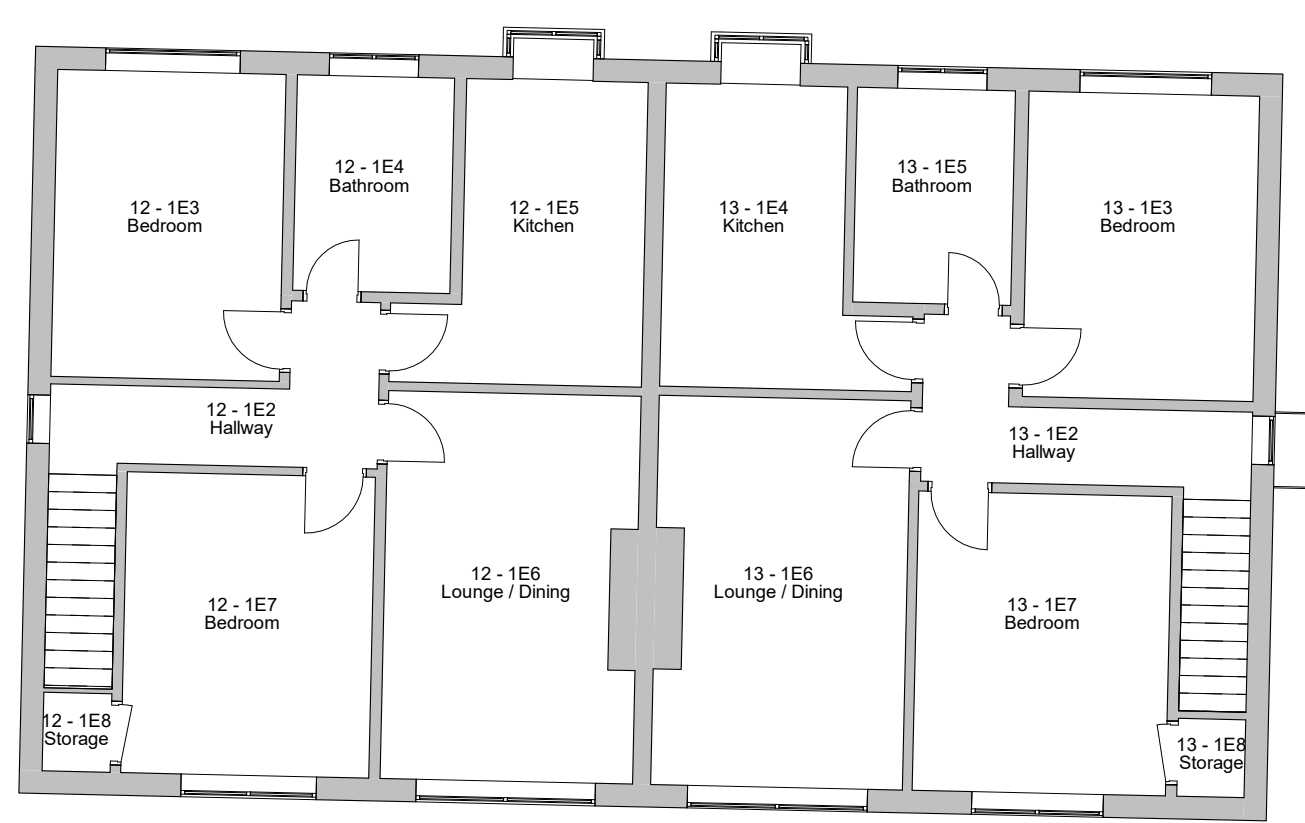
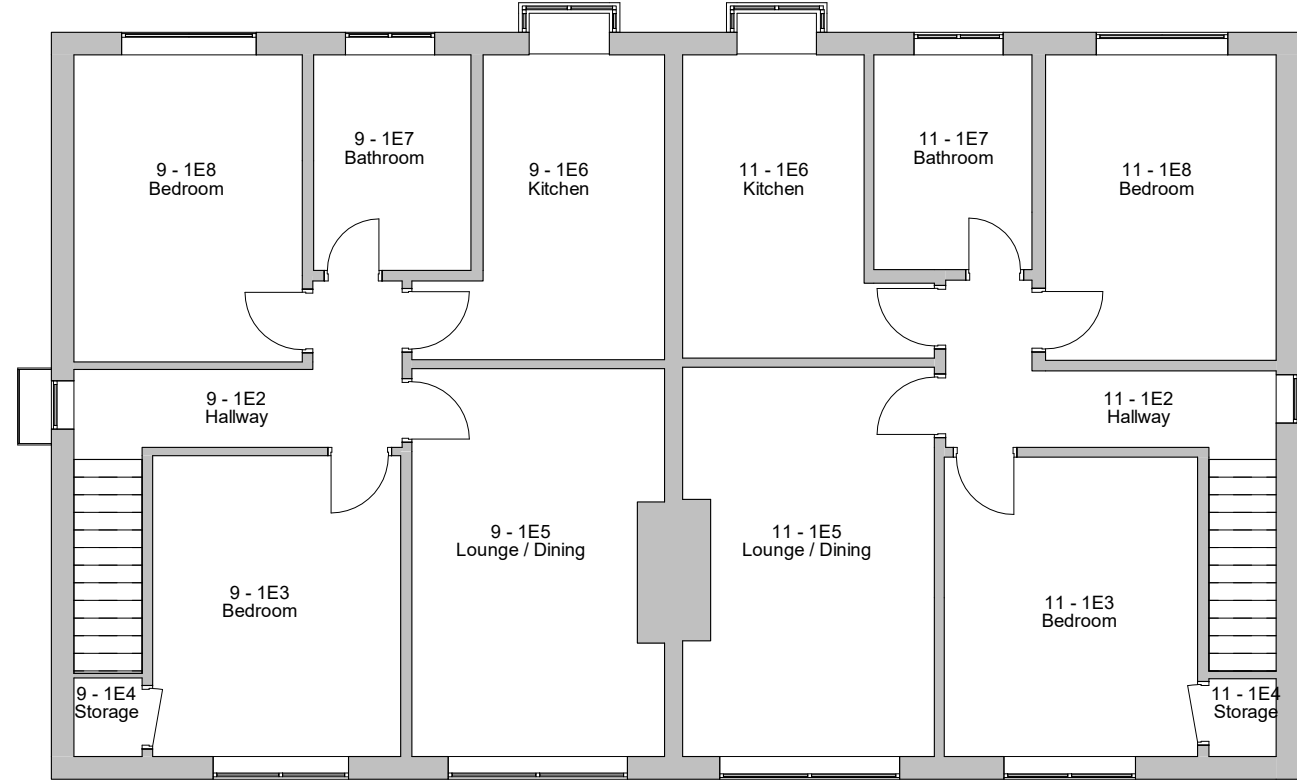
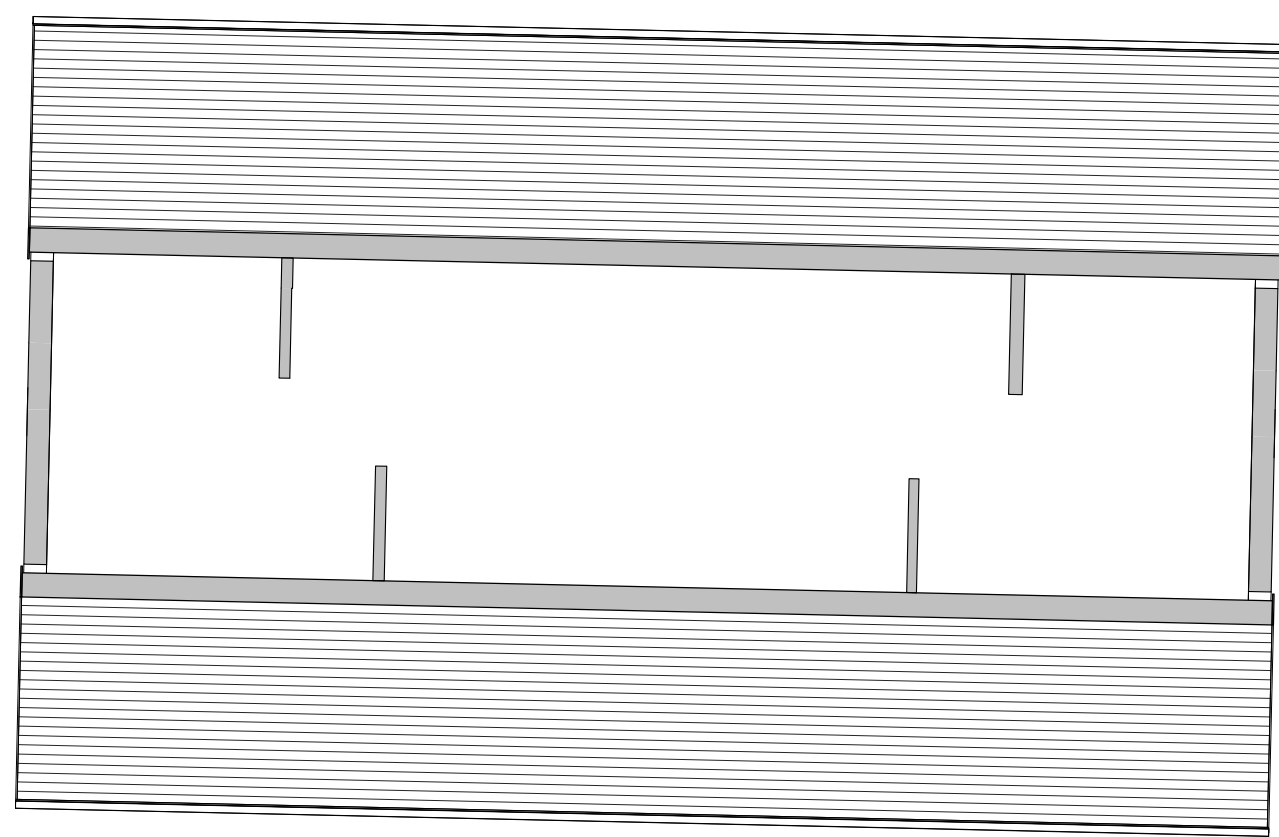


 

1 Level 1 - Existing
1 : 100

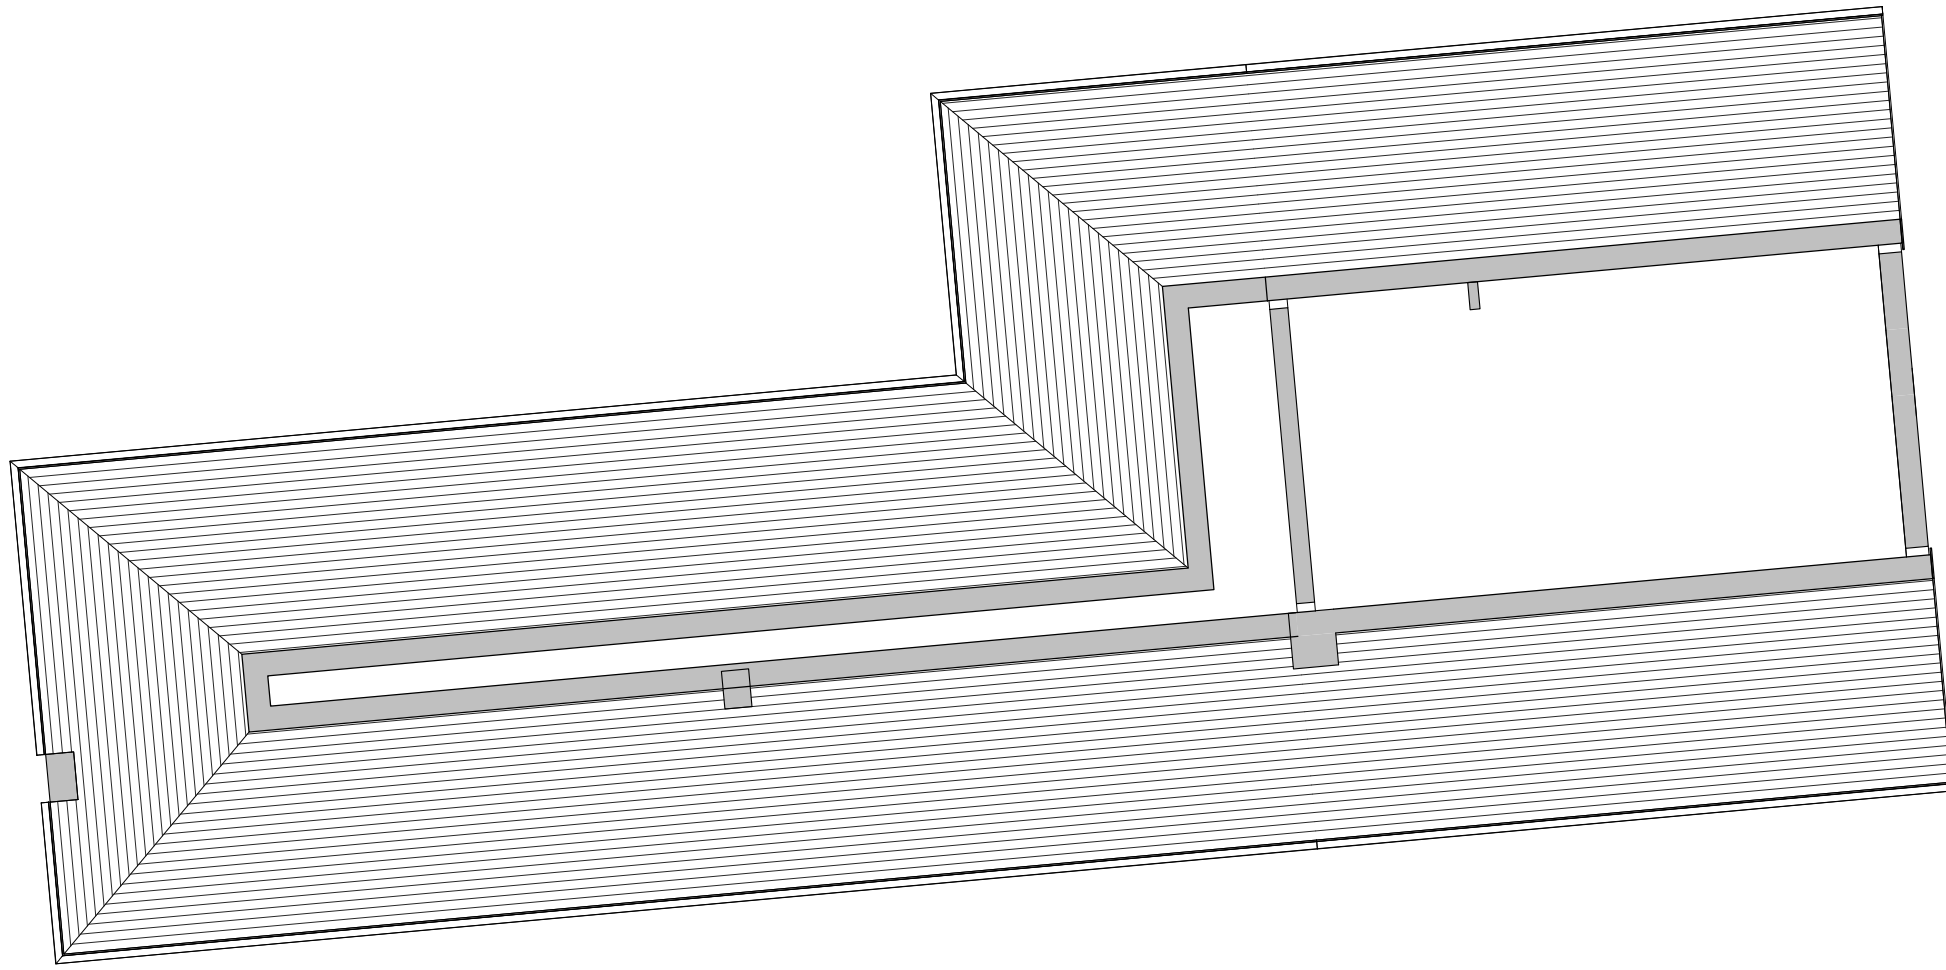

2 Level 2 - Existing
1 : 100

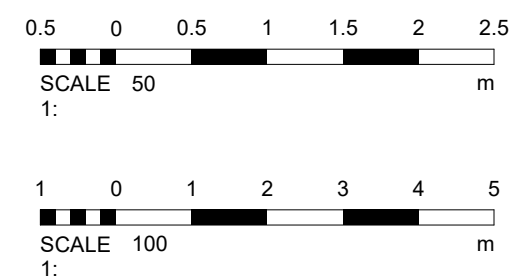

No.		Description		Date	
PROJECT Singleton Court, Bury Old Road					
TITLE Existing Plans 2					
CLIENT Care of EPML					
STATUS DESIGN					
DRAWN BY SG		DATE 01/05/2020		SCALE (@ A1) 1 : 100	
PROJECT NUMBER GGS20007.1		DRAWING NUMBER 003			REV
GOLD SKETCH S T U D I O S www.goldsketch.co.ukinfo@goldsketch.co.uk0161 792 9595					
NOTES © COPYRIGHT. ALL RIGHTS RESERVED. NO DRAWING MAY BE REPRODUCED WITHOUT WRITTEN CONSENT. DRAWING TO BE USED FOR THE SITE INDICATED ONLY. ALL DIMENSIONS AND SETTING OUT SHALL BE IN ACCORDANCE WITH THE CURRENT BUILDING REGULATIONS AND ALL DIMENSIONS SHALL BE IN ACCORDANCE WITH THE CURRENT BUILDING REGULATIONS. LEGISLATION, REGULATORY CODES OF PRACTICE AND BRITISH STANDARDS. ALL DIMENSIONS ON THIS DRAWING ARE IN MILLIMETRES (UNLESS OTHERWISE STATED).					