



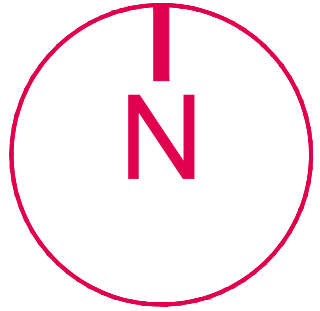

- KEY**
- GULLYS TO BE REMOVED
 - SERVICES MATCH GROUND LEVELS TO SUIT
 - TACTILE PAVING TO BE REMOVED
 - FOOTWAY TO BE REMOVED TO FORMATION LEVEL
 - KERBS TO BE REMOVED
 - DENSE VEGETATION
 - TREES TO BE REMOVED

REV.	AMENDMENTS	DATE
P01	INITIAL ISSUE	12/02/24
P02	MOIT MCCONNELL COMMENTS INCORPORATED	12/02/24
P03	ADDITIONAL ITEMS TO BE REMOVED	19/06/24

- NOTES**
- THIS DRAWING IS SUBJECT TO FULL CDM COMPLIANCE, STATUTORY UNDERTAKERS SEARCH/DIVERSION REQUIREMENTS, HIGHWAY DRAINAGE PROVISION, LAND OWNERSHIP AND LOCAL AUTHORITY APPROVAL. NO DEVIATION FROM THE DRAWING SHOWN IS ALLOWED WITHOUT WRITTEN PERMISSION
 - REFER TO VIA SOLUTIONS PROJECT SPECIFIC DESIGN RISK ASSESSMENT (DRA)
 - IT IS ASSUMED THAT ALL WORKS WILL BE CARRIED OUT BY A COMPETENT CONTRACTOR WORKING WHERE APPROPRIATE TO AN APPROVED METHOD STATEMENT / LEGAL AGREEMENT

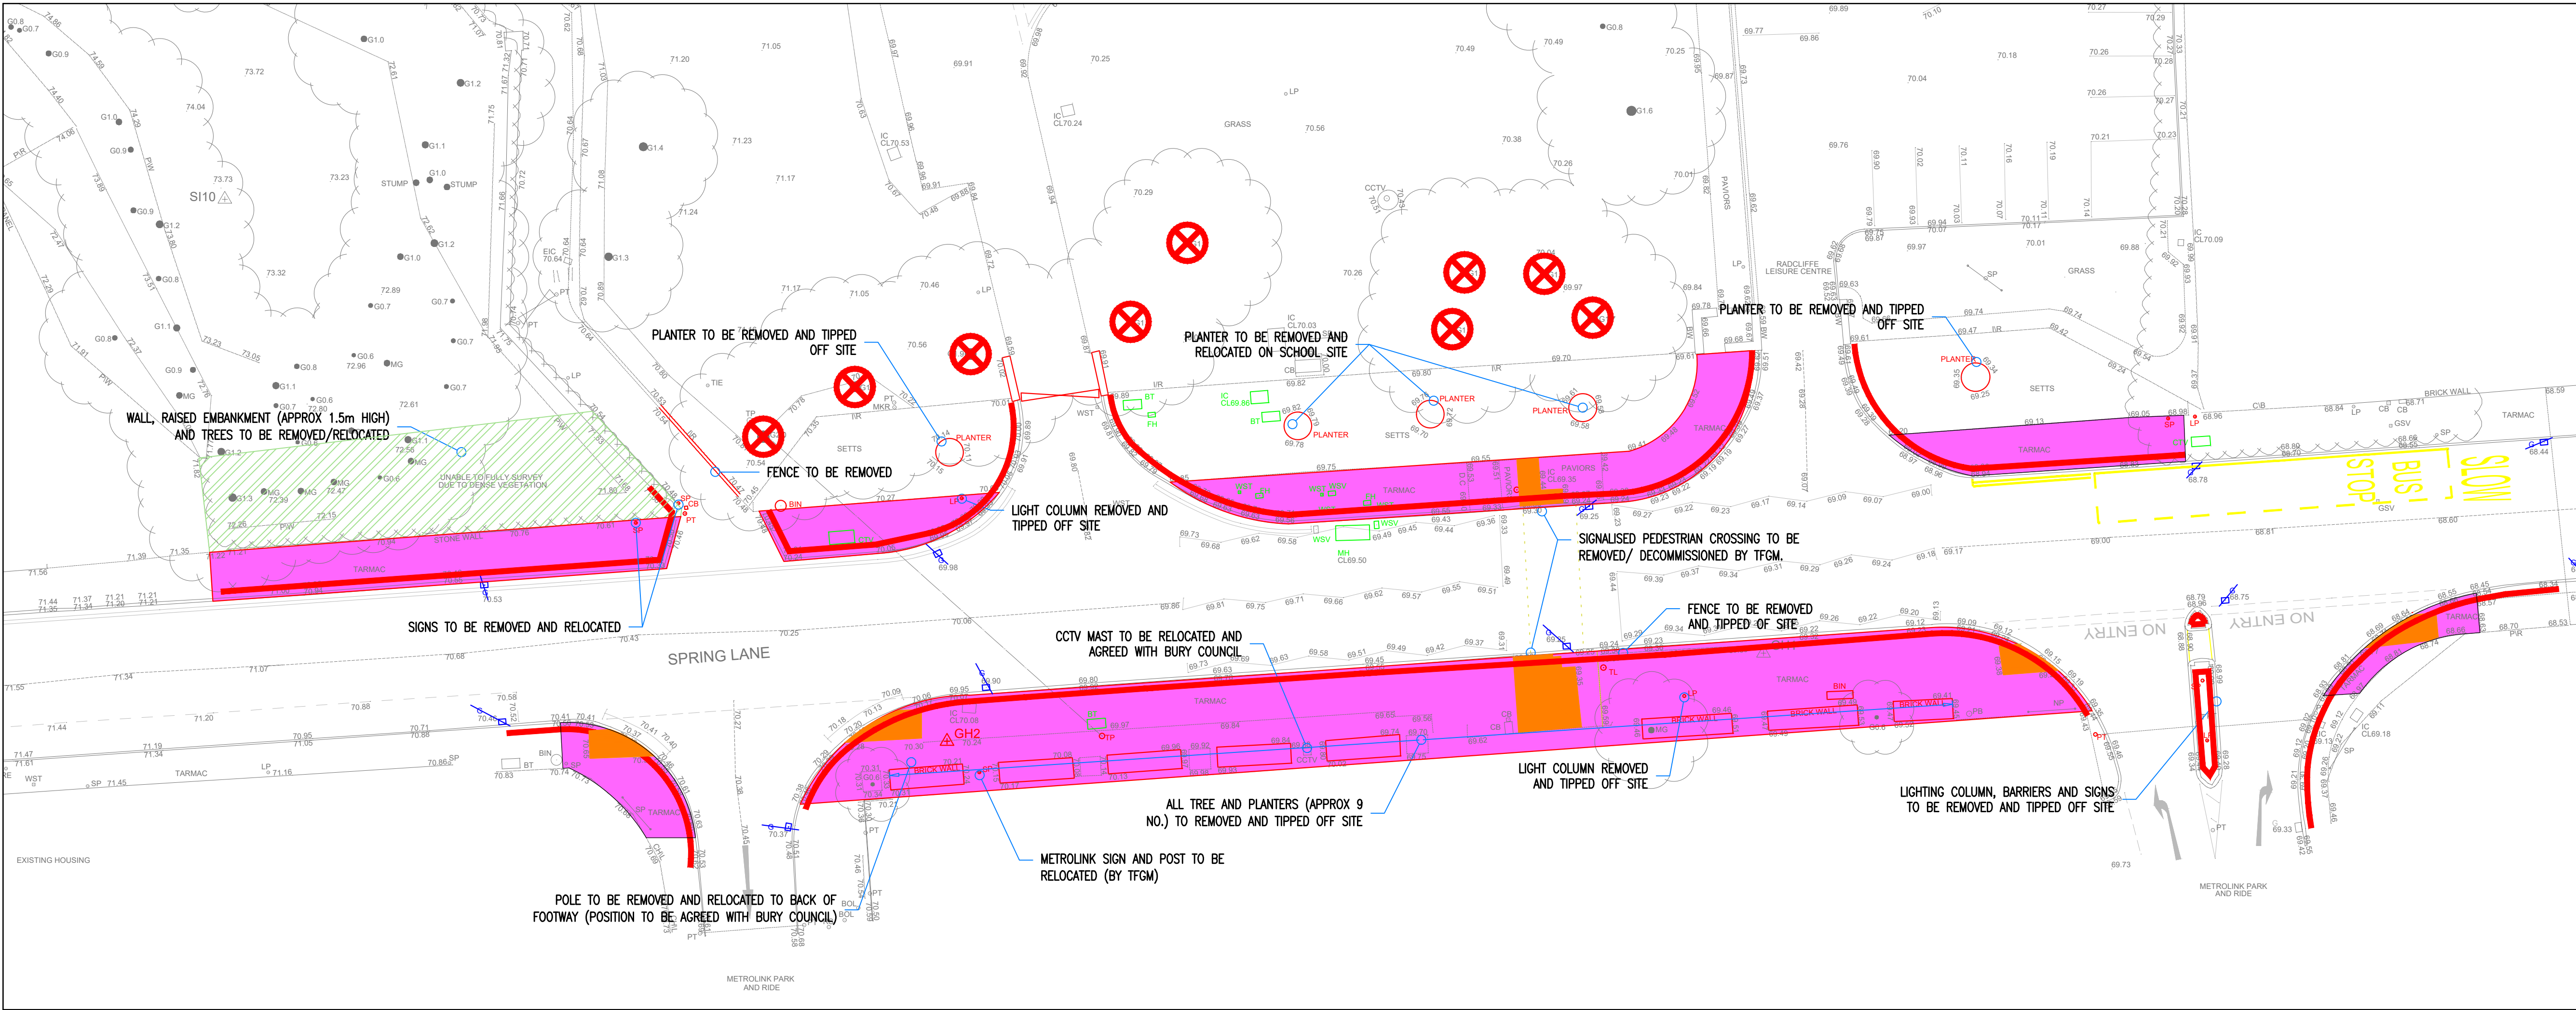

THE OLD COACH HOUSE, 1 CAMPBELL STREET PUDSEY LS28 6DP

tel: 0113 3453957 email: highwaymen@viasolutions.co.uk

STAR RADCLIFFE ACADEMY
SPRING LANE BURY

SITE CLEARANCE

SCALE: 1:200 @A1

DATE: JUNE 2024

DRAWING NO: FS1013-VS-XX-XX-D-H-0200

STATUS: S3 REVISION: P03