
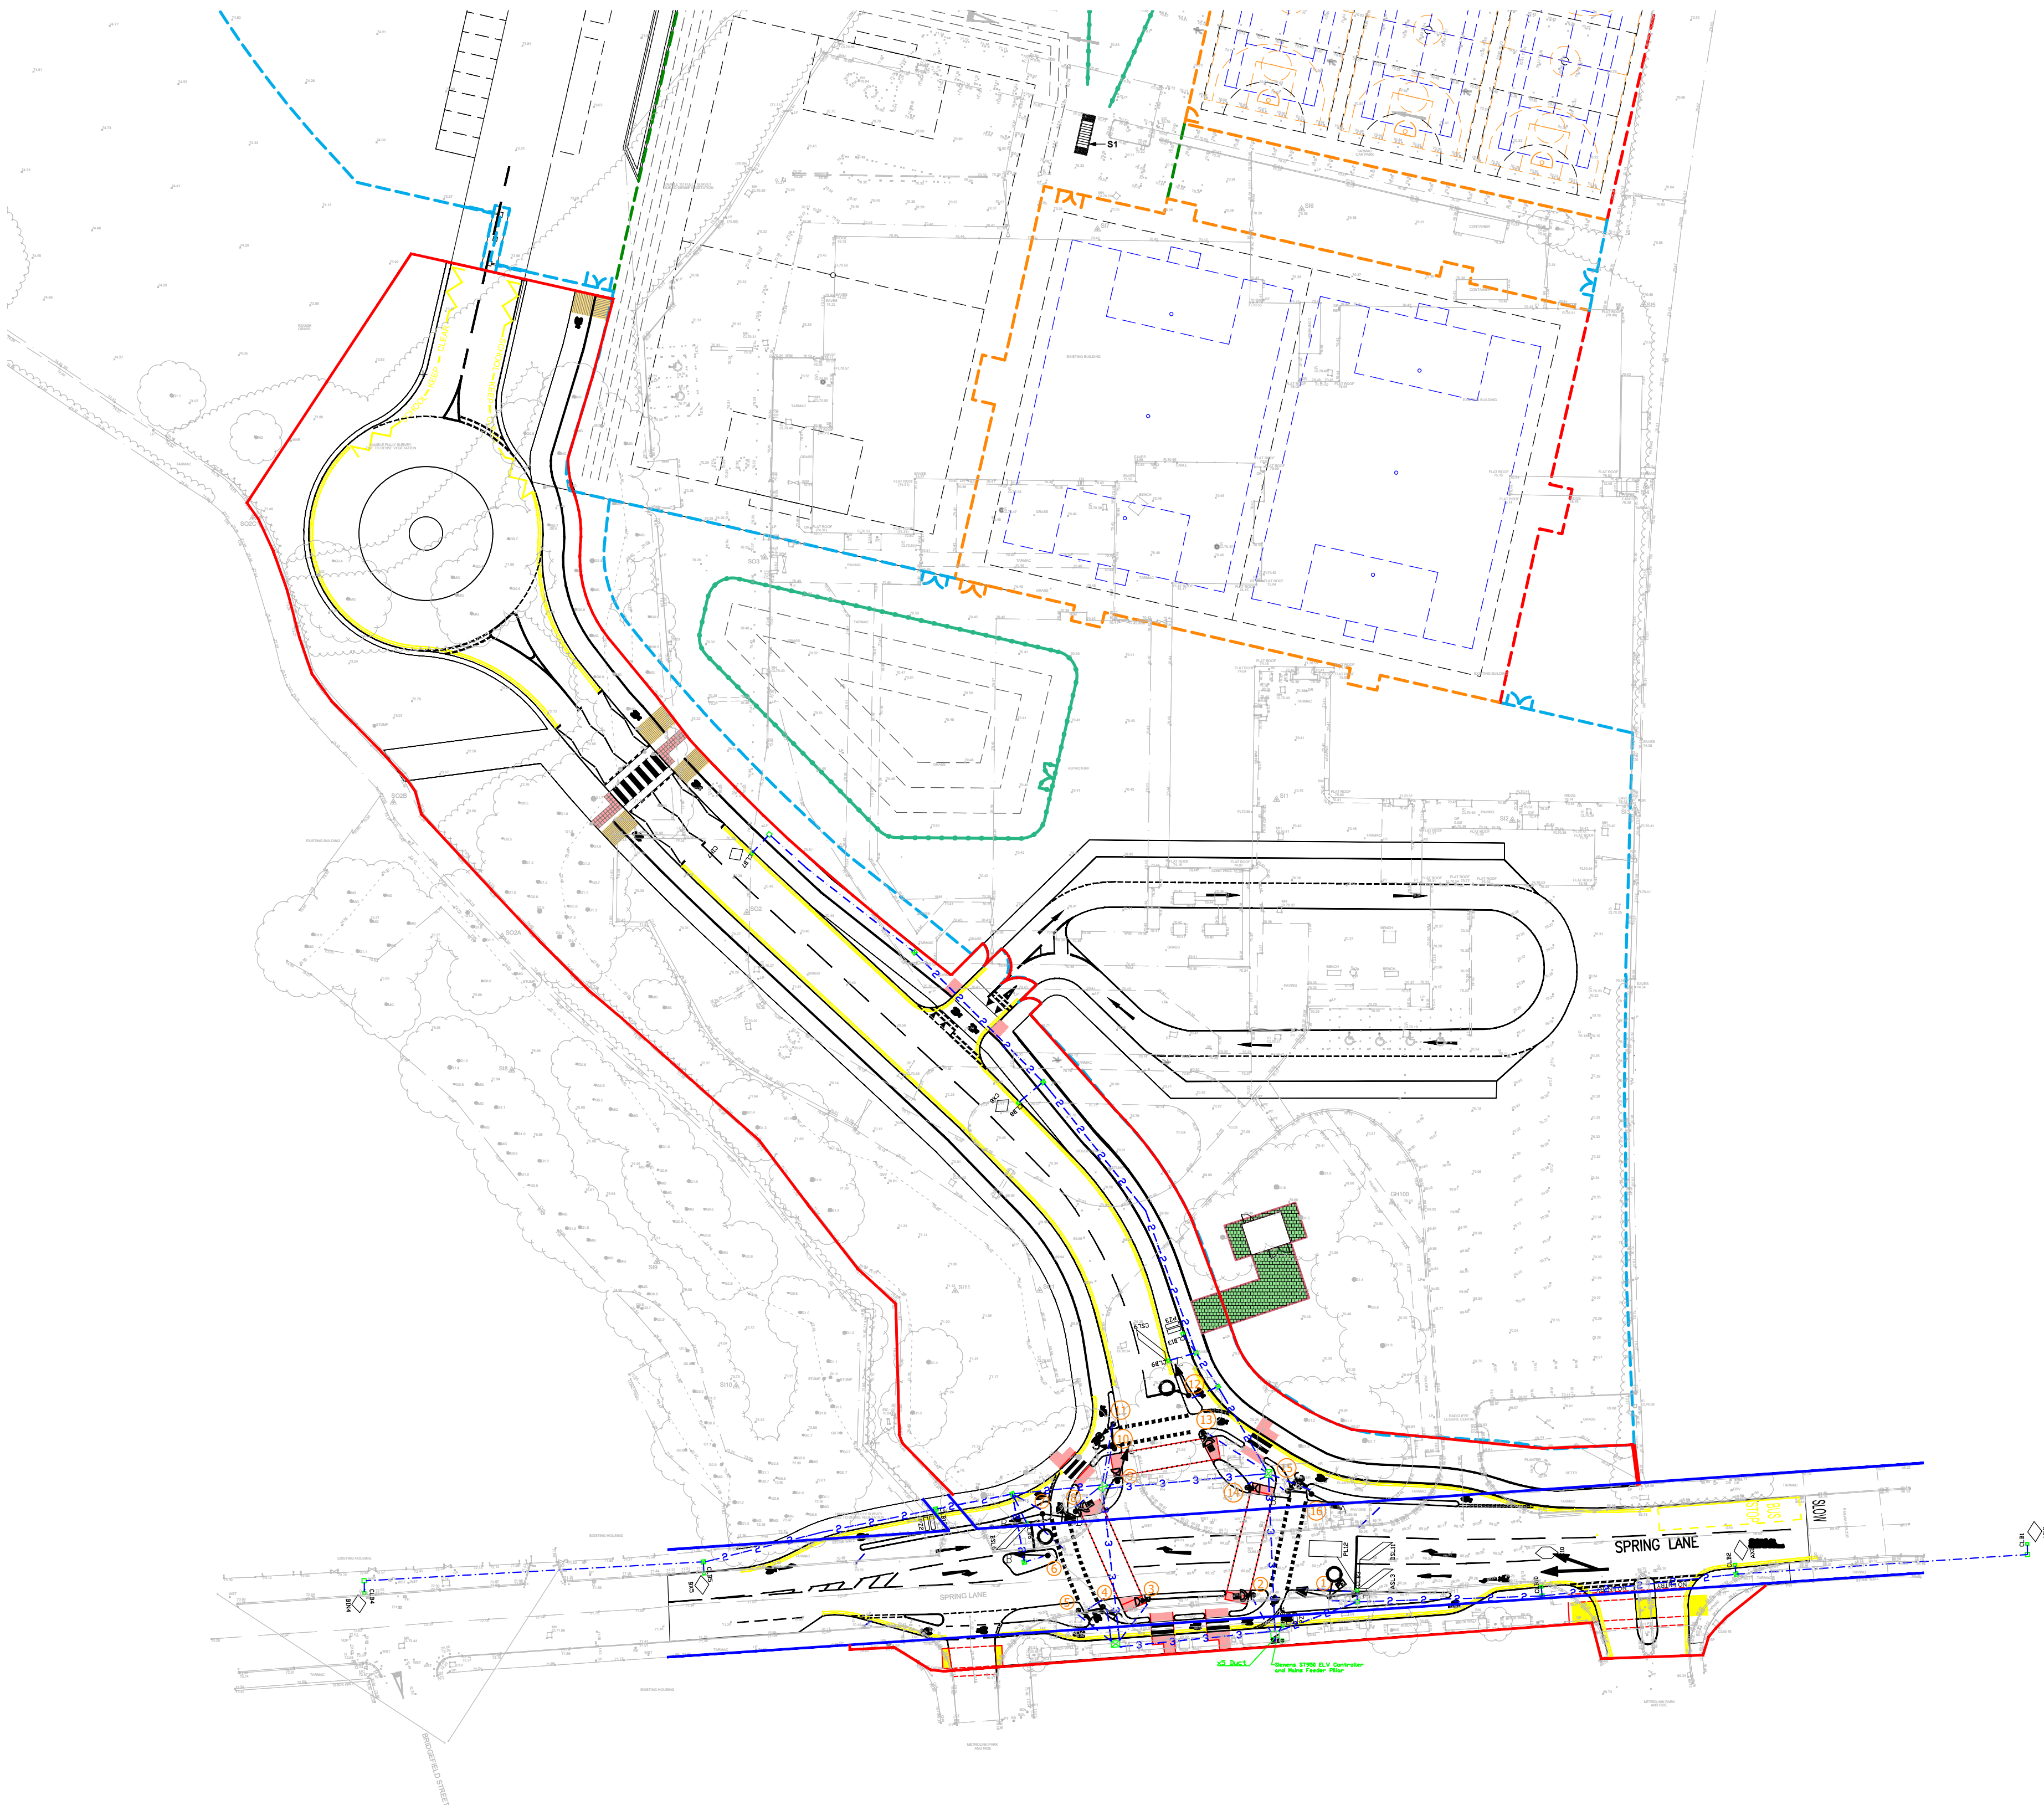
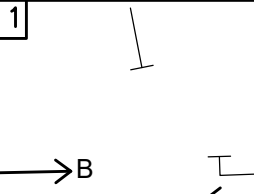
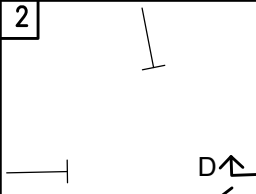
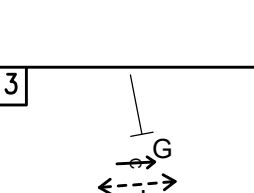


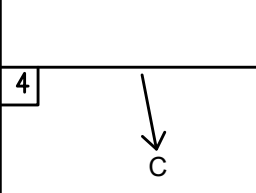

STAGING DIAGRAMS

1 	2 
3 	4 

CHAMBER LEGEND			
	Type 'A'	450 x 450mm	CHAMBER UNIT
	Type 'B'	450 x 600mm	CHAMBER UNIT
	Type 'C'	600 x 600mm	CHAMBER UNIT
	Type 'D'	600 x 900mm	CHAMBER UNIT
	Loop	500 x 500mm	CHAMBER SECTION
	CLB	CARRIAGEWAY	LOOP BOX
	RS115DF	x 450(OD)	POLE RETENTION SOCKET
	RS18BDF	x 900(OD)	POLE RETENTION SOCKET
	STUP		POLE
	STRAIGHT	POLE	WIDE BASE POLE
ALL CLOSERS TO PROVIDE ADEQUATE SLIP RESISTANCE FOR PEDESTRIANS			

NOTES

- 

STATUS: S3 REVISION: P03