



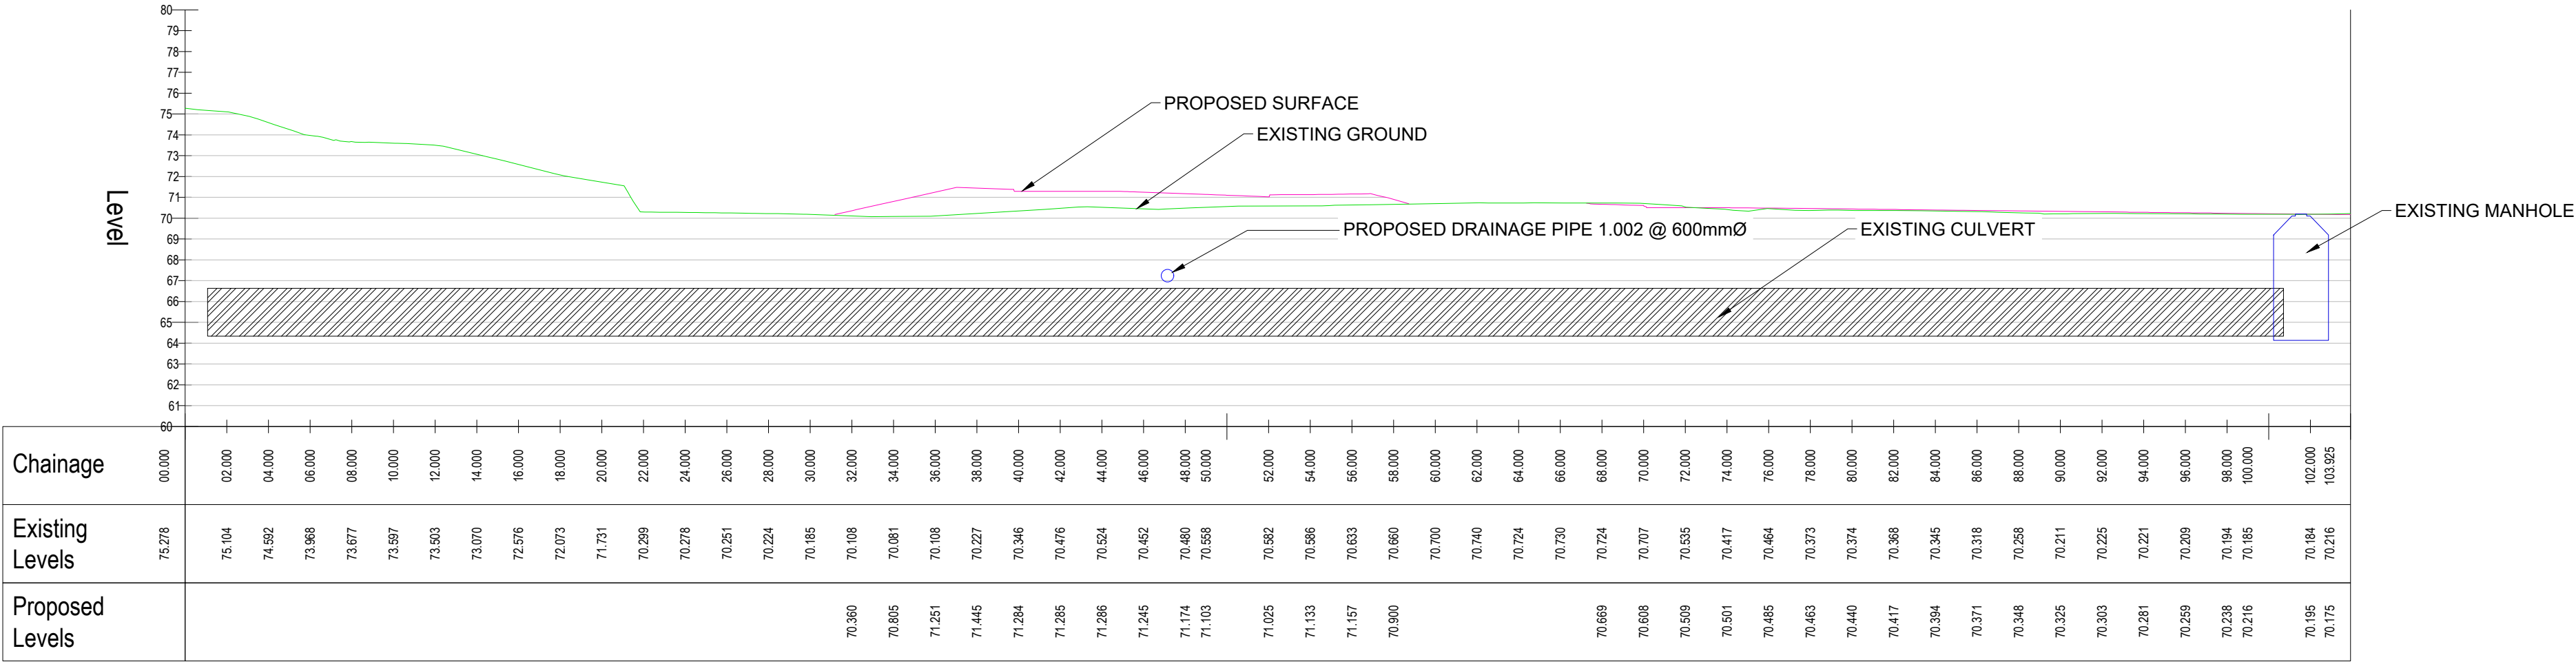

CULVERT LONG SECTION - LONGSECTION (1)
SCALE: H 1:250,V 1:250. DATUM: 60.000

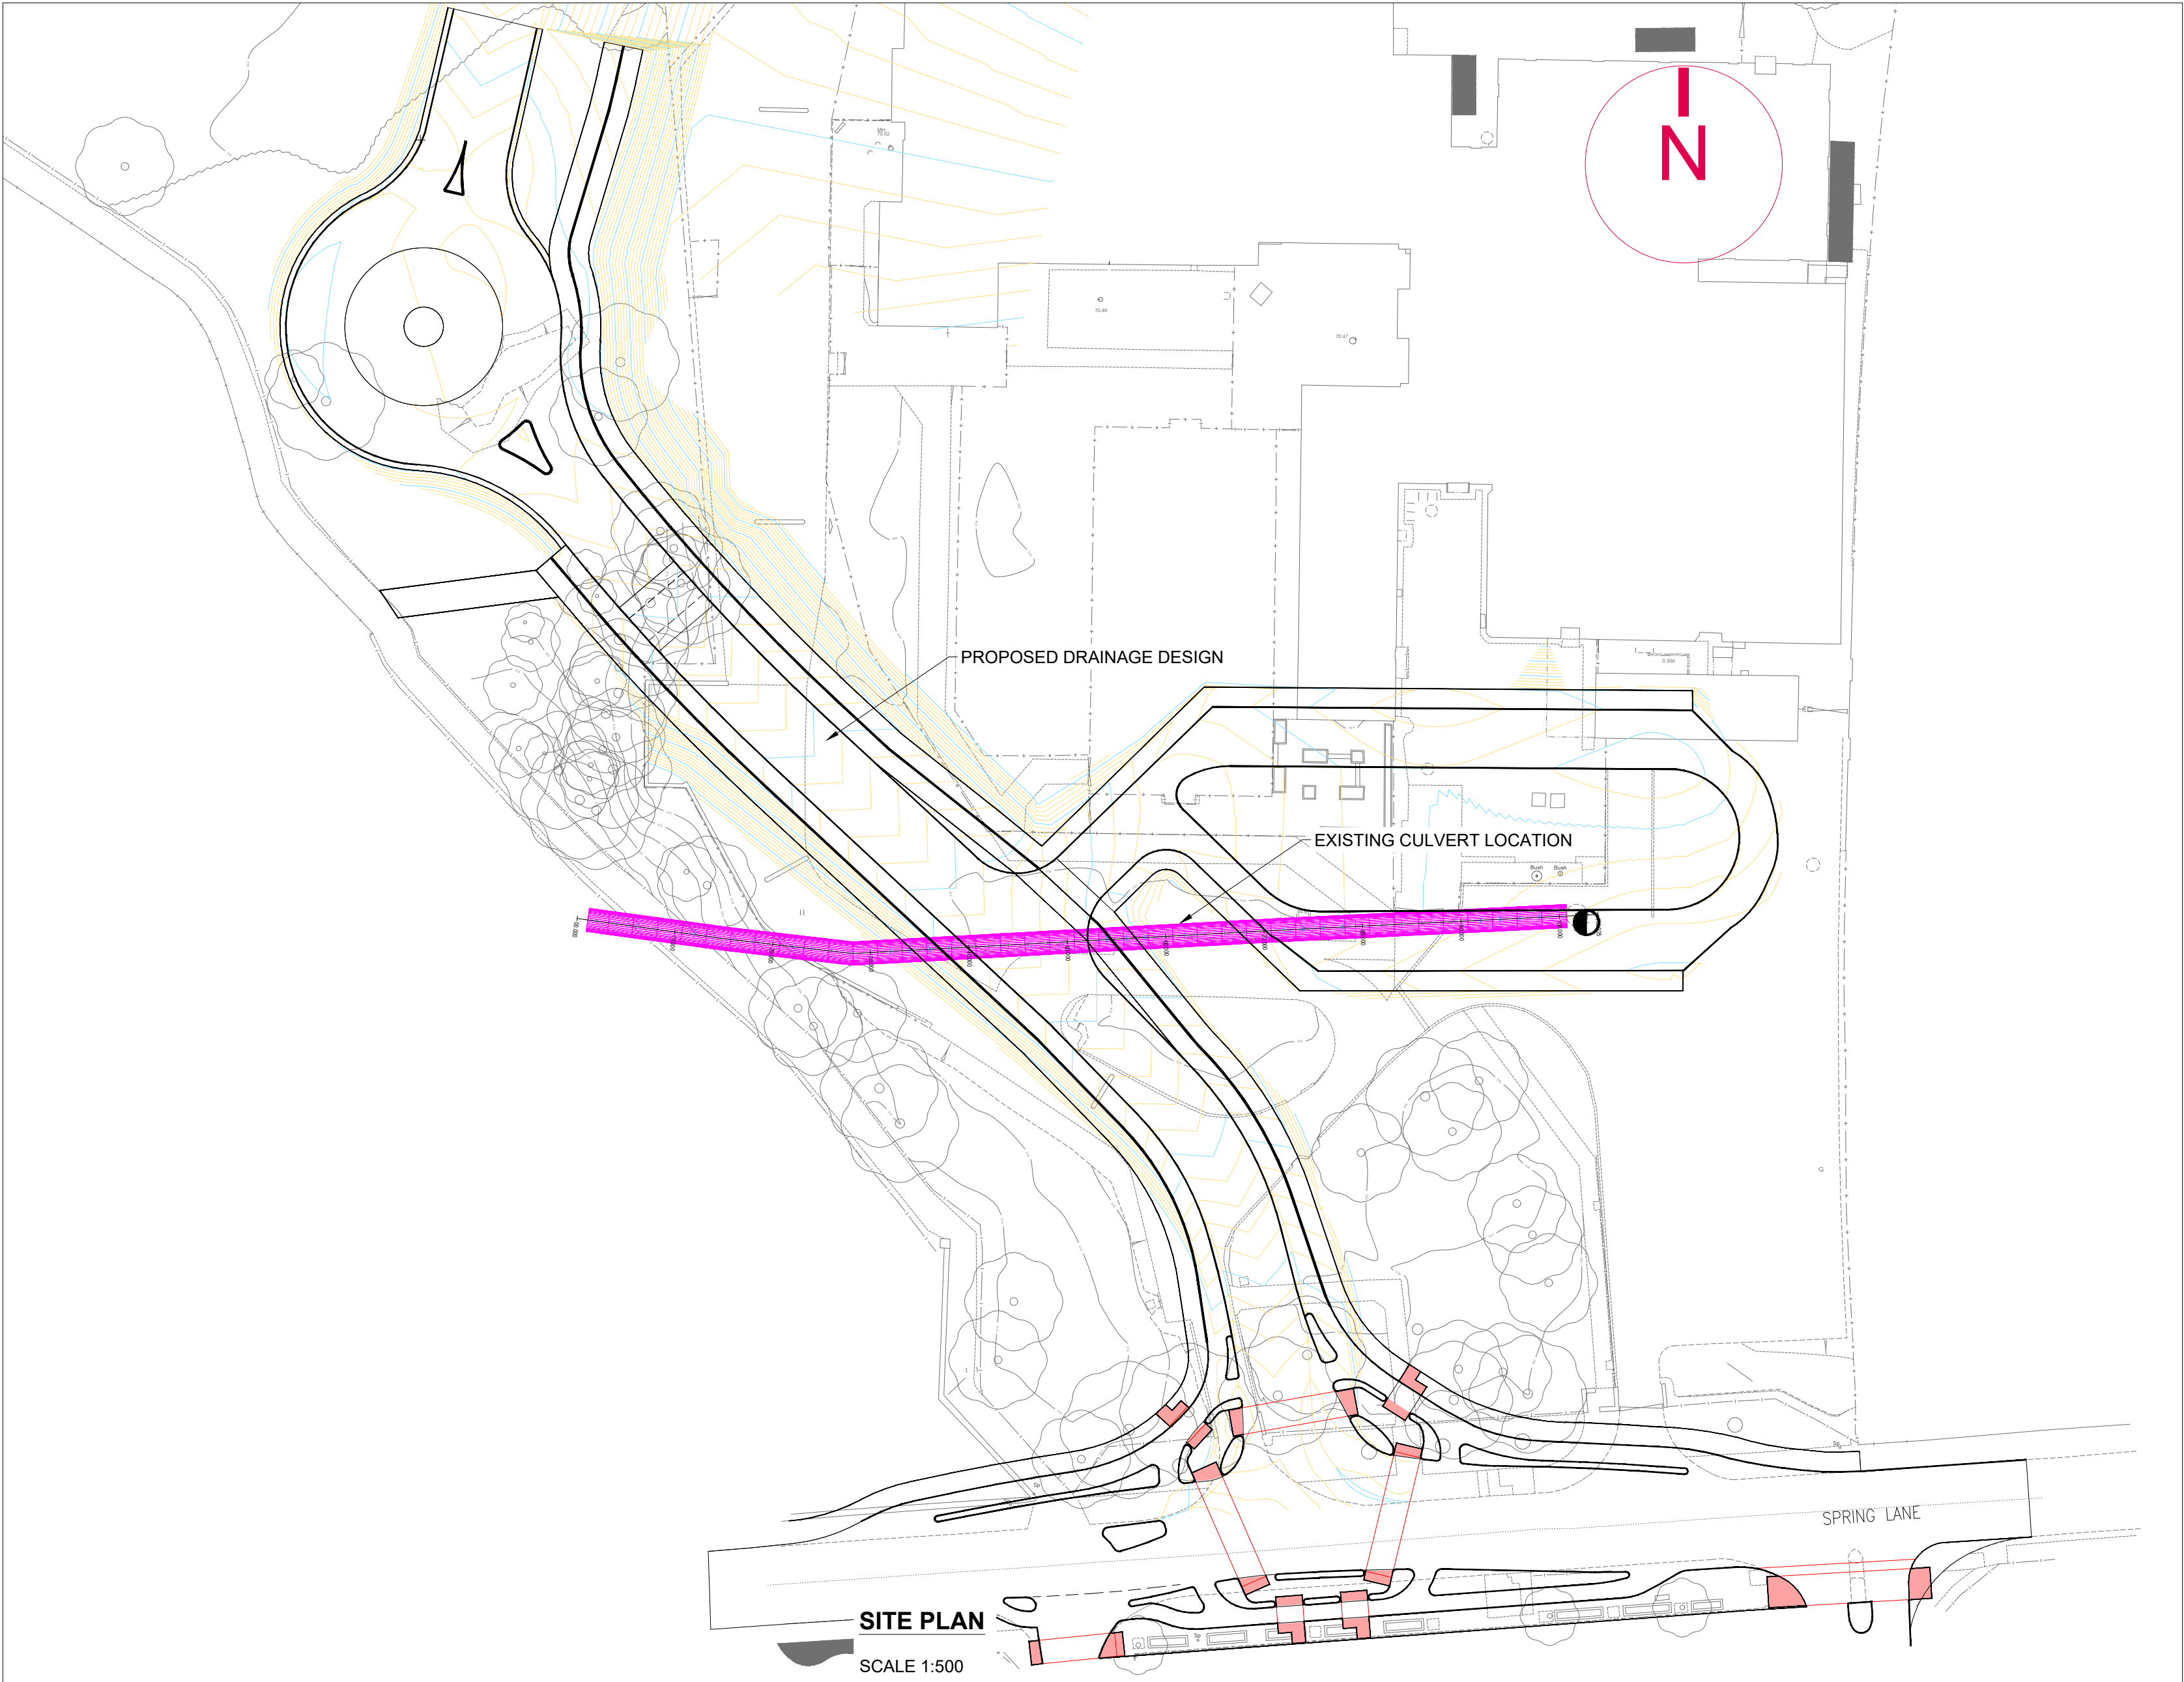

- NOTES
1. THIS DRAWING IS SUBJECT TO FULL CDM COMPLIANCE, STATUTORY UNDERTAKERS SEARCH/DIVERSION REQUIREMENTS, HIGHWAY DRAINAGE PROVISION, LAND OWNERSHIP AND LOCAL AUTHORITY APPROVAL. NO DEVIATION FROM THE DRAWING SHOWN IS ALLOWED WITHOUT WRITTEN PERMISSION
 2. REFER TO VIA SOLUTIONS PROJECT SPECIFIC DESIGN RISK ASSESSMENT (DRA)
 3. IT IS ASSUMED THAT ALL WORKS WILL BE CARRIED OUT BY A COMPETENT CONTRACTOR WORKING WHERE APPROPRIATE TO AN APPROVED METHOD STATEMENT / LEGAL AGREEMENT

REV.	AMENDMENTS	DATE
P01	INITIAL ISSUE	12/02/24



STAR RADCLIFFE ACADEMY
SPRING LANE BURY
EXISTING CULVERT LONG SECTION

SCALE: AS SHOWN @A1

DATE: FEBRUARY 2024

DRAWING NO: FS1013-VS-XX-XX-D-H-0214

STATUS: S3 REVISION: P01