


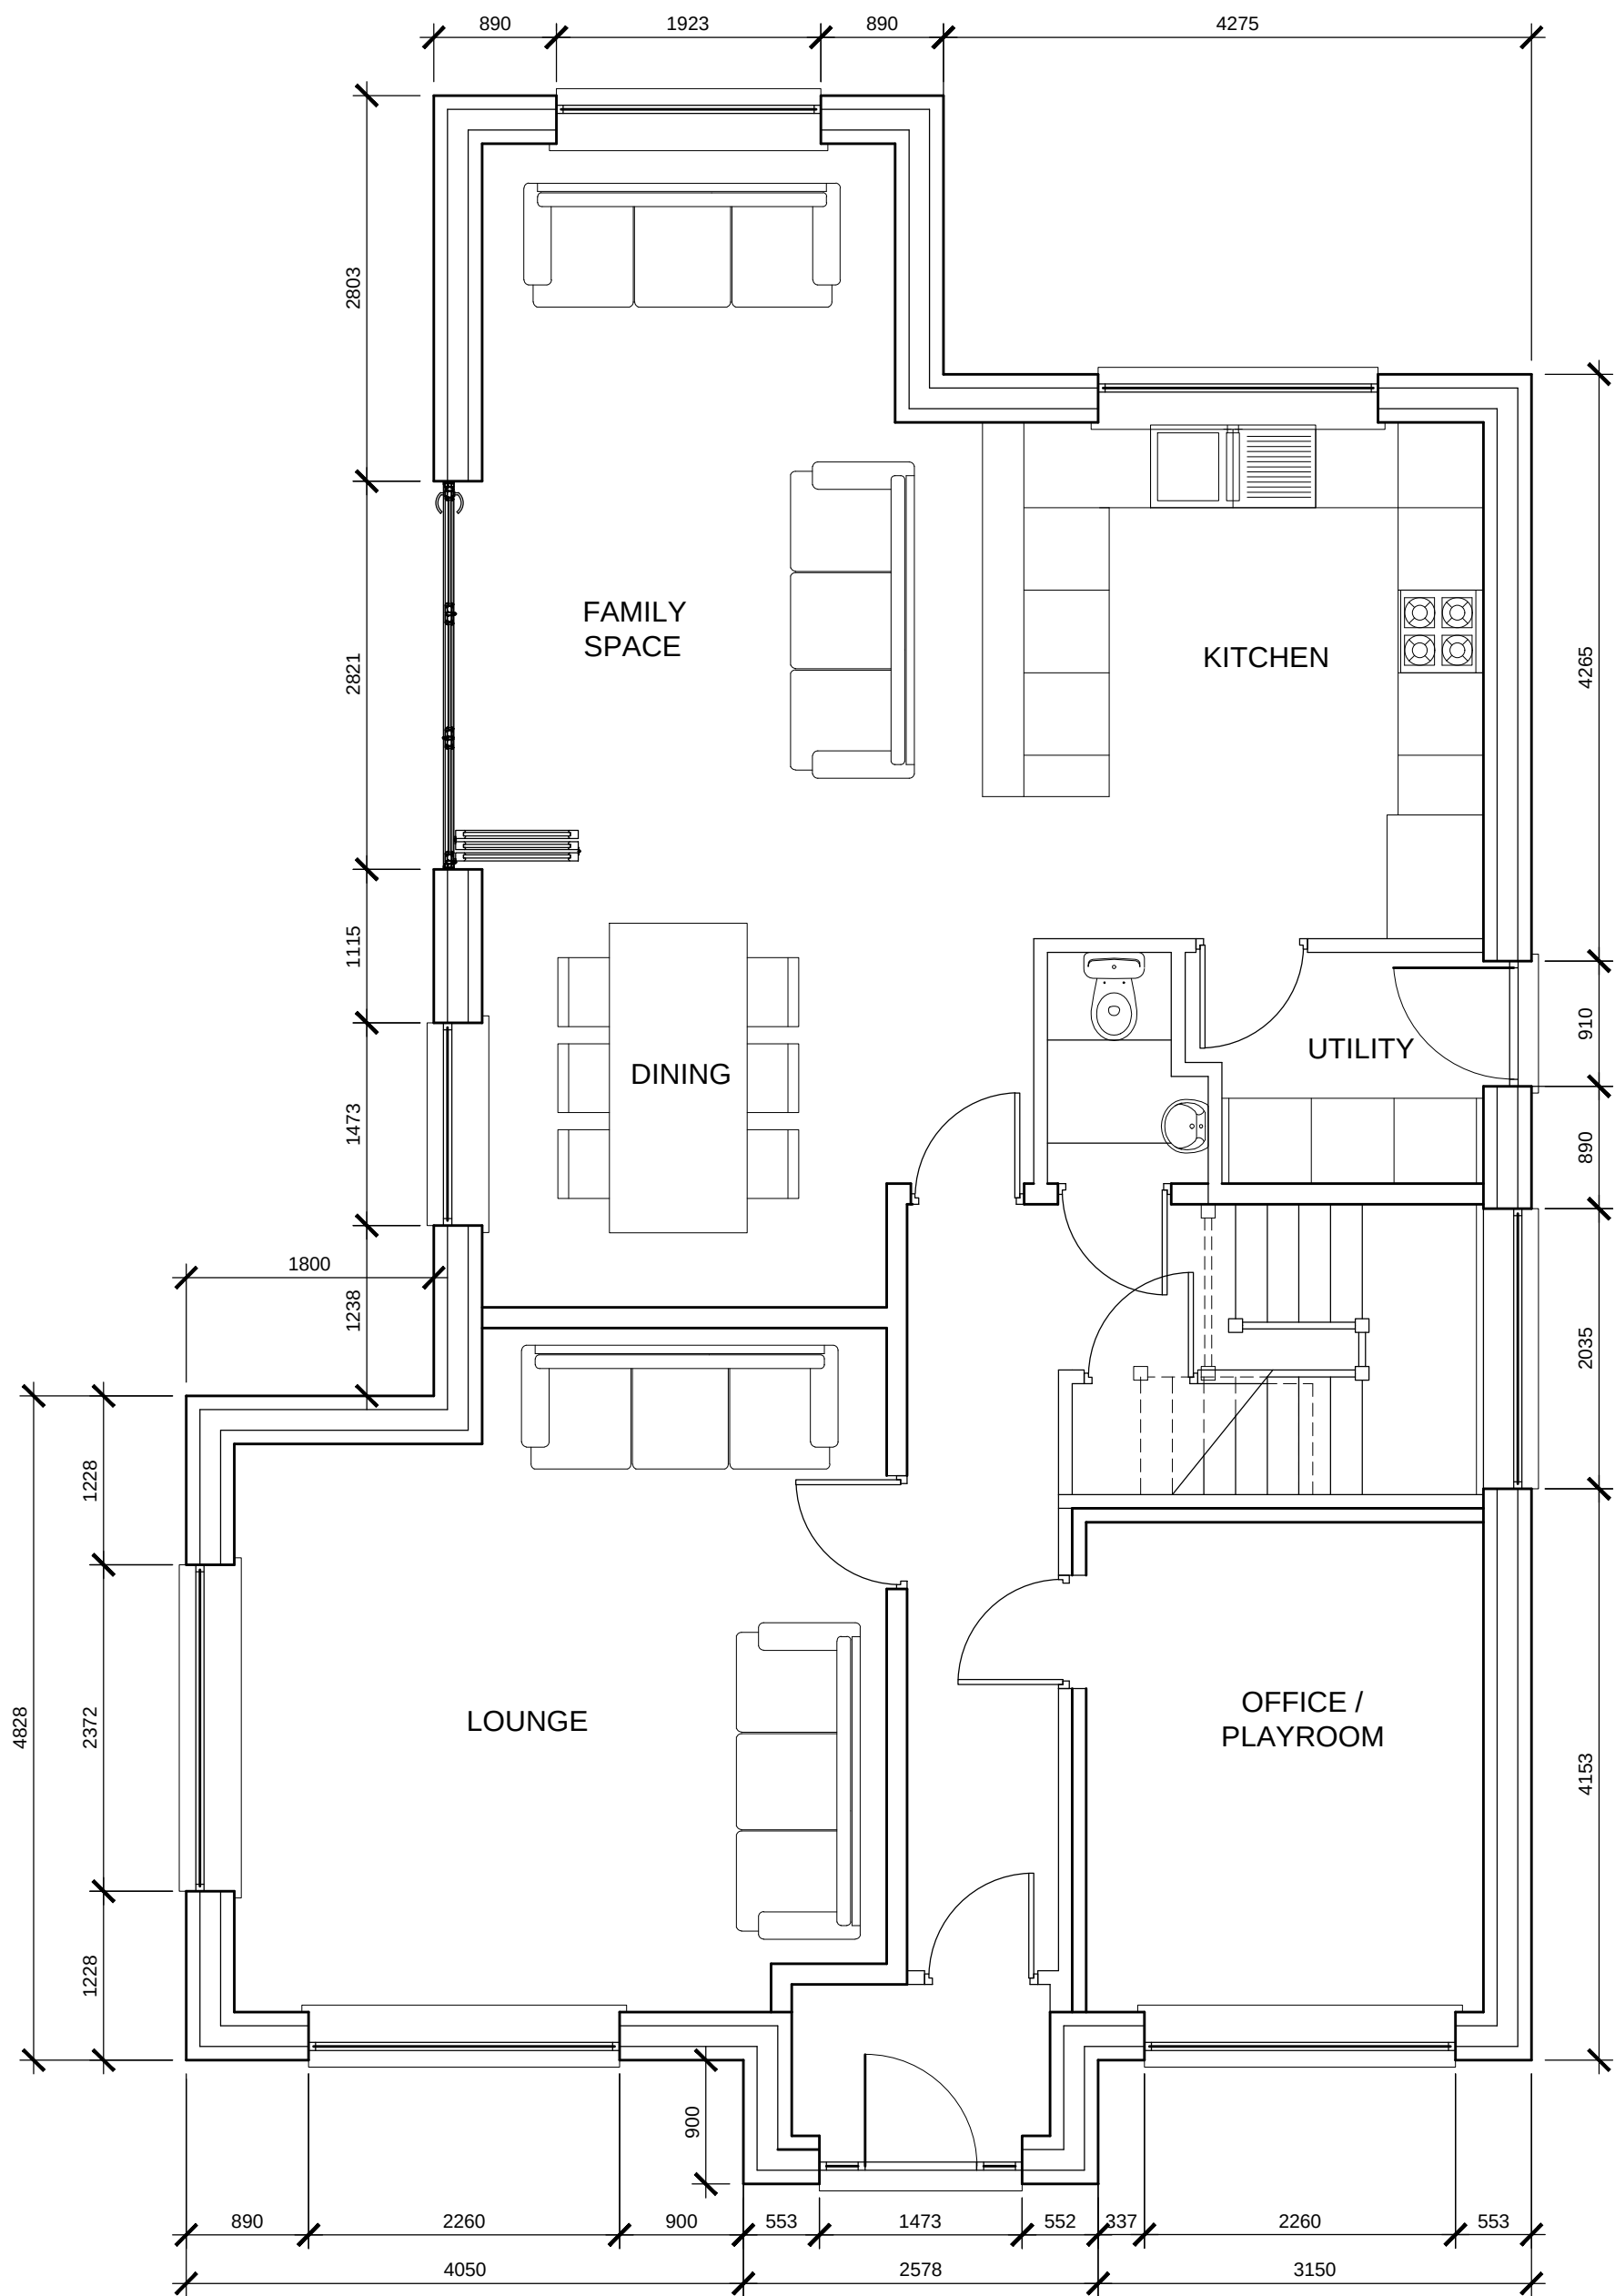

PROPOSED G.F. PLAN

