


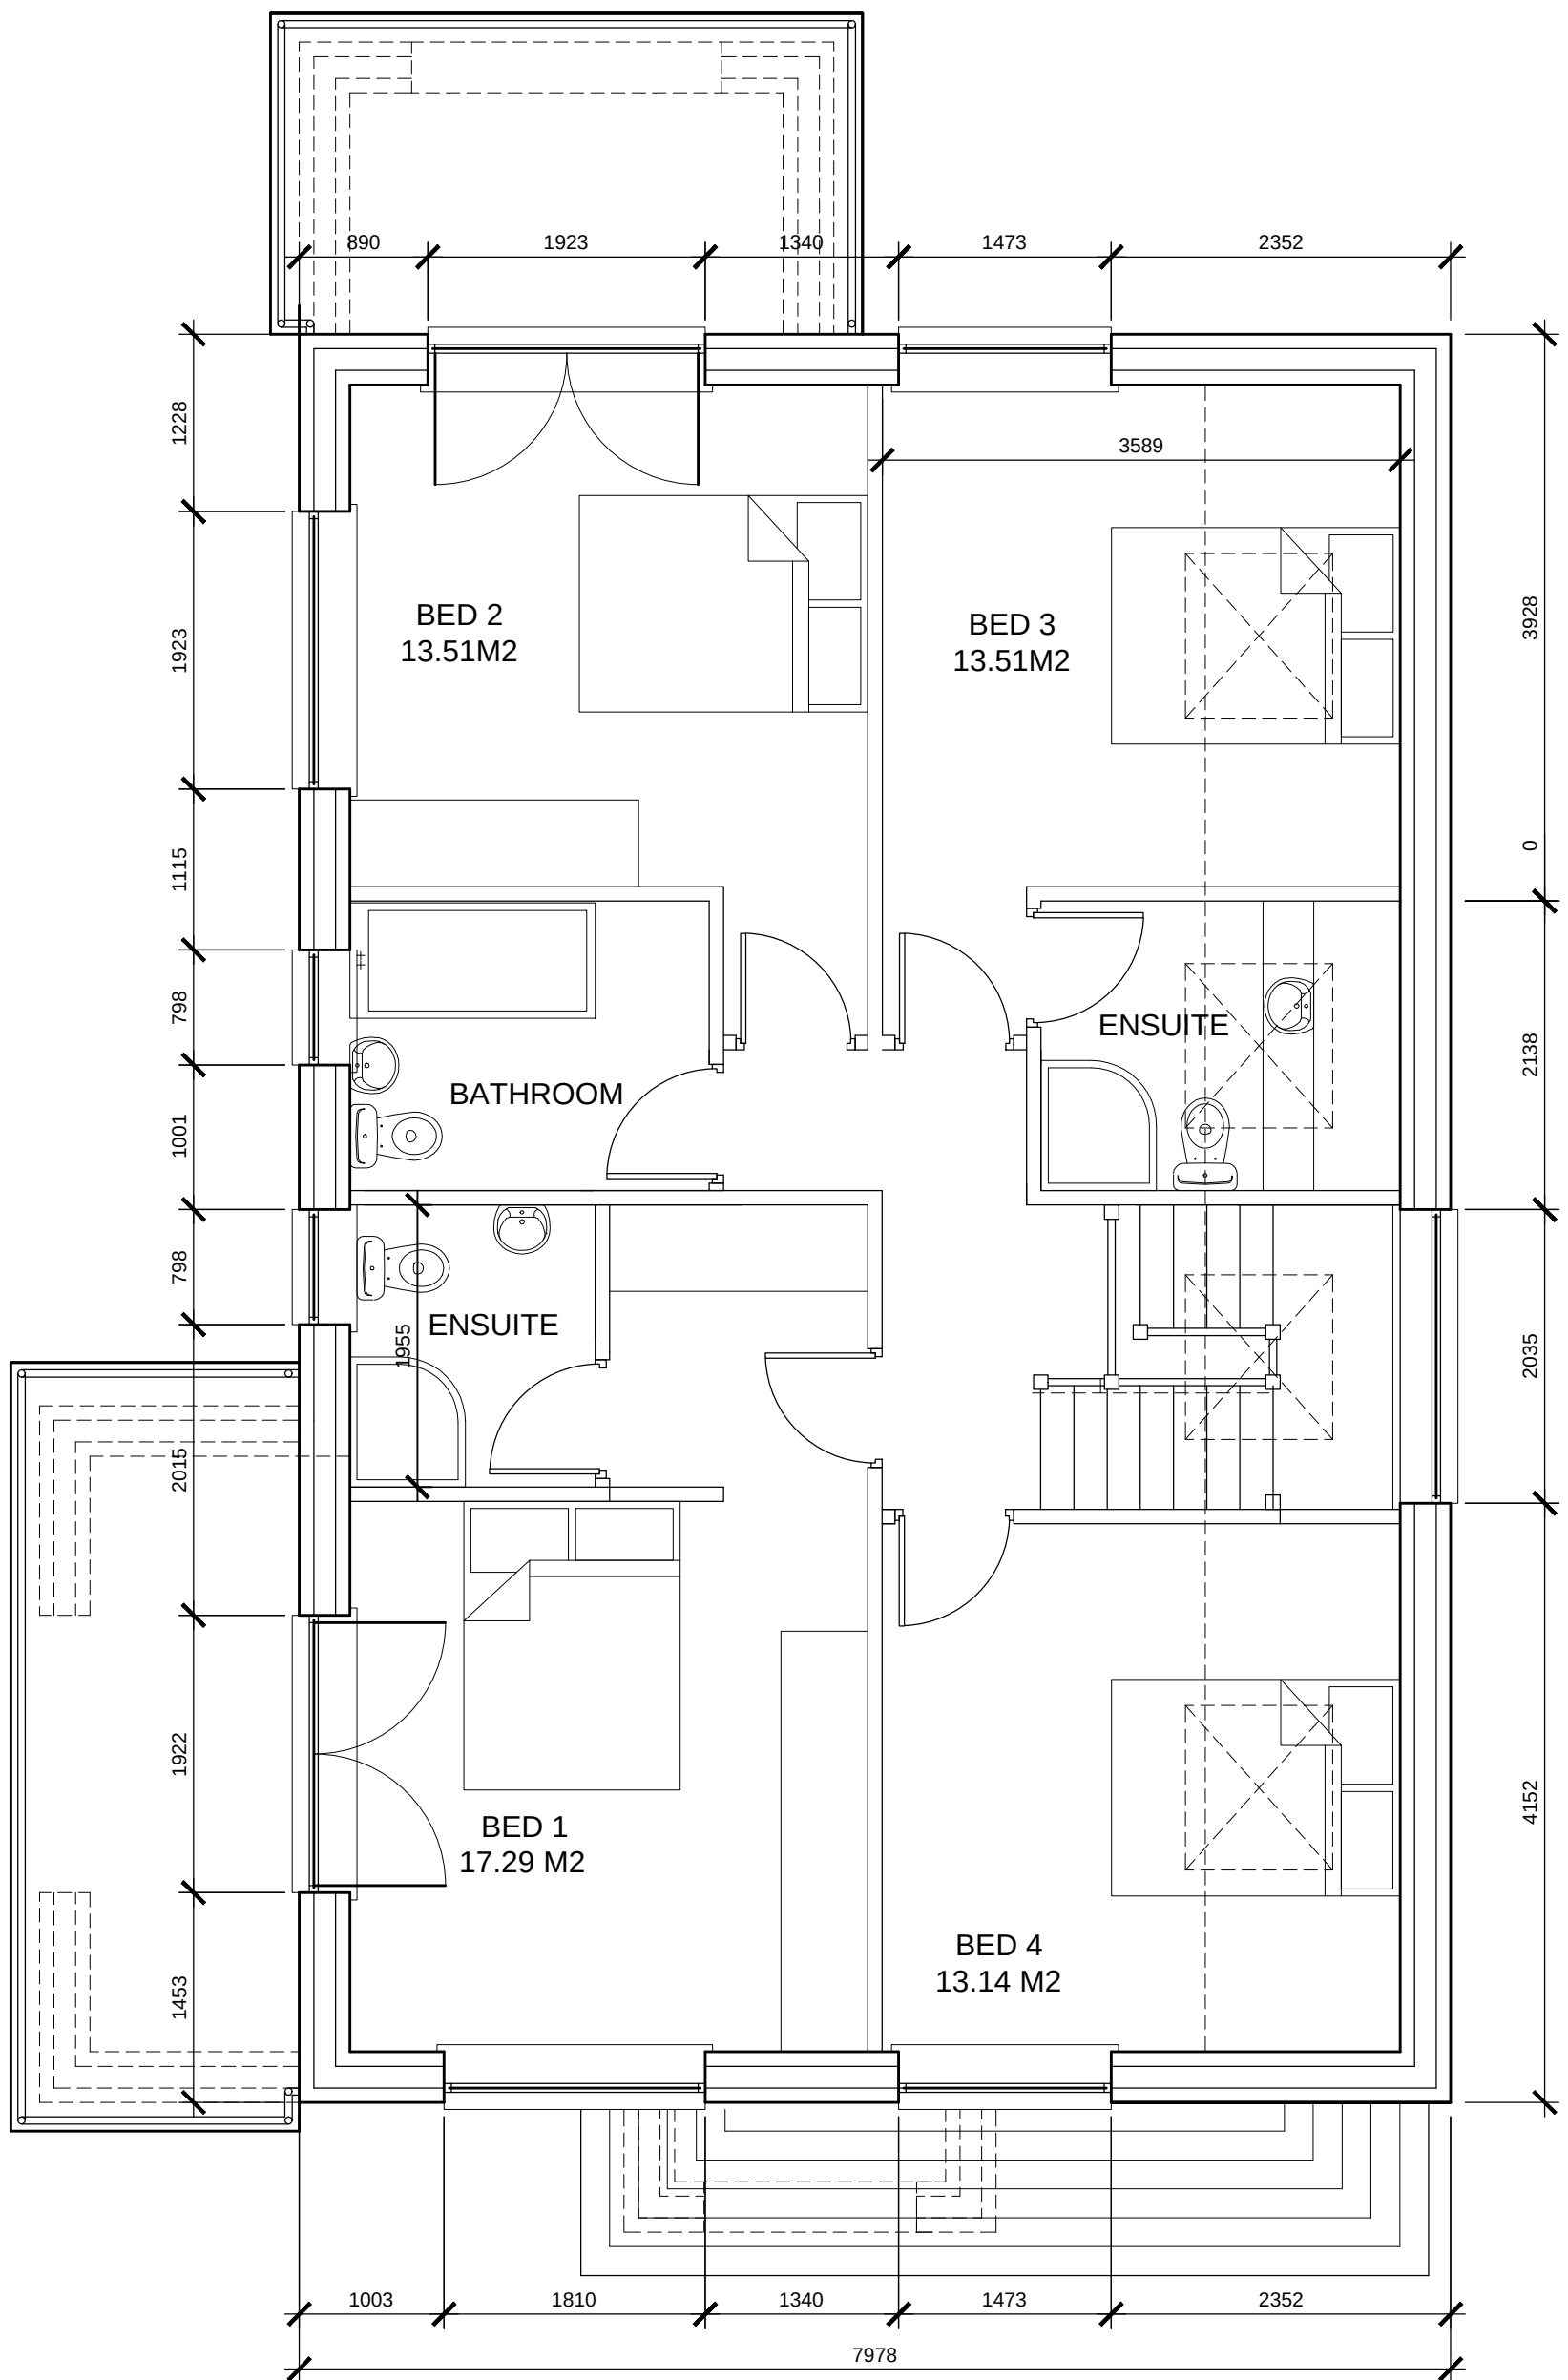

PROPOSED F.F. PLAN

