



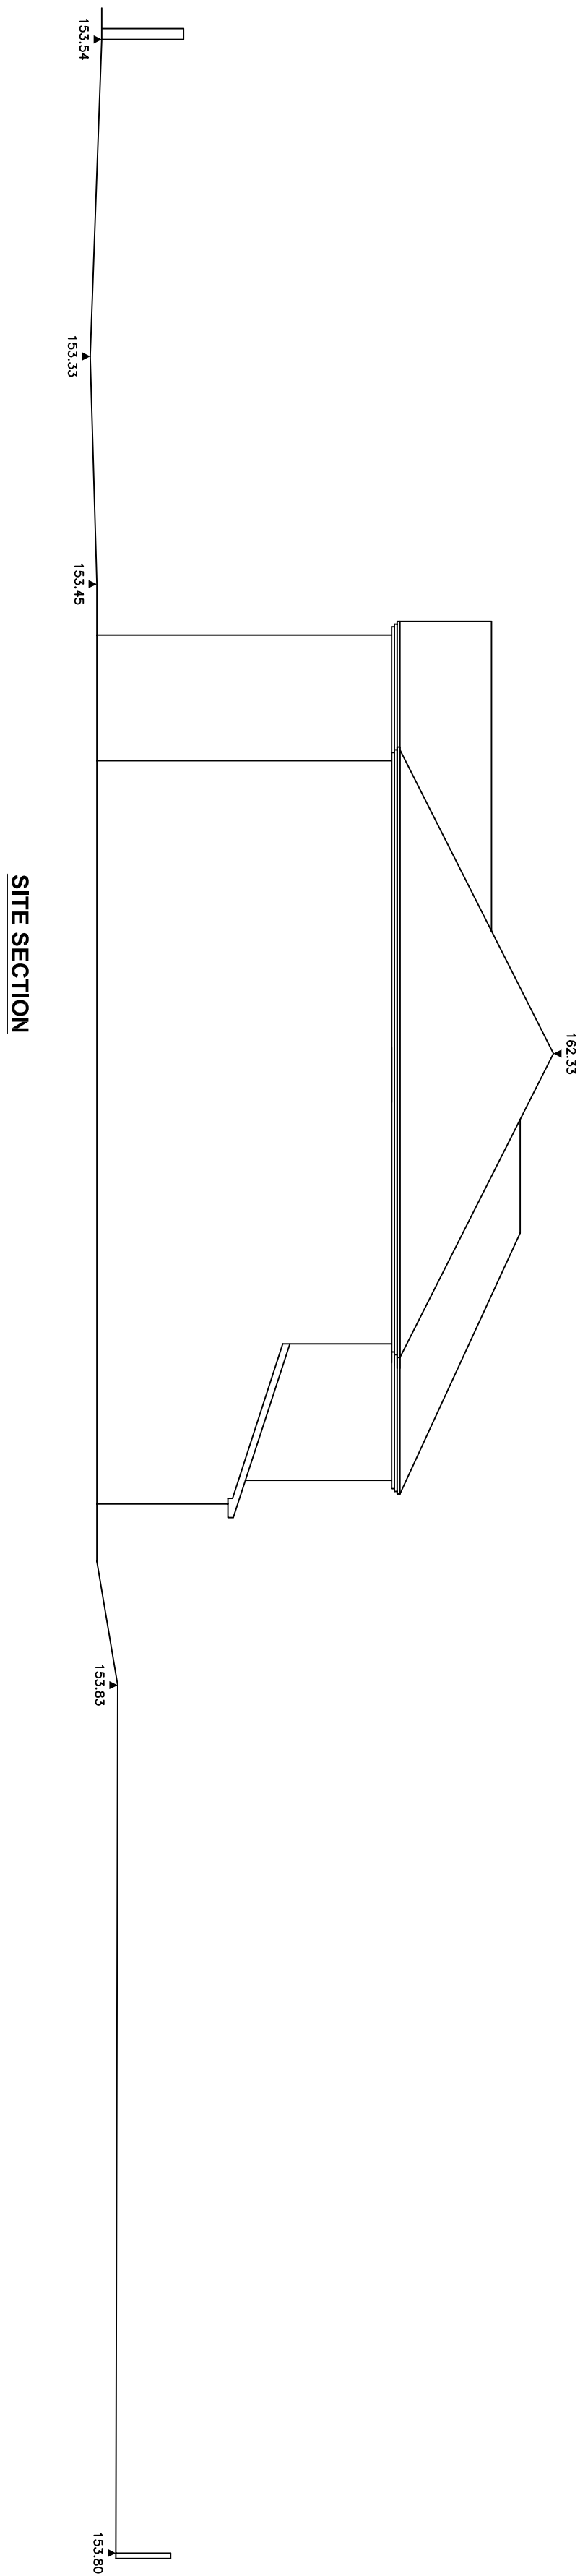

SITE SECTION

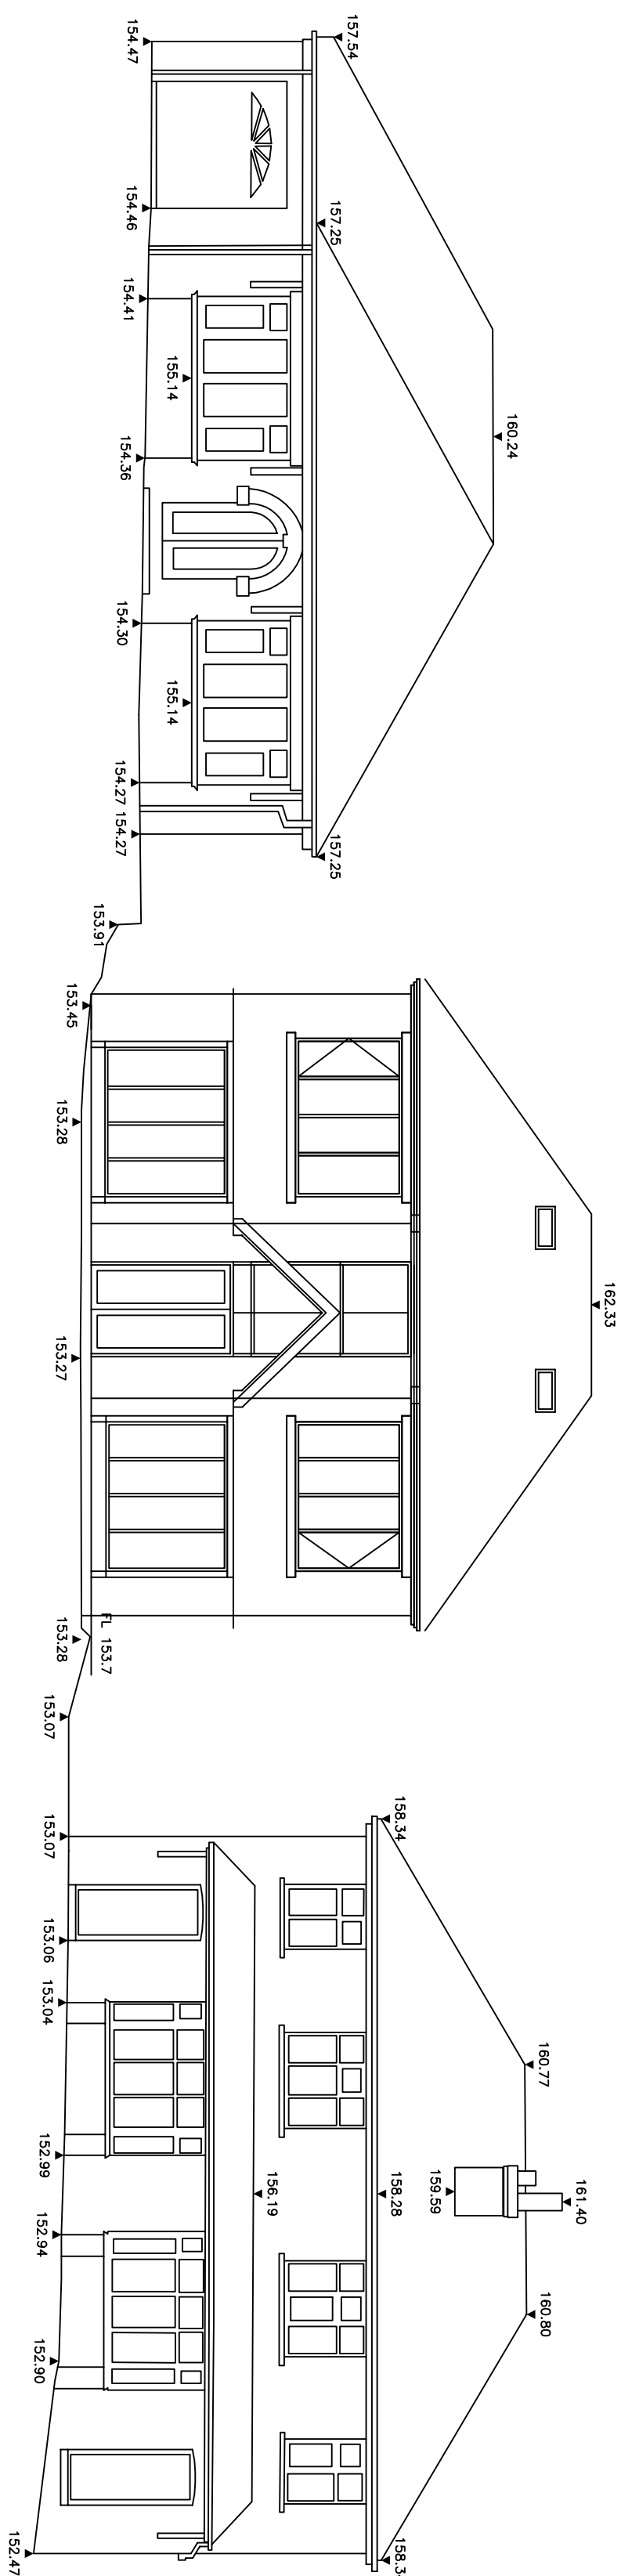

150.00m Above Ordnance Datum

150.00m Above Ordnance Datum

STREETSCENE

[illegible]