



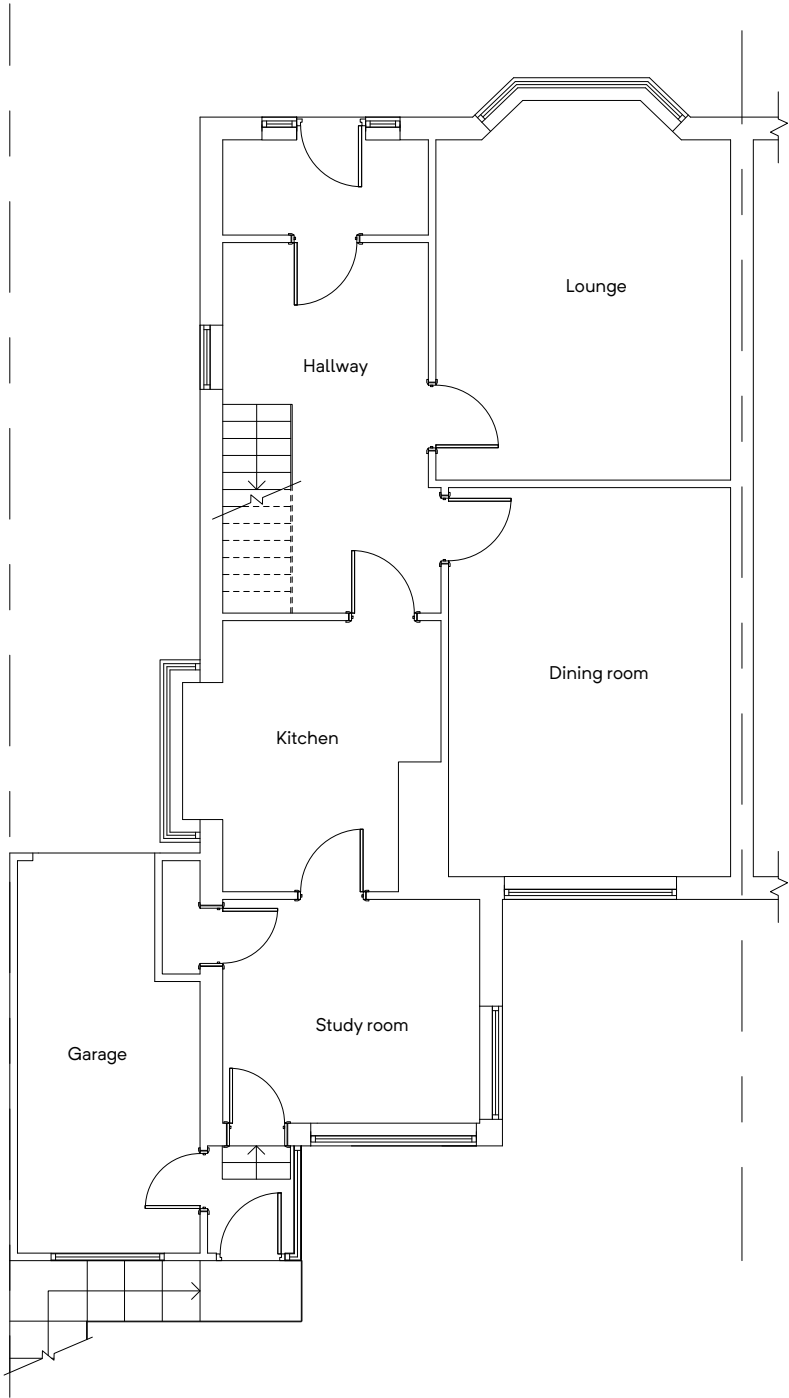

**GROUND FLOOR PLAN**  
(EXISTING)

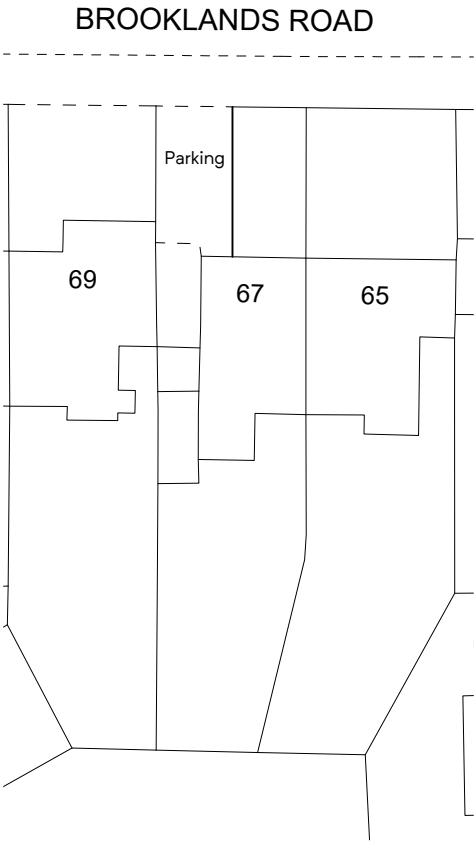


**SITE PLAN**  
(EXISTING)

| Building Design Services                                                           | For:                                                                                   | Scale:                                            |
|------------------------------------------------------------------------------------|----------------------------------------------------------------------------------------|---------------------------------------------------|
| M.FAROOQ<br>418 Bury Road<br>Rochdale<br>OL11 5EU<br>01706 712231<br>0796 7605 763 | MR USMAN JAVED                                                                         | (Plan)<br>1:100 @ A3<br>(Site Plan)<br>1:500 @ A3 |
|                                                                                    | CONVERSION OF EXISTING<br>SIDE GARAGE INTO<br>HABITABLE ROOM WITH<br>NEW PITCH ROOF AT |                                                   |
|                                                                                    | 67 Brooklands Roads<br>Prestwich<br>M25 OFB                                            | Job No. & Sheet<br>2287/1                         |

bds



FRONT ELEVATION  
(EXISTING)

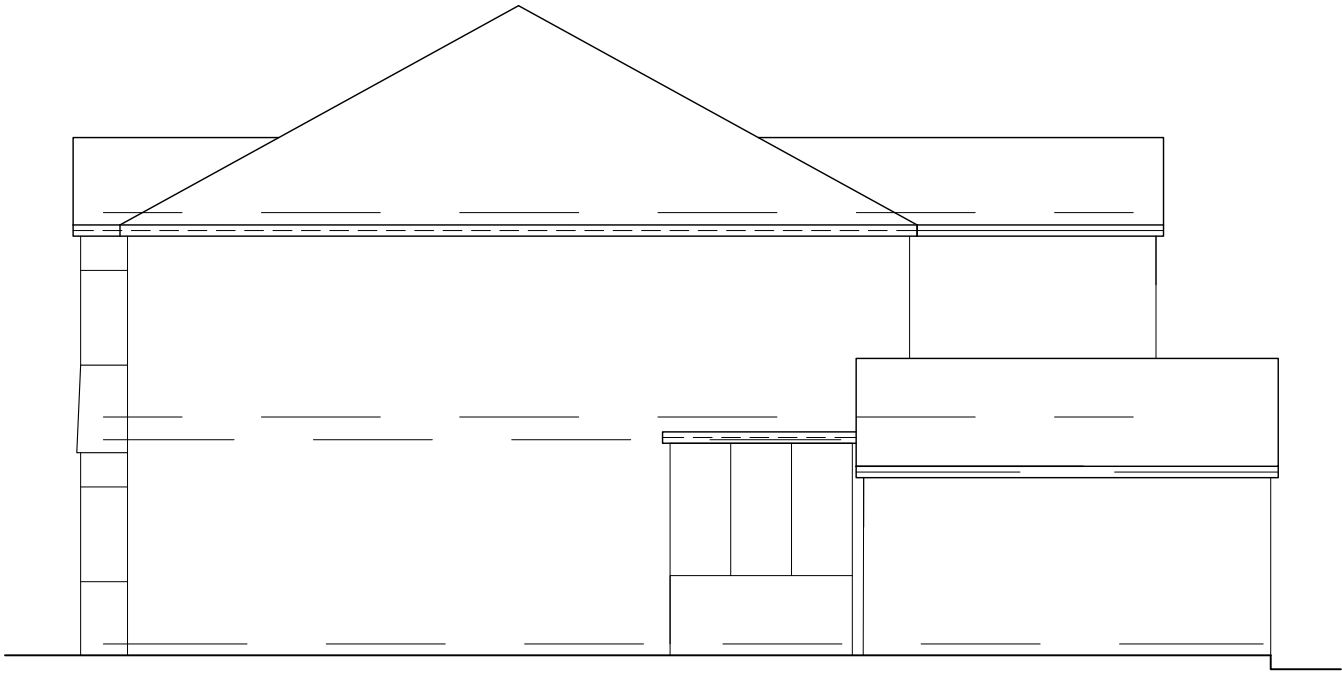

SIDE ELEVATION  
(EXISTING)



REAR ELEVATION  
(EXISTING)

Building Design Services

For:

Scale:

M.FAROOQ  
418 Bury Road  
Rochdale  
OL11 5EU  
01706 712231  
0796 7605 763

MR USMAN JAVED

(Elevation)  
1:100 @ A3



CONVERSION OF EXISTING  
SIDE GARAGE INTO  
HABITABLE ROOM WITH  
NEW PITCH ROOF AT

bds

67 Brooklands Roads  
Prestwich  
M25 OFB

Job No. & Sheet

2287/2

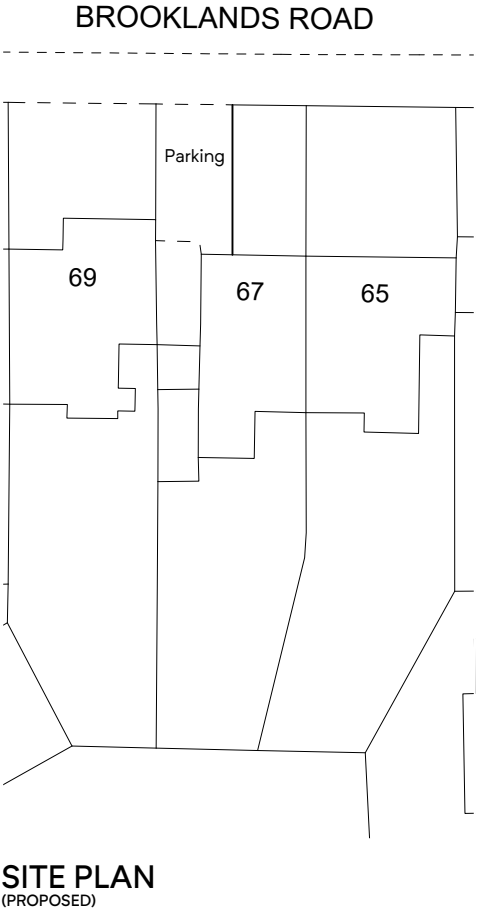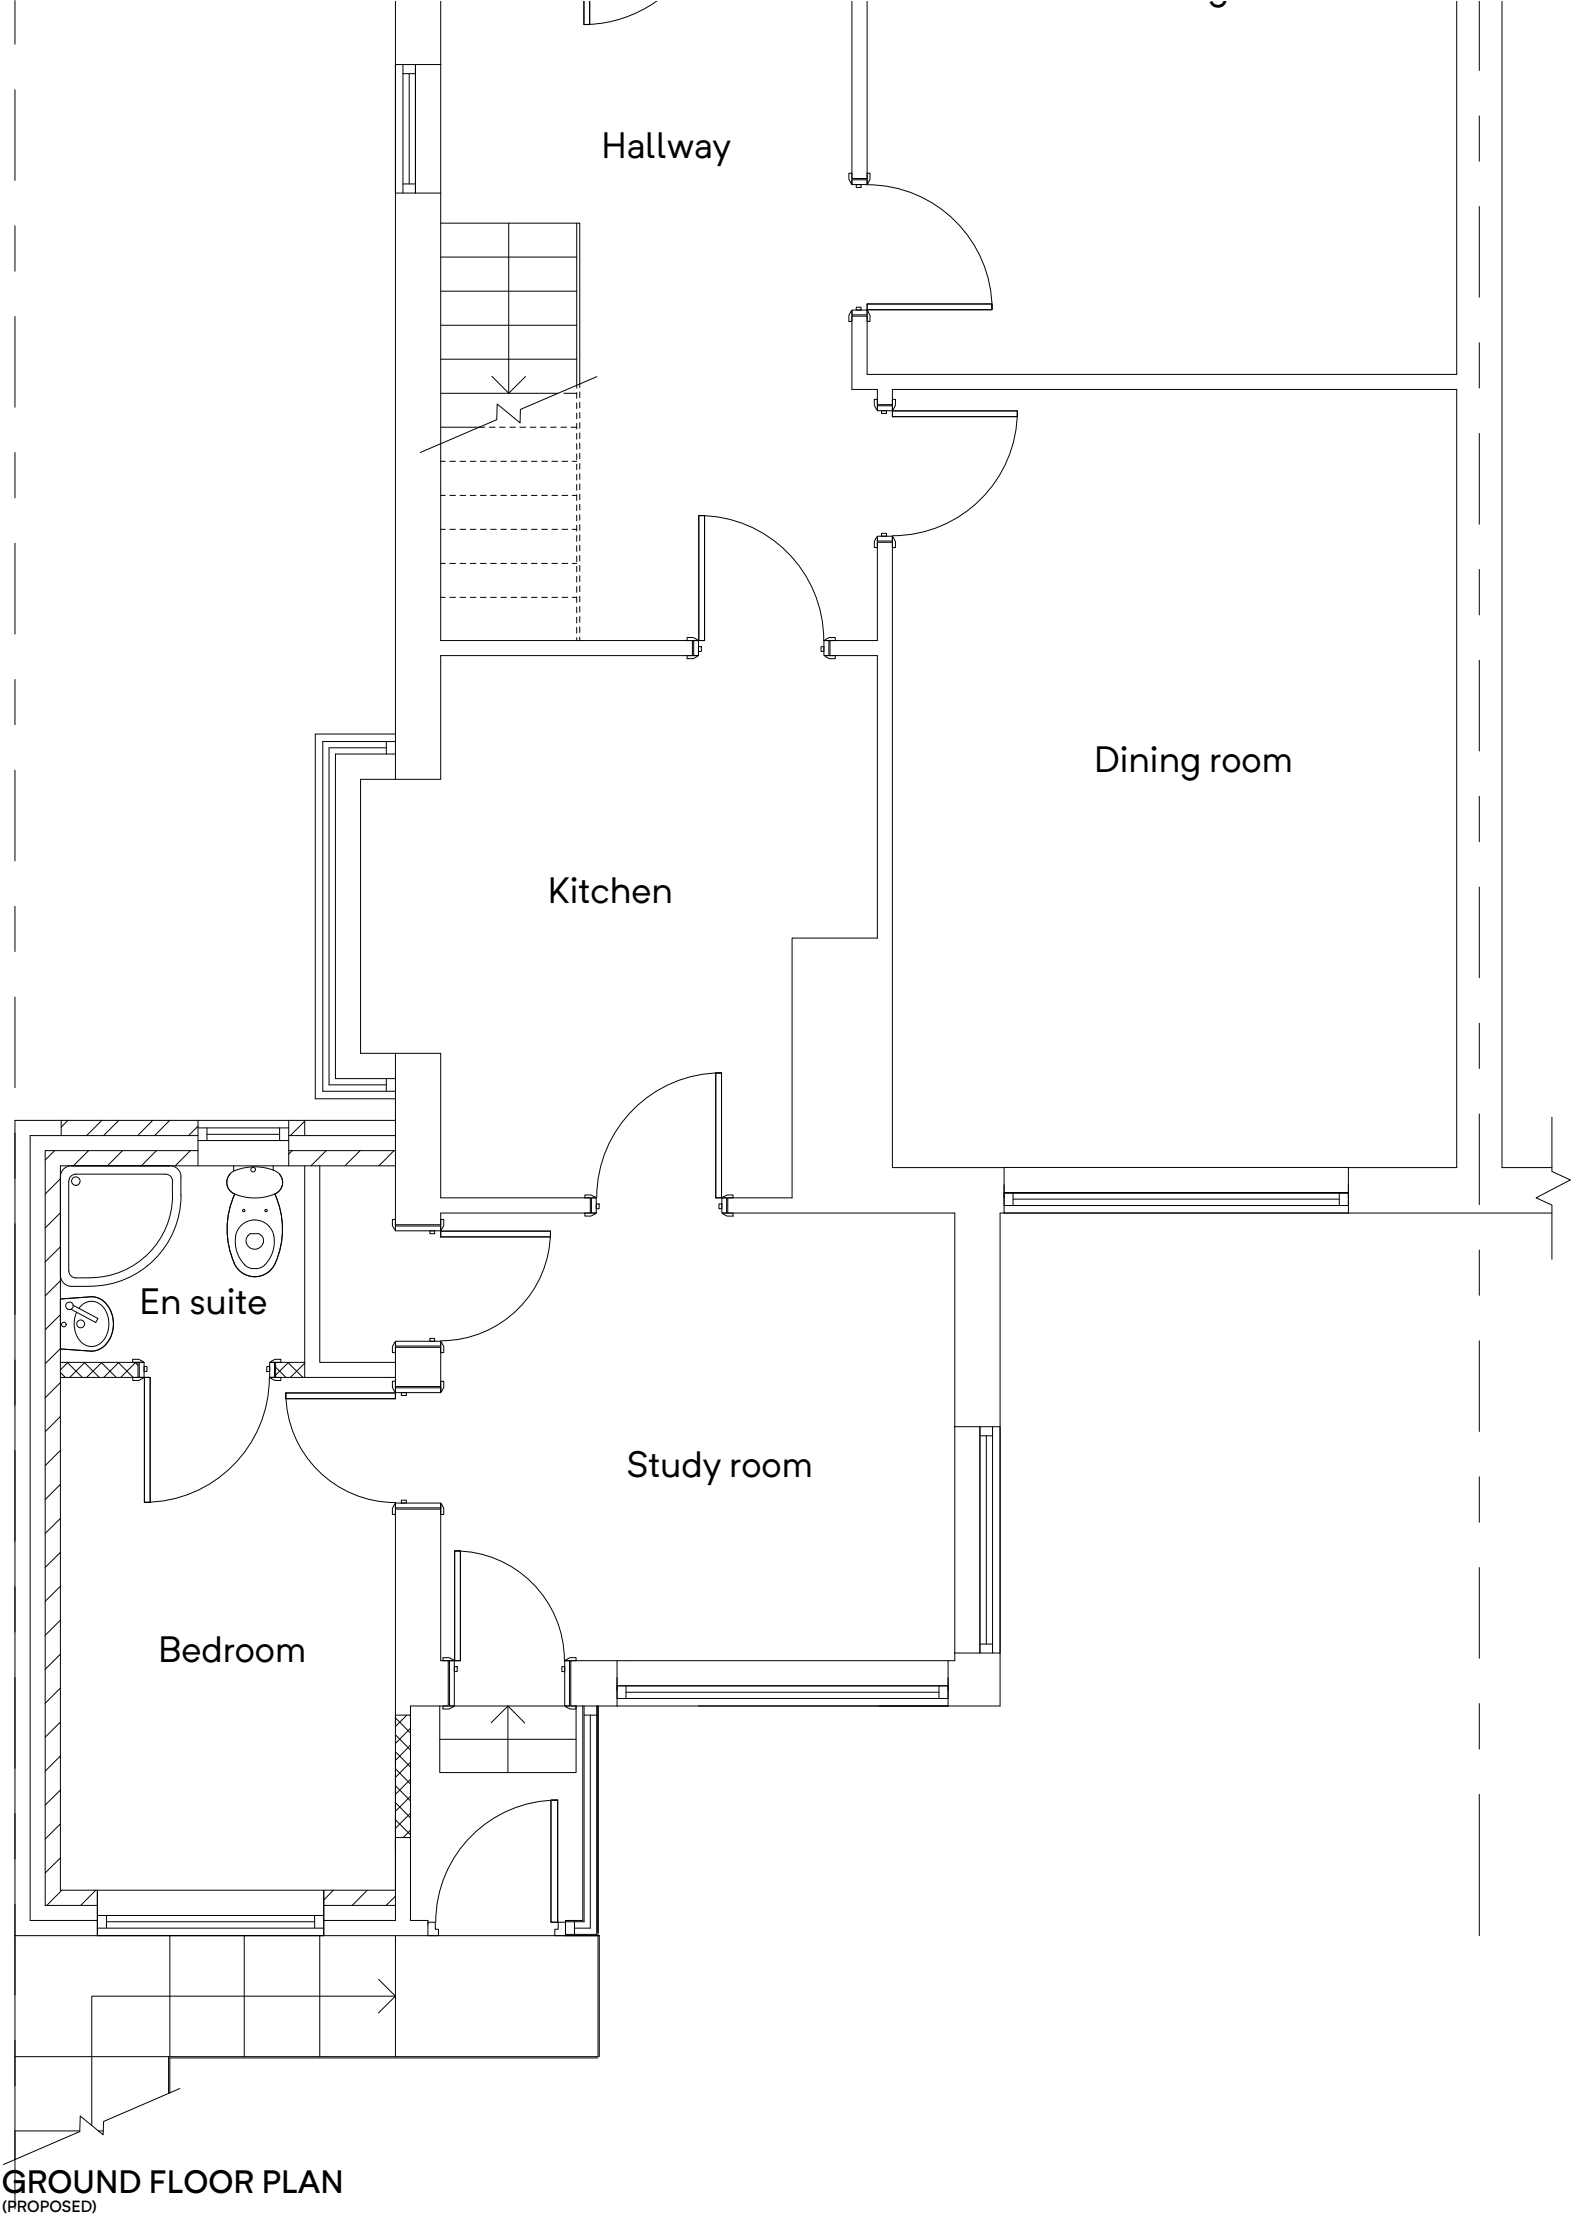


|                                 |                                                                                        |                            |
|---------------------------------|----------------------------------------------------------------------------------------|----------------------------|
| <b>Building Design Services</b> | <b>For:</b>                                                                            | <b>Scale:</b>              |
| M.FAROOQ                        | MR USMAN JAVED                                                                         | (Plan)                     |
| 418 Bury Road                   |                                                                                        | 1:50 @ A3                  |
| Rochdale                        |                                                                                        | (Site Plan)                |
| OL11 5EU                        |                                                                                        | 1:500 @ A3                 |
| 01706 712231                    |                                                                                        |                            |
| 0796 7605 763                   |                                                                                        |                            |
|                                 | CONVERSION OF EXISTING<br>SIDE GARAGE INTO<br>HABITABLE ROOM WITH<br>NEW PITCH ROOF AT |                            |
|                                 |                                                                                        | <b>Job No. &amp; Sheet</b> |
|                                 | 67 Brooklands Roads                                                                    | 2287/3                     |
|                                 | Prestwich                                                                              |                            |
|                                 | M25 OFB                                                                                |                            |

bds



**FRONT ELEVATION**  
(PROPOSED)

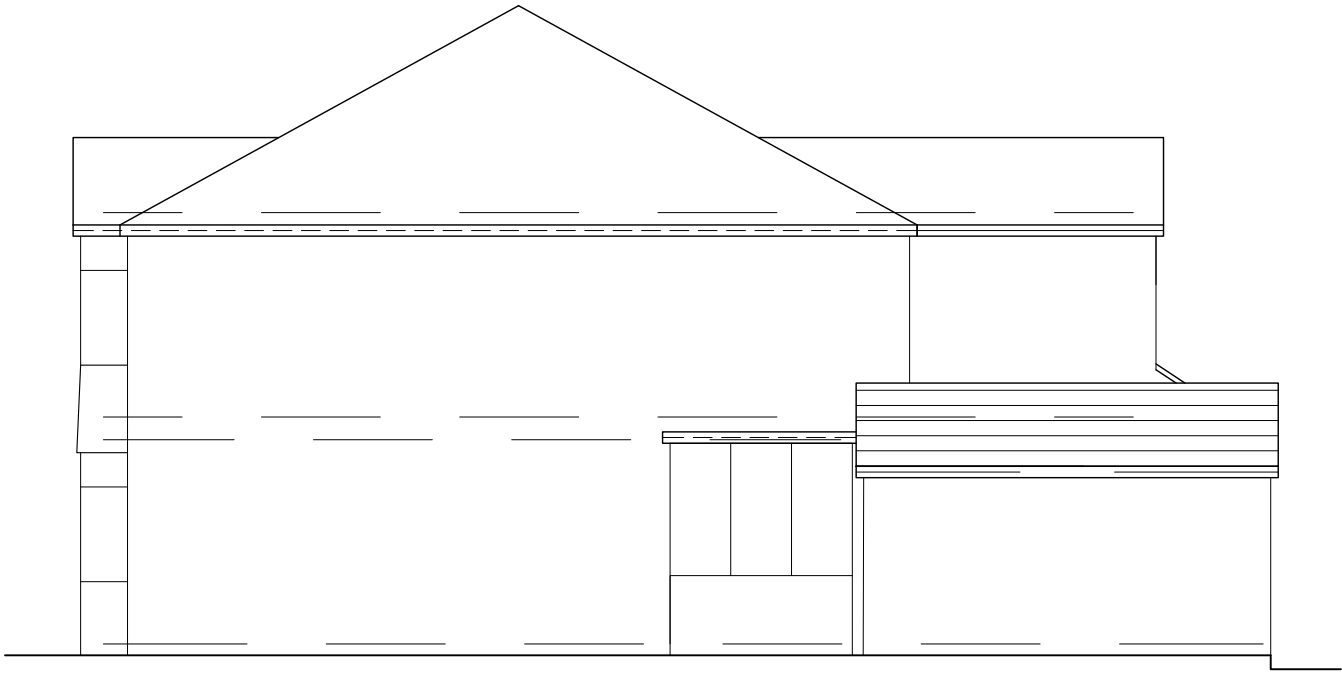

**SIDE ELEVATION**  
(PROPOSED)



**REAR ELEVATION**  
(PROPOSED)

**Building Design Services**

M.FAROOQ  
418 Bury Road  
Rochdale  
OL11 5EU  
01706 712231  
0796 7605 763

**bds**

For:

MR USMAN JAVED

CONVERSION OF EXISTING  
SIDE GARAGE INTO  
HABITABLE ROOM WITH  
NEW PITCH ROOF AT

67 Brooklands Roads  
Prestwich  
M25 OFB

Scale:

(Elevation)  
1:100 @ A3

Job No. & Sheet

2287/4