
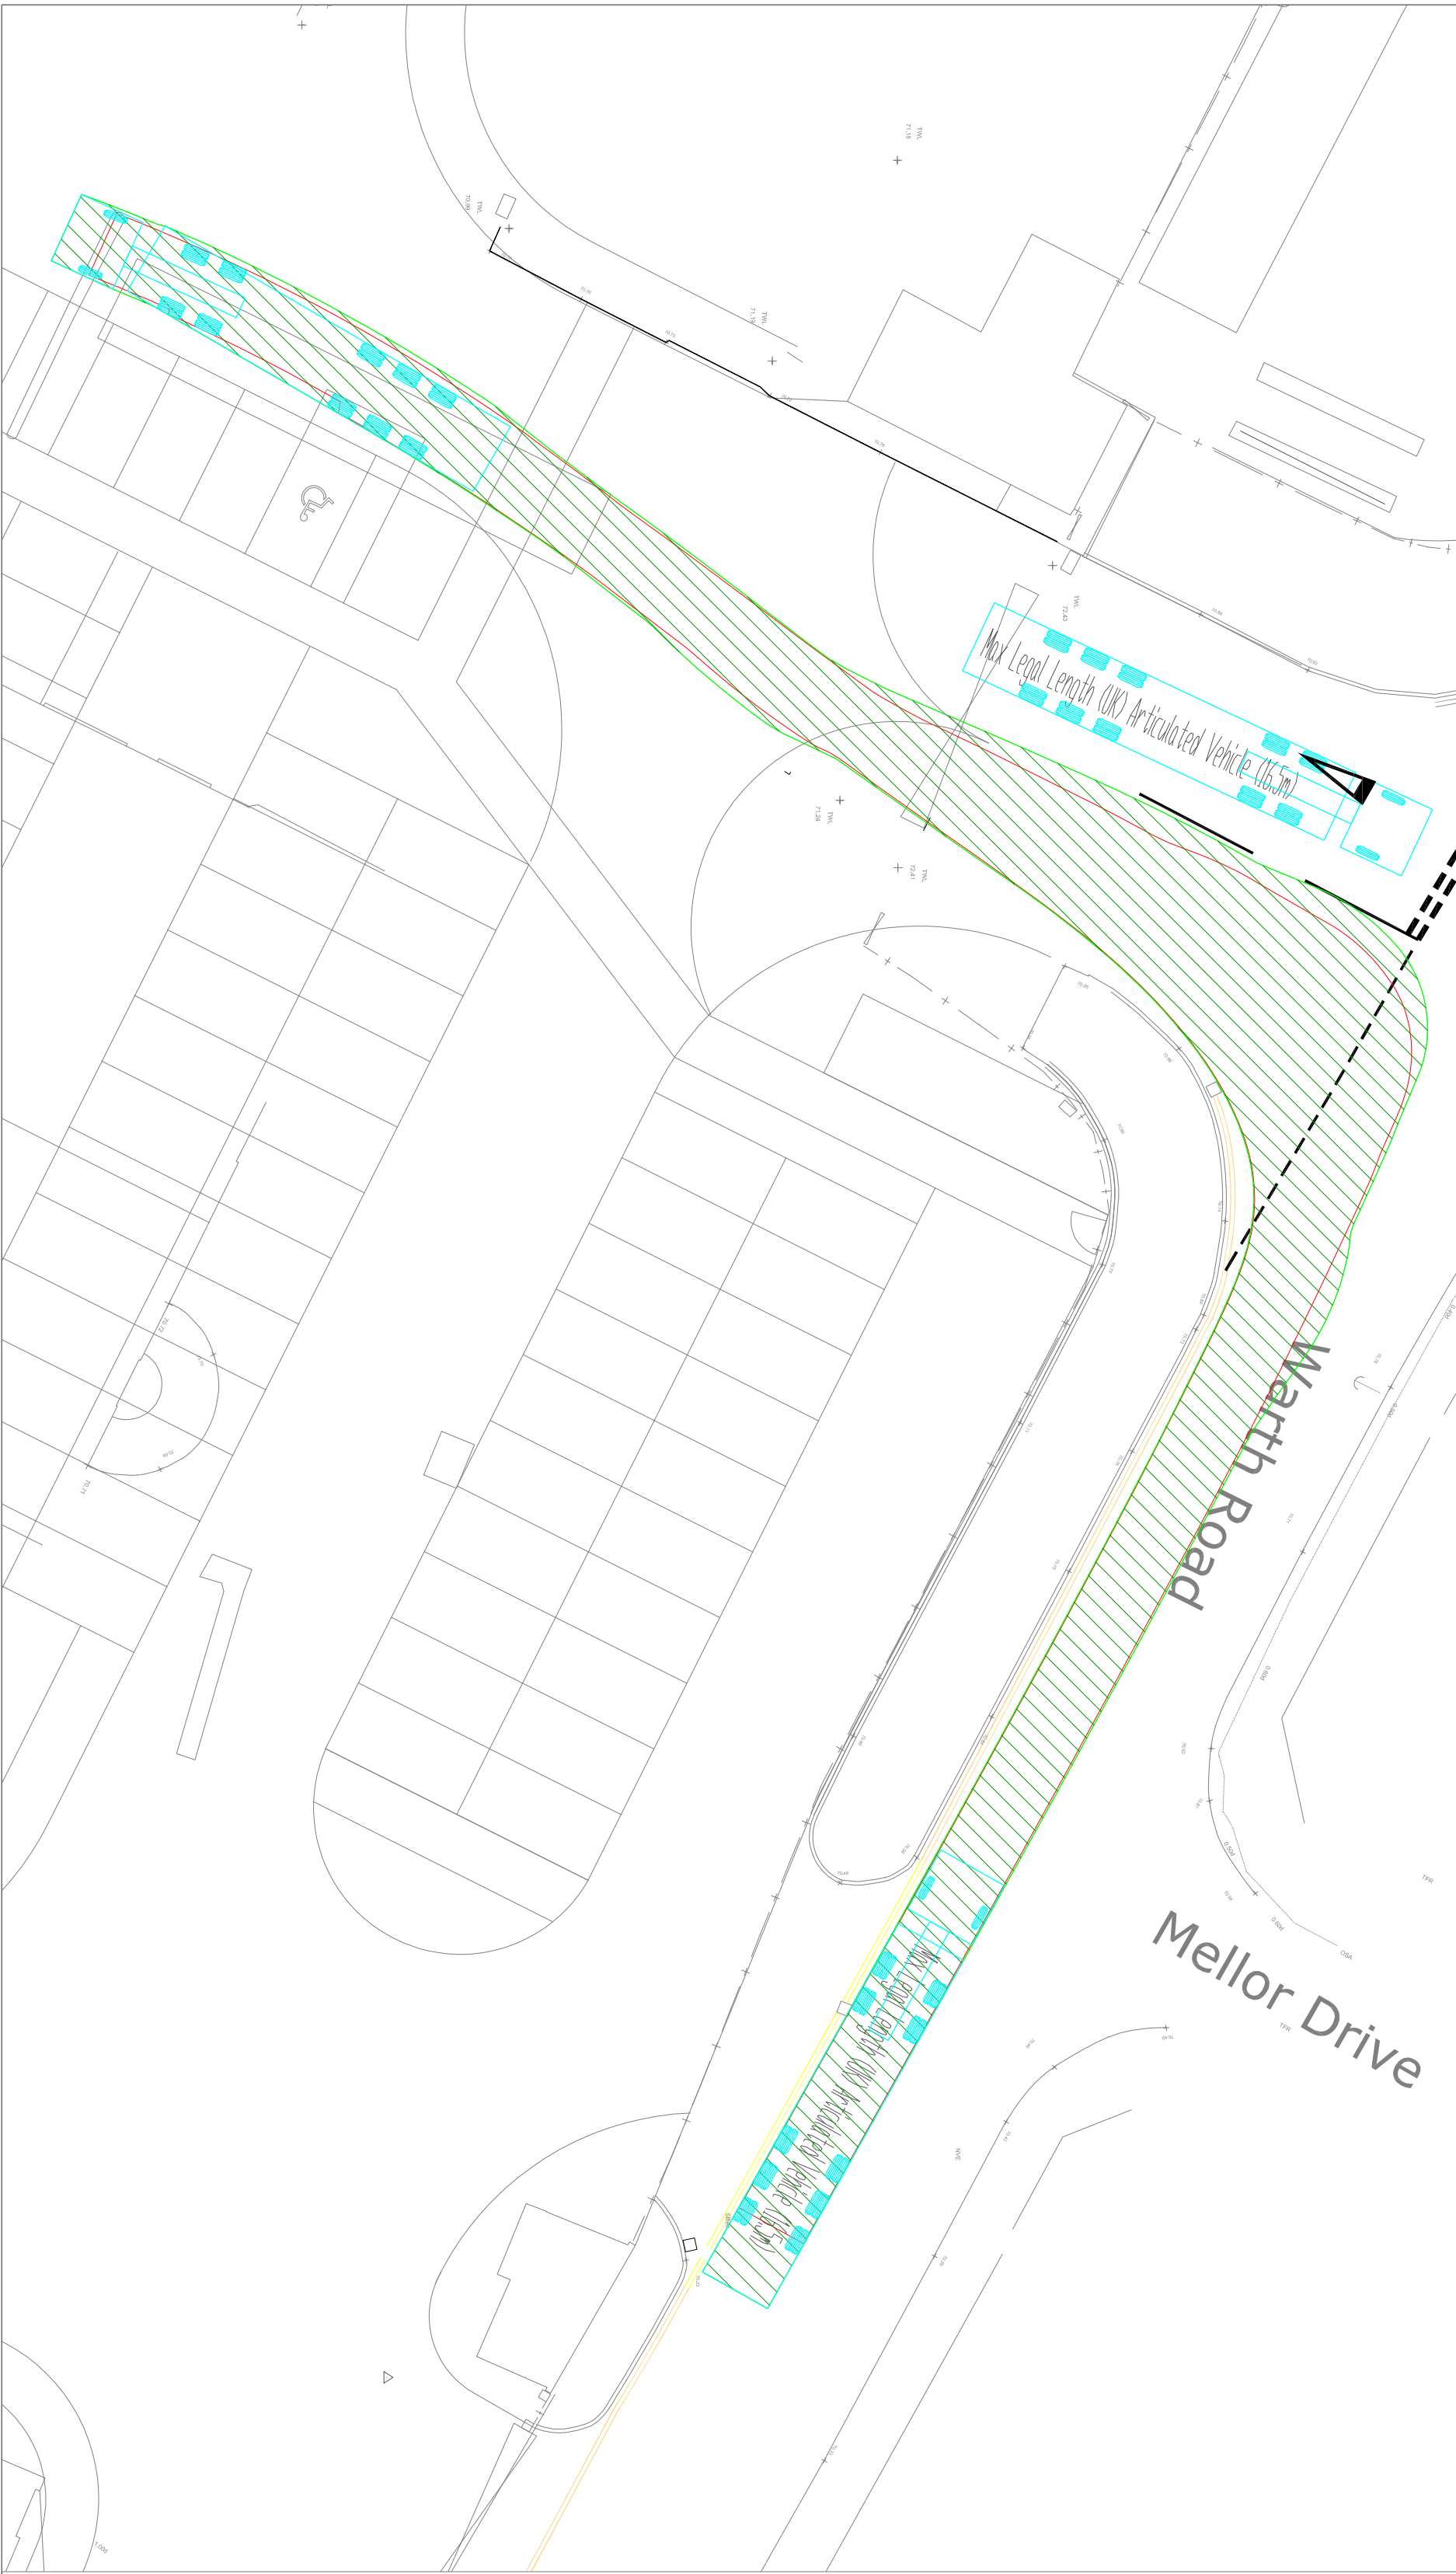


Swept Path Analysis - 16.5m Artic.

existing site access

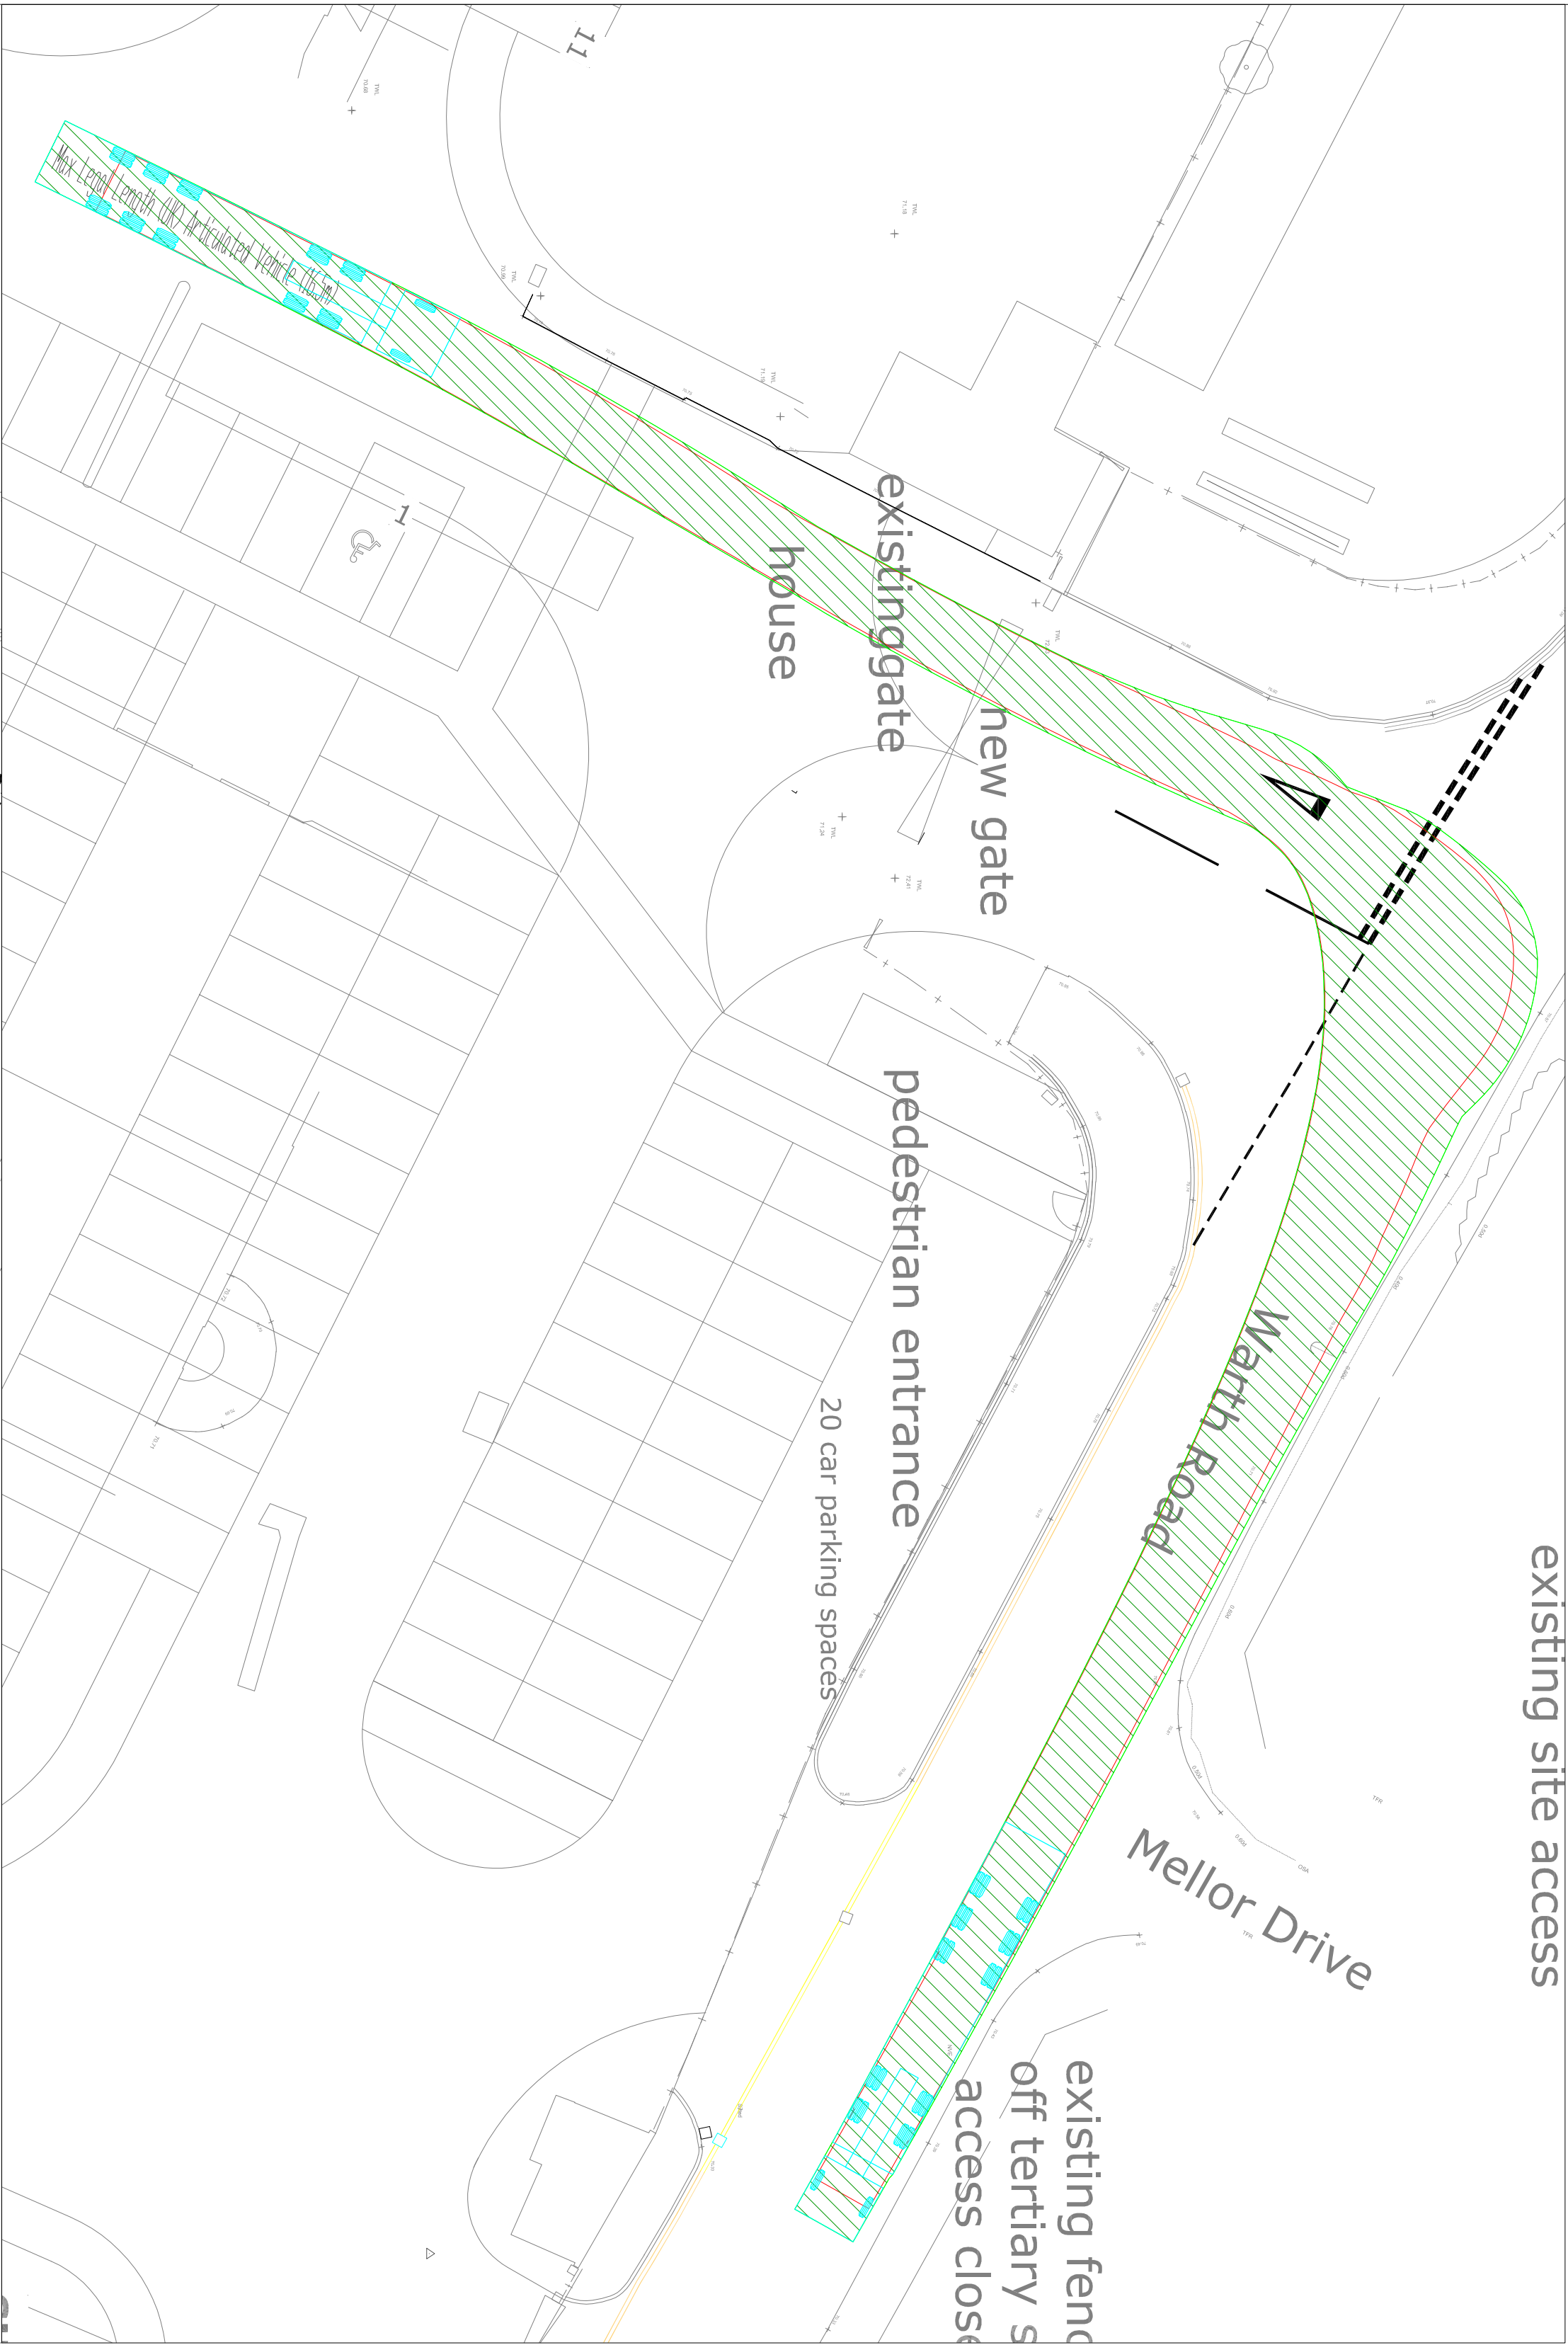

Notes

All levels are stated in metres.
This drawing is to be read in colour.
All dimensions are stated in millimetres unless noted otherwise.
Drawing provided for technical approval, NOT to be used for construction purposes.
DTP are not responsible for the accuracy of data provided by clients or third parties.

Rev.	Date	Revisions	Drawn
A -	04/03/24 31/01/24	Architect Update First Issue	BF BF



+44 (0) 7411 751 693
www.dynamictransportplanning.co.uk
enquiries@dynamictransportplanning.co.uk

Client

GFC Investments Ltd

Project Proposed Industrial Estate Redevelopment, Warrth Industrial Park, Bury

Drawing Title

Swept Path Analysis 16.5m Articulated Vehicle

Date	January 2025	Scale	1/200 @ A1
Drawn	BF	Approved	GS

Drawing Number	Rev.
DTP/3711224/D004	A

