

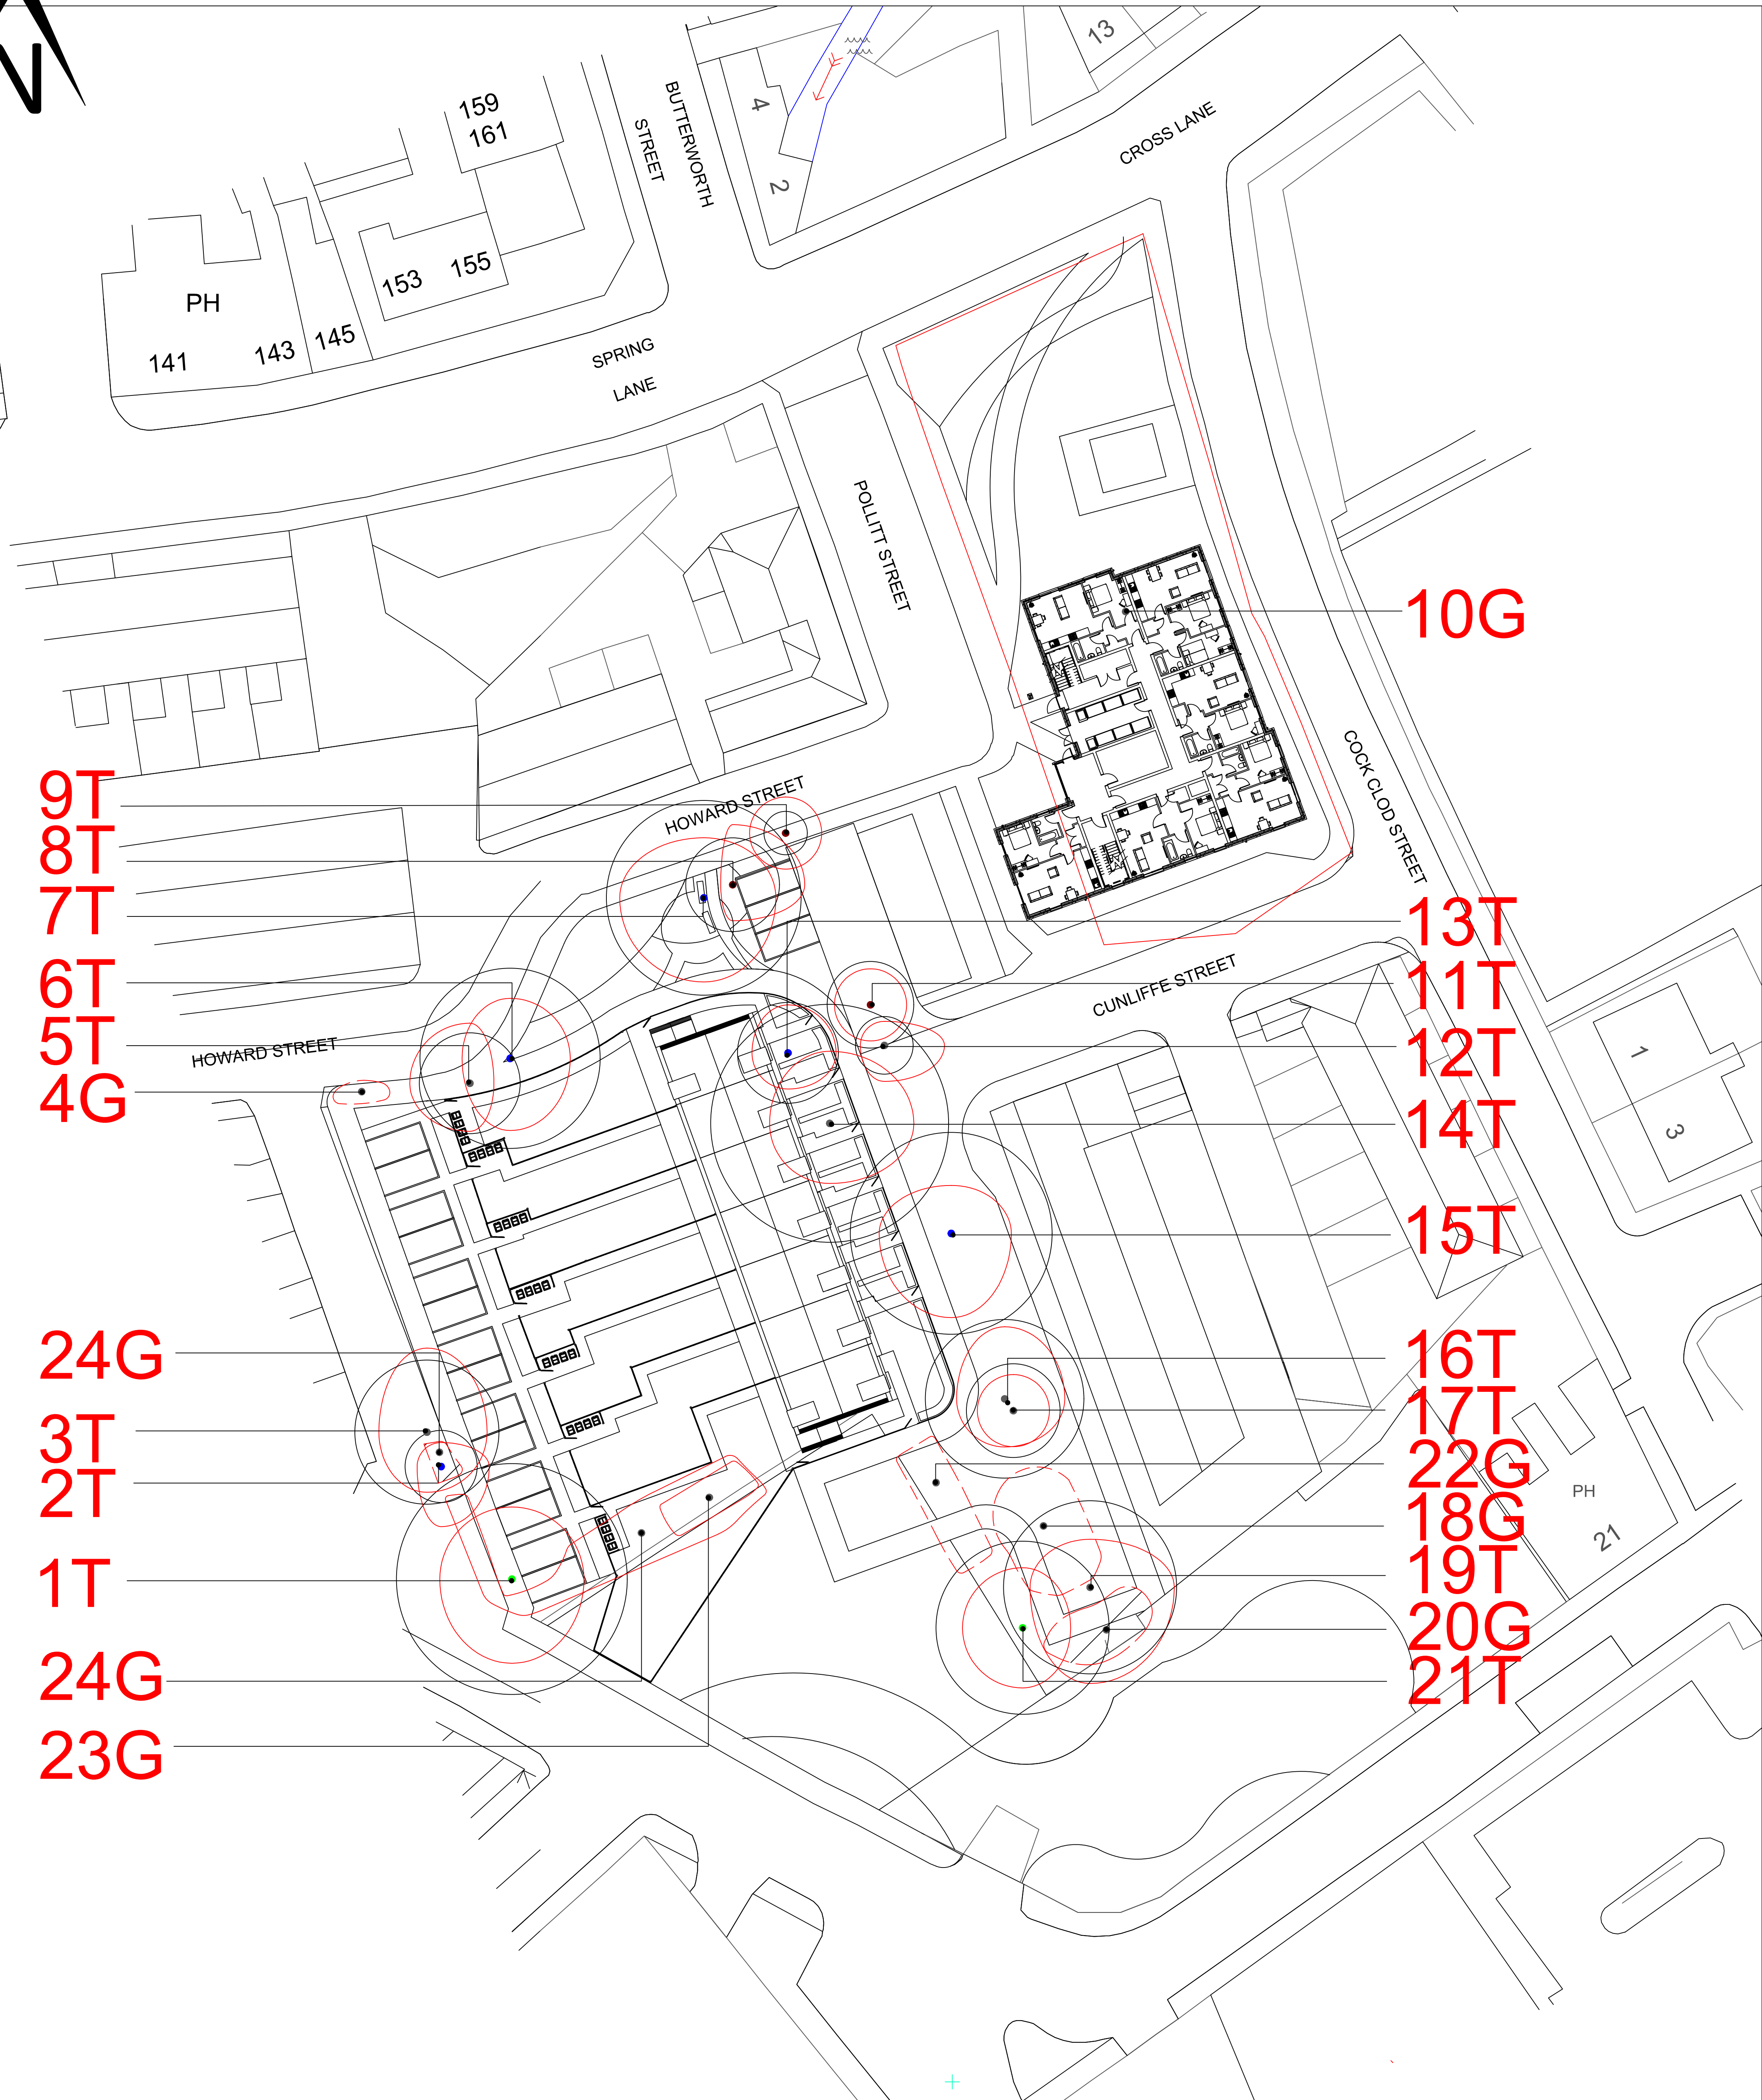


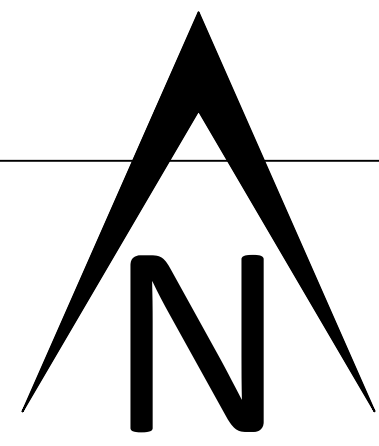

Tree Schedule			
Tree Number	Species	RPA Radius	Category
1T	Sycamore	9.6m	A2
2T	Sycamore	3m	B2
3T	Goat Willow	6m	C1
4G	2x Privet		C3
5T	Sycamore	4.2m	C1
6T	Wild Cherry	7.5m	B2
7T	Goat Willow	8.1m	B3
8T	Wild Cherry	3.9m	U
9T	Damson	1.8m	U
10G	Goat Willow, Silver Birch, Sycamore & Crack Willow		C3
11T	Goat Willow	3.6m	U
12T	Cherry	2.4m	C3
13T	Wild Cherry	4.2m	B2
14T	Goat Willow	9.9m	C1
15T	Goat Willow	8.4m	B2
16T	Wild Cherry	6.6m	C1
17T	Holly	3.9m	C1
18G	2x Purple Leaf Plum		C1
19T	Wild Cherry	7.2m	C1
20G	1x Leyland Cypress & 2x Cherry		C2
21T	Lime	7.2m	A2
22G	3x Wild Cherry		C2
23G	4x Sycamore		C1
24G	Group of Privet		C3

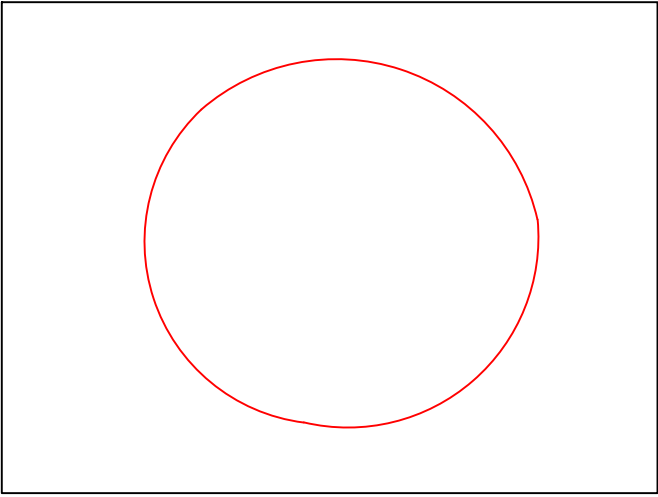

TREES/GROUPS TO BE REMOVED

100mm to be scaled from this drawing

© copyright reserved

Date

Drawn

Rev

tba

landscape architecture

Landscape Architecture
Arboriculture

Trevor Bridge Associates Ltd
Aston Old Bells
Stamford Street West
Aston-under-Lyne
Lancs OL6 7FW

Tel: 0161-804 2099
E-mail: info@trevorbridge.co.uk

Project

Land off Howard Street/Rectory Lane,
Radclyffe
Great Places Housing Group

Title

Tree Protection Plan (tree removals)

Date

Dec '21

Scale(s)

1:200

Dwg no

6674.05

Rev

Dwn

MG

Chkd

@ A0