



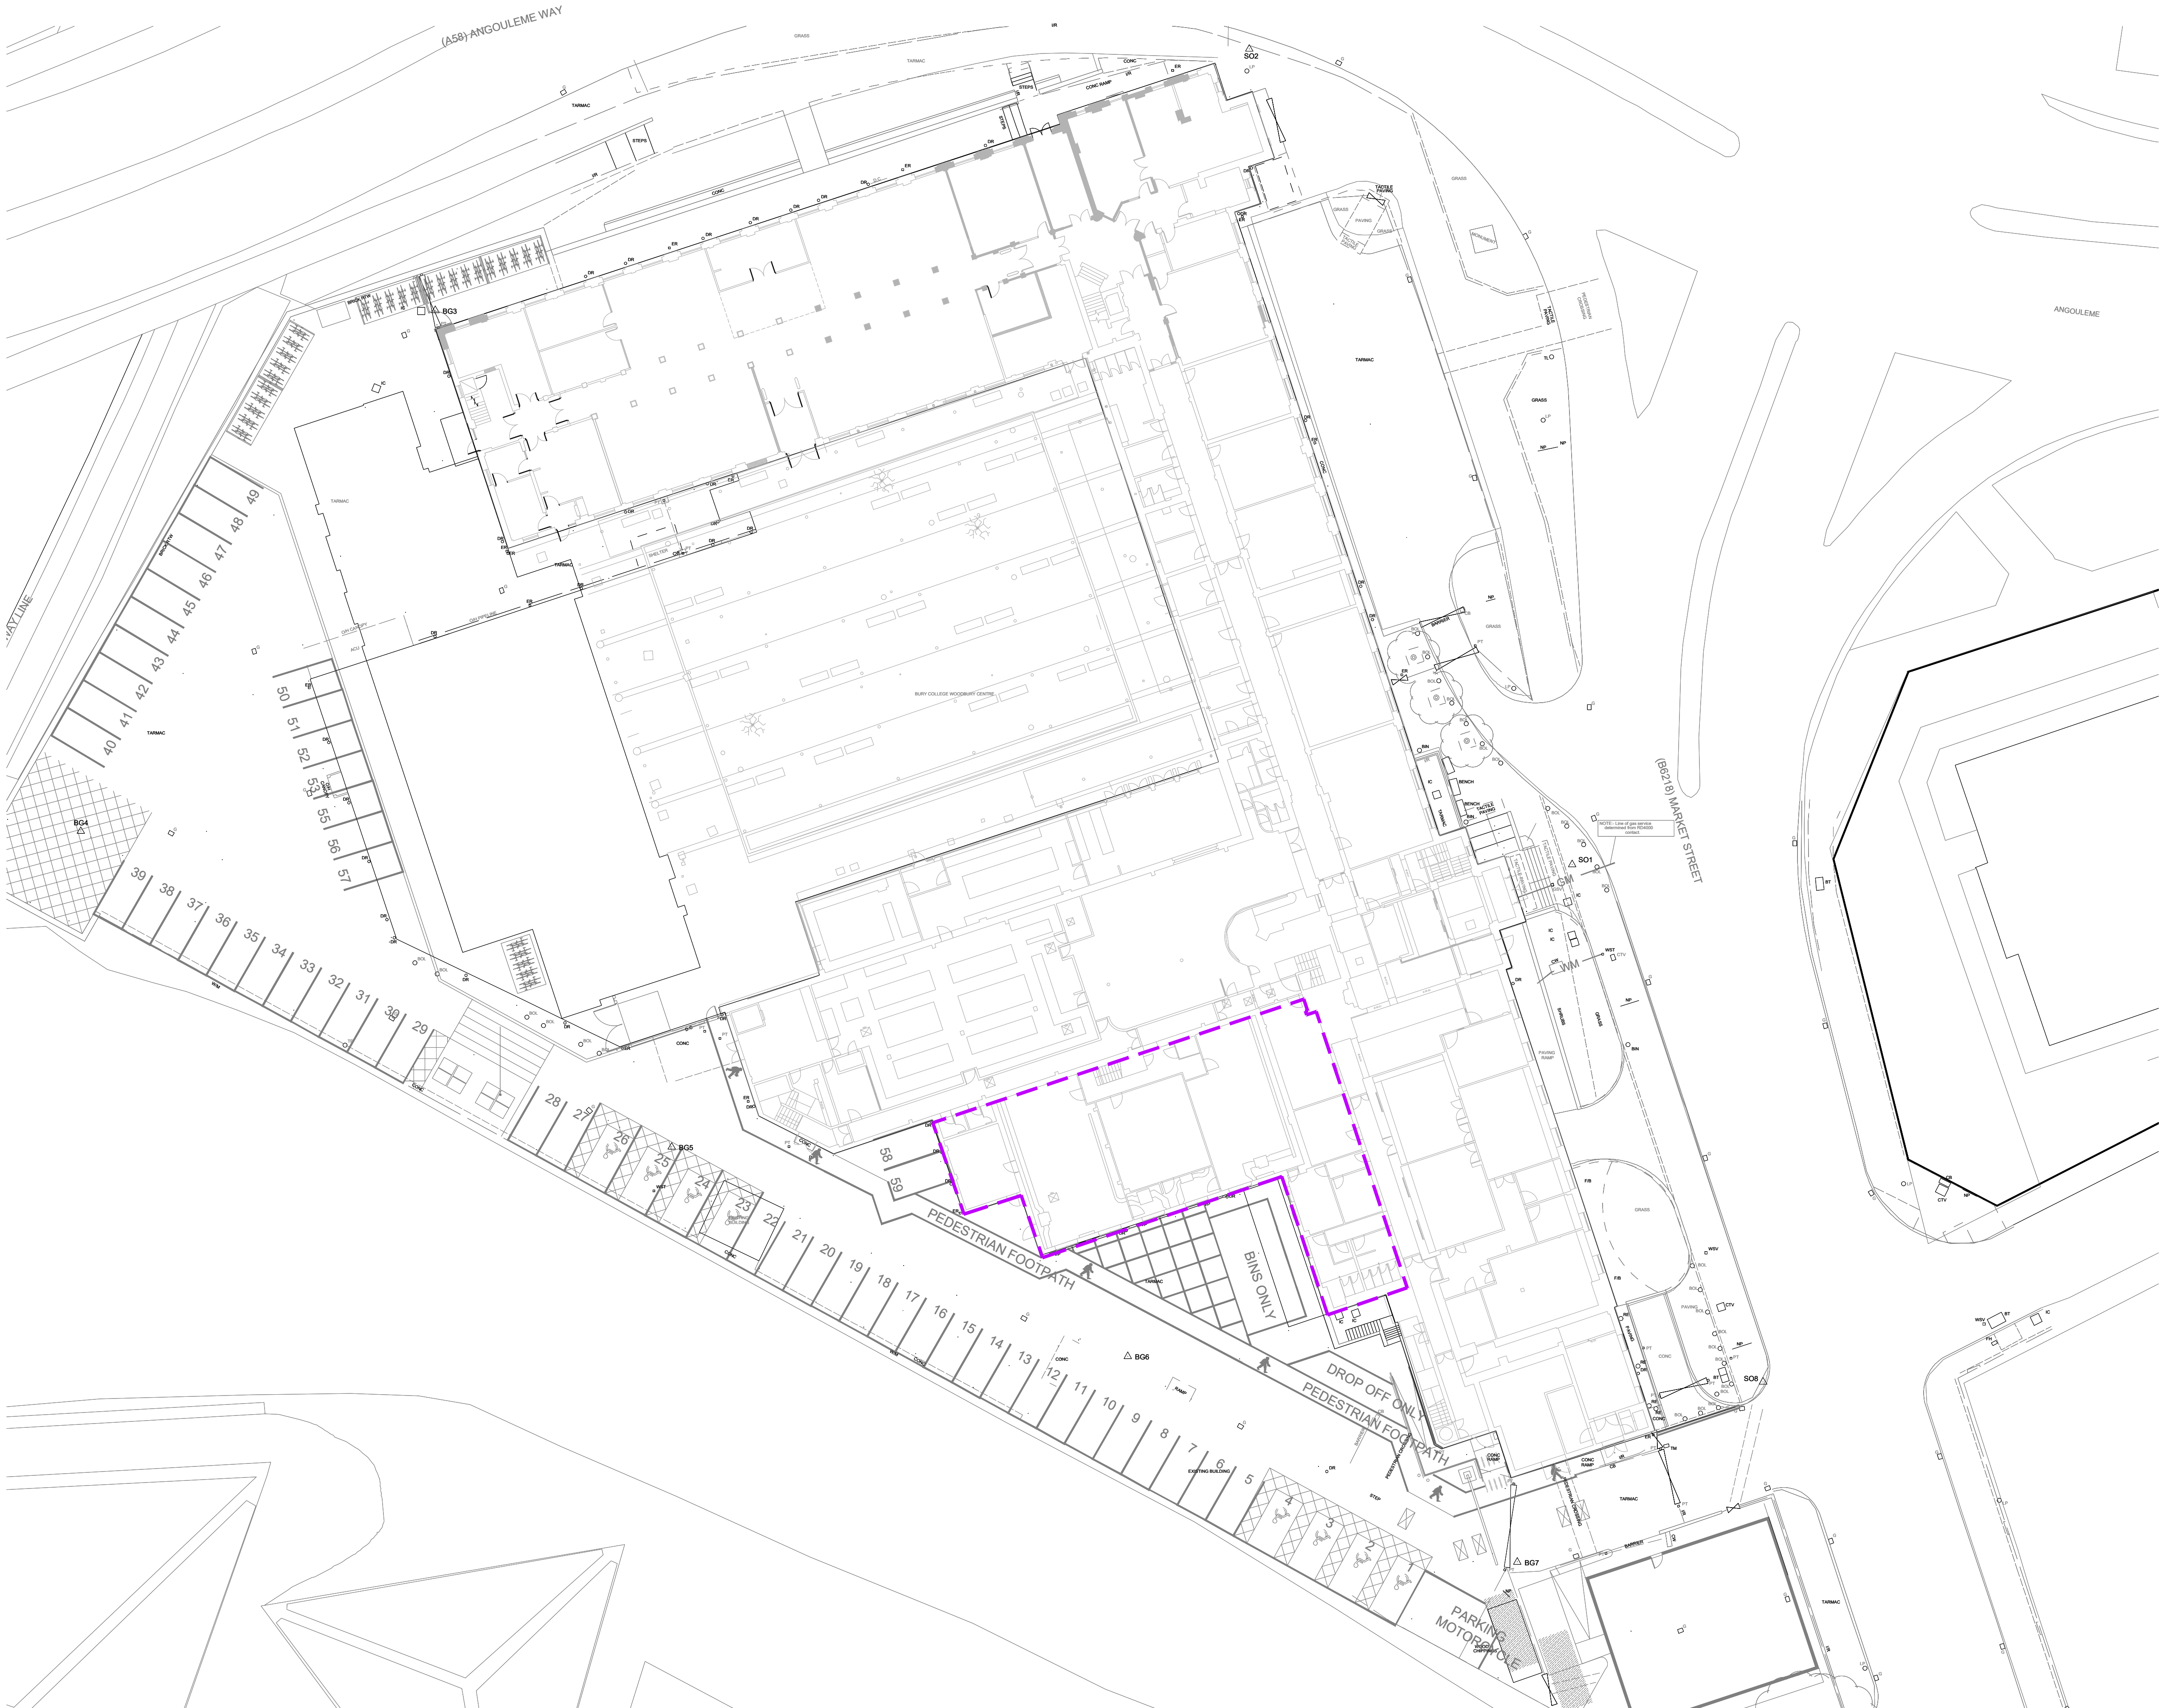

Upland House
Spring Lane
Samlesbury
Preston
PR5 0UX

T 01772 877455
F 01772 877456
E preston@wilsonmason.co.uk
www.wilsonmason.co.uk

This drawing is to be read in conjunction with all relevant consultants' and specialists' drawings. The Architect is to be notified of any discrepancies before proceeding. Do not scale from this drawing. All dimensions are to be checked on site. This drawing is subject to copyright.

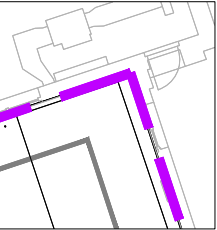

Purple dashed line:
Building to be demolished
and area landscaped

client				
Bury College				
project				
Transformation Project Woodbury				
by	chk.	date	scale	sheet size
kc	KC	25.08.21	1:250	A1
title				
Woodbury Site plan, Existing				
status	job no. / dsg. no			revision
P	7035W L00- 01			02

WILSON MASON