


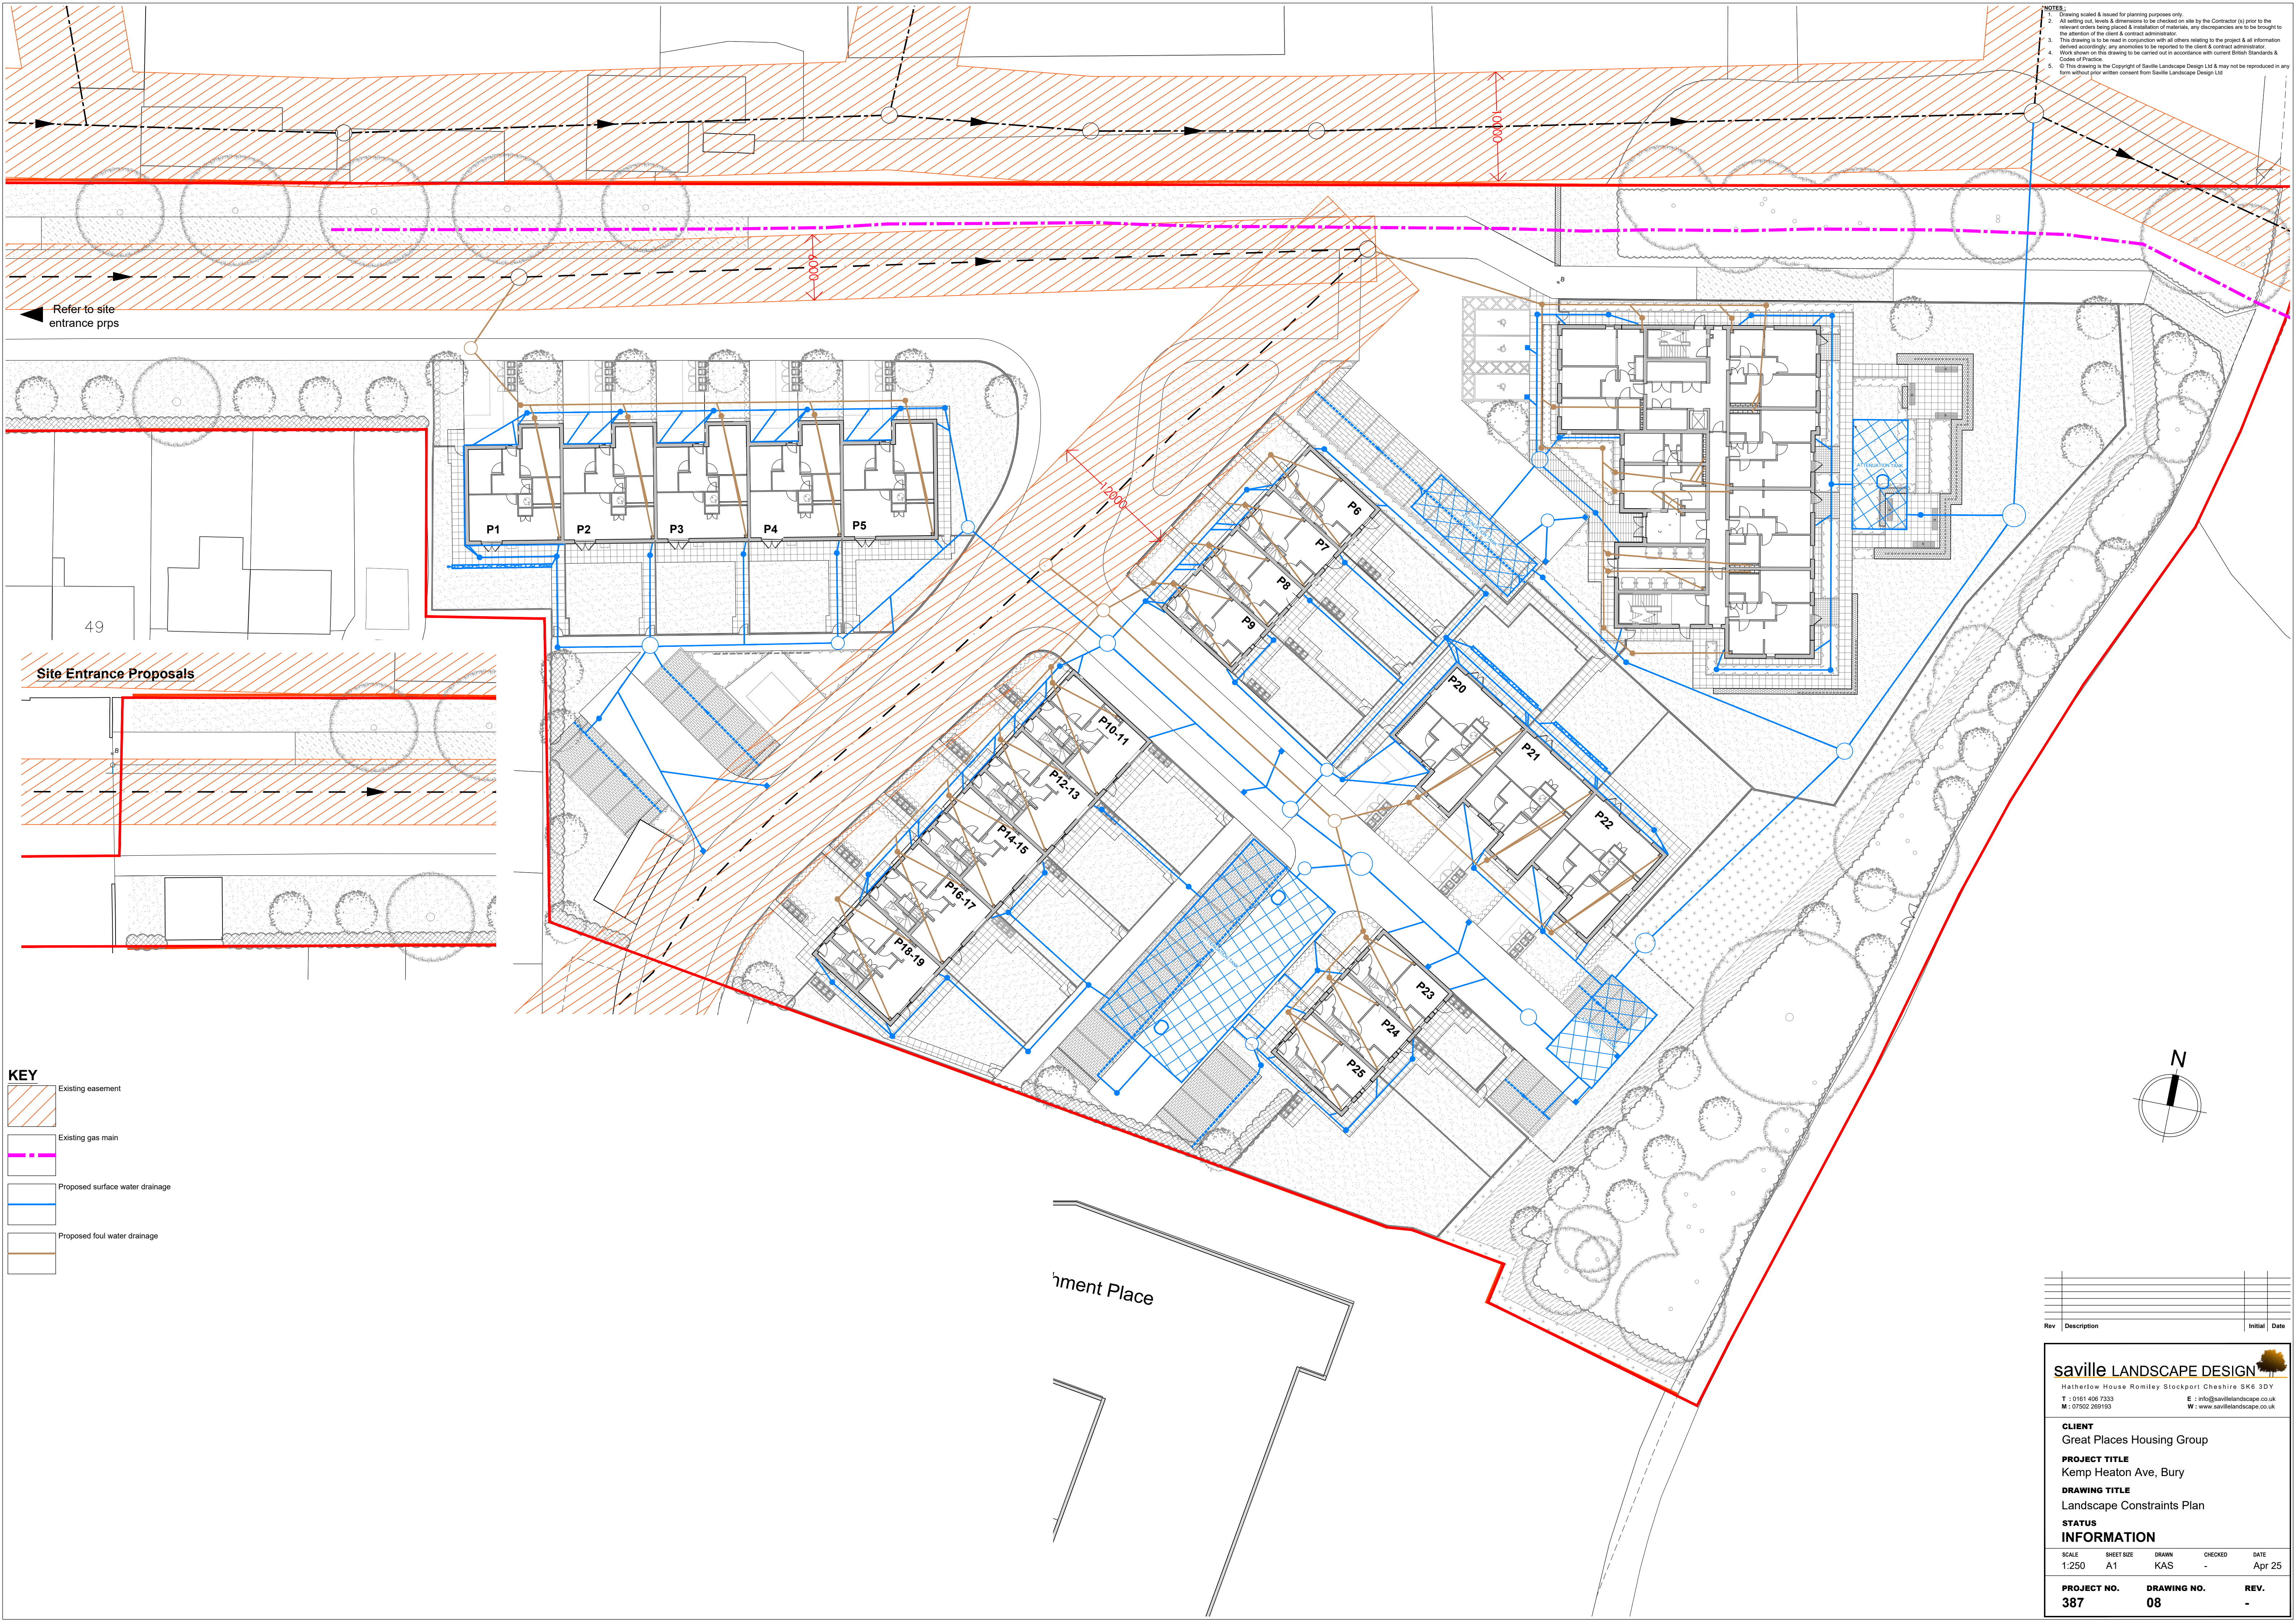

NOTES:


1. Drawing scaled & issued for planning purposes only.
2. All setting out, levels & dimensions to be checked on site by the Contractor (s) prior to the relevant orders being placed & installation of materials, any discrepancies are to be brought to the attention of the client & contract administrator.
3. This drawing is to be read in conjunction with all others relating to the project & all information derived accordingly, any anomalies to be reported to the client & contract administrator.
4. Work shown on this drawing to be carried out in accordance with current British Standards & Codes of Practice.
5. © This drawing is the Copyright of Saville Landscape Design Ltd & may not be reproduced in any form without prior written consent from Saville Landscape Design Ltd

Refer to site entrance prps

Site Entrance Proposals

KEY

- Existing easement
- Existing gas main
- Proposed surface water drainage
- Proposed foul water drainage

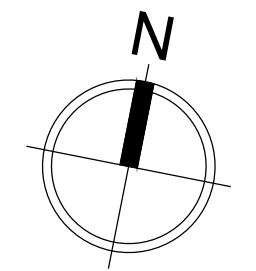

ment Place

Rev	Description	Initial	Date

saville LANDSCAPE DESIGN

Hatherlow House Romiley Stockport Cheshire SK6 3DY

T : 0161 406 7333 E : info@savillelandscape.co.uk

M : 07502 289193 W : www.savillelandscape.co.uk

CLIENT

Great Places Housing Group

PROJECT TITLE

Kemp Heaton Ave, Bury

DRAWING TITLE

Landscape Constraints Plan

STATUS

INFORMATION

SCALE	SHEET SIZE	DRAWN	CHECKED	DATE
1:250	A1	KAS	-	Apr 25

PROJECT NO.	DRAWING NO.	REV.
387	08	-