



Elevation from North. Note that retaining wall will be obscured with existing trees which have been omitted from this view for clarity.

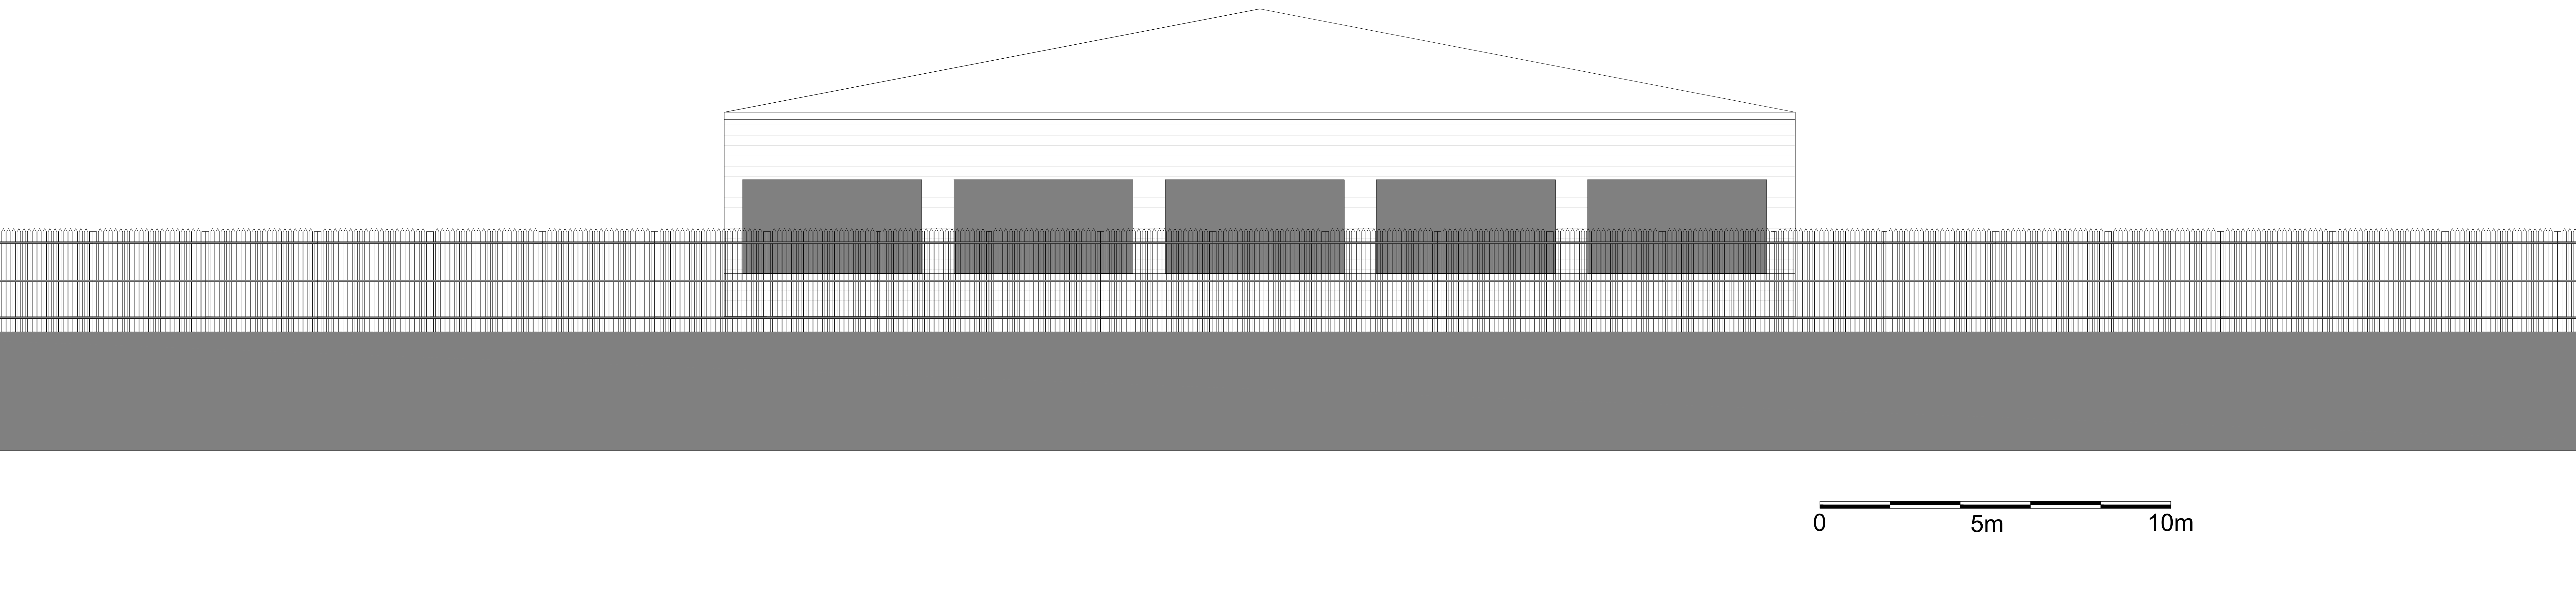

Comments

Elevation viewed from North of site.

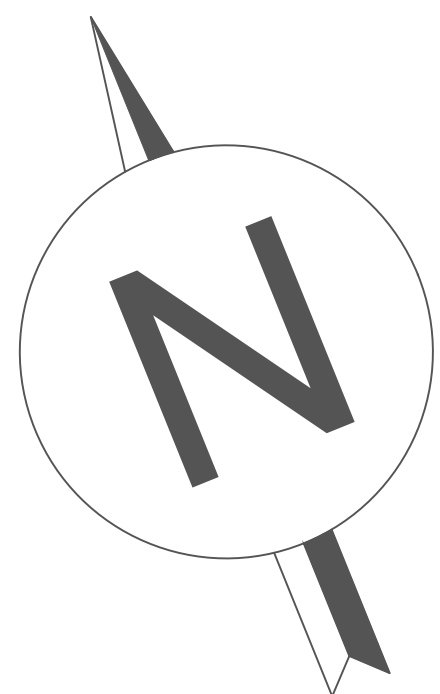

6th June 2022

Version 2

All dims mm

Drawing No.


BCP003

Geodis Bldg,
Roach Bank Rd,
Bury
BL9 8RQ

Stuart Adair
stuart.adair@thedx.co.uk



Sectional view through retaining wall. Please see drawing "Bury Retaining Wall 1" for further details.

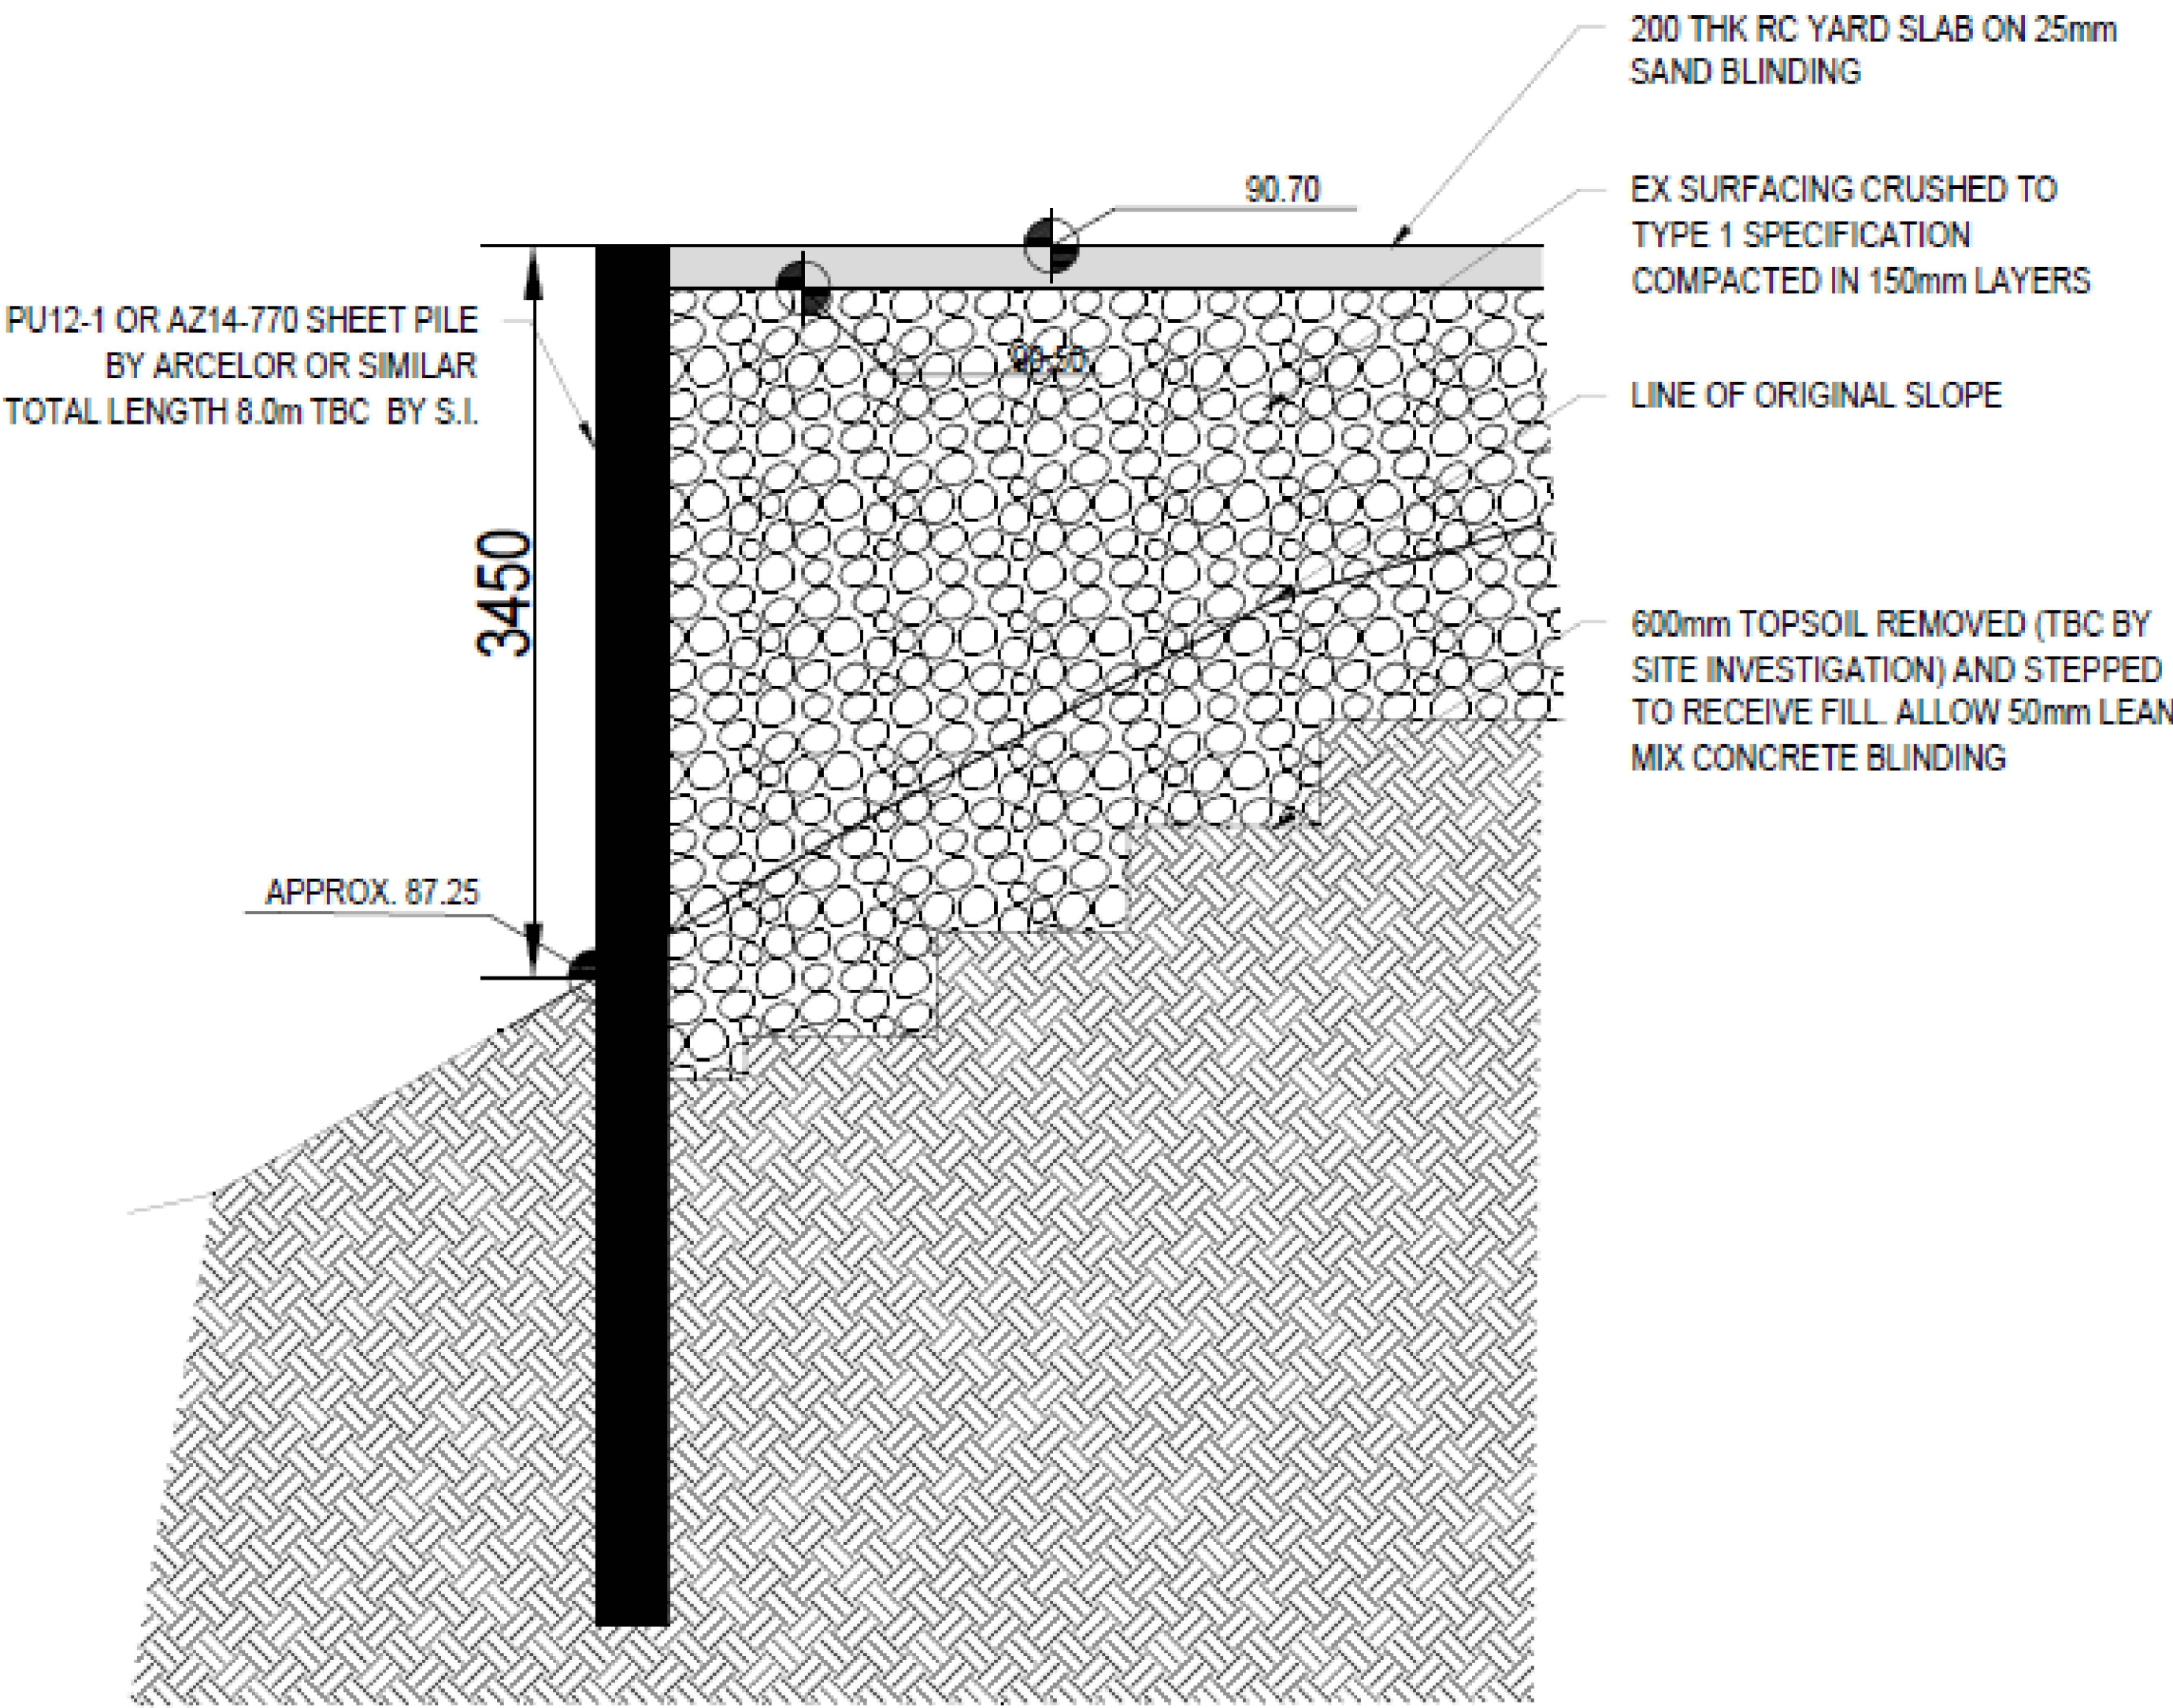

PART SECTION SHOWING MAX
RETENTION HEIGHT
SCALE 1:50