



date	revision	by	no.

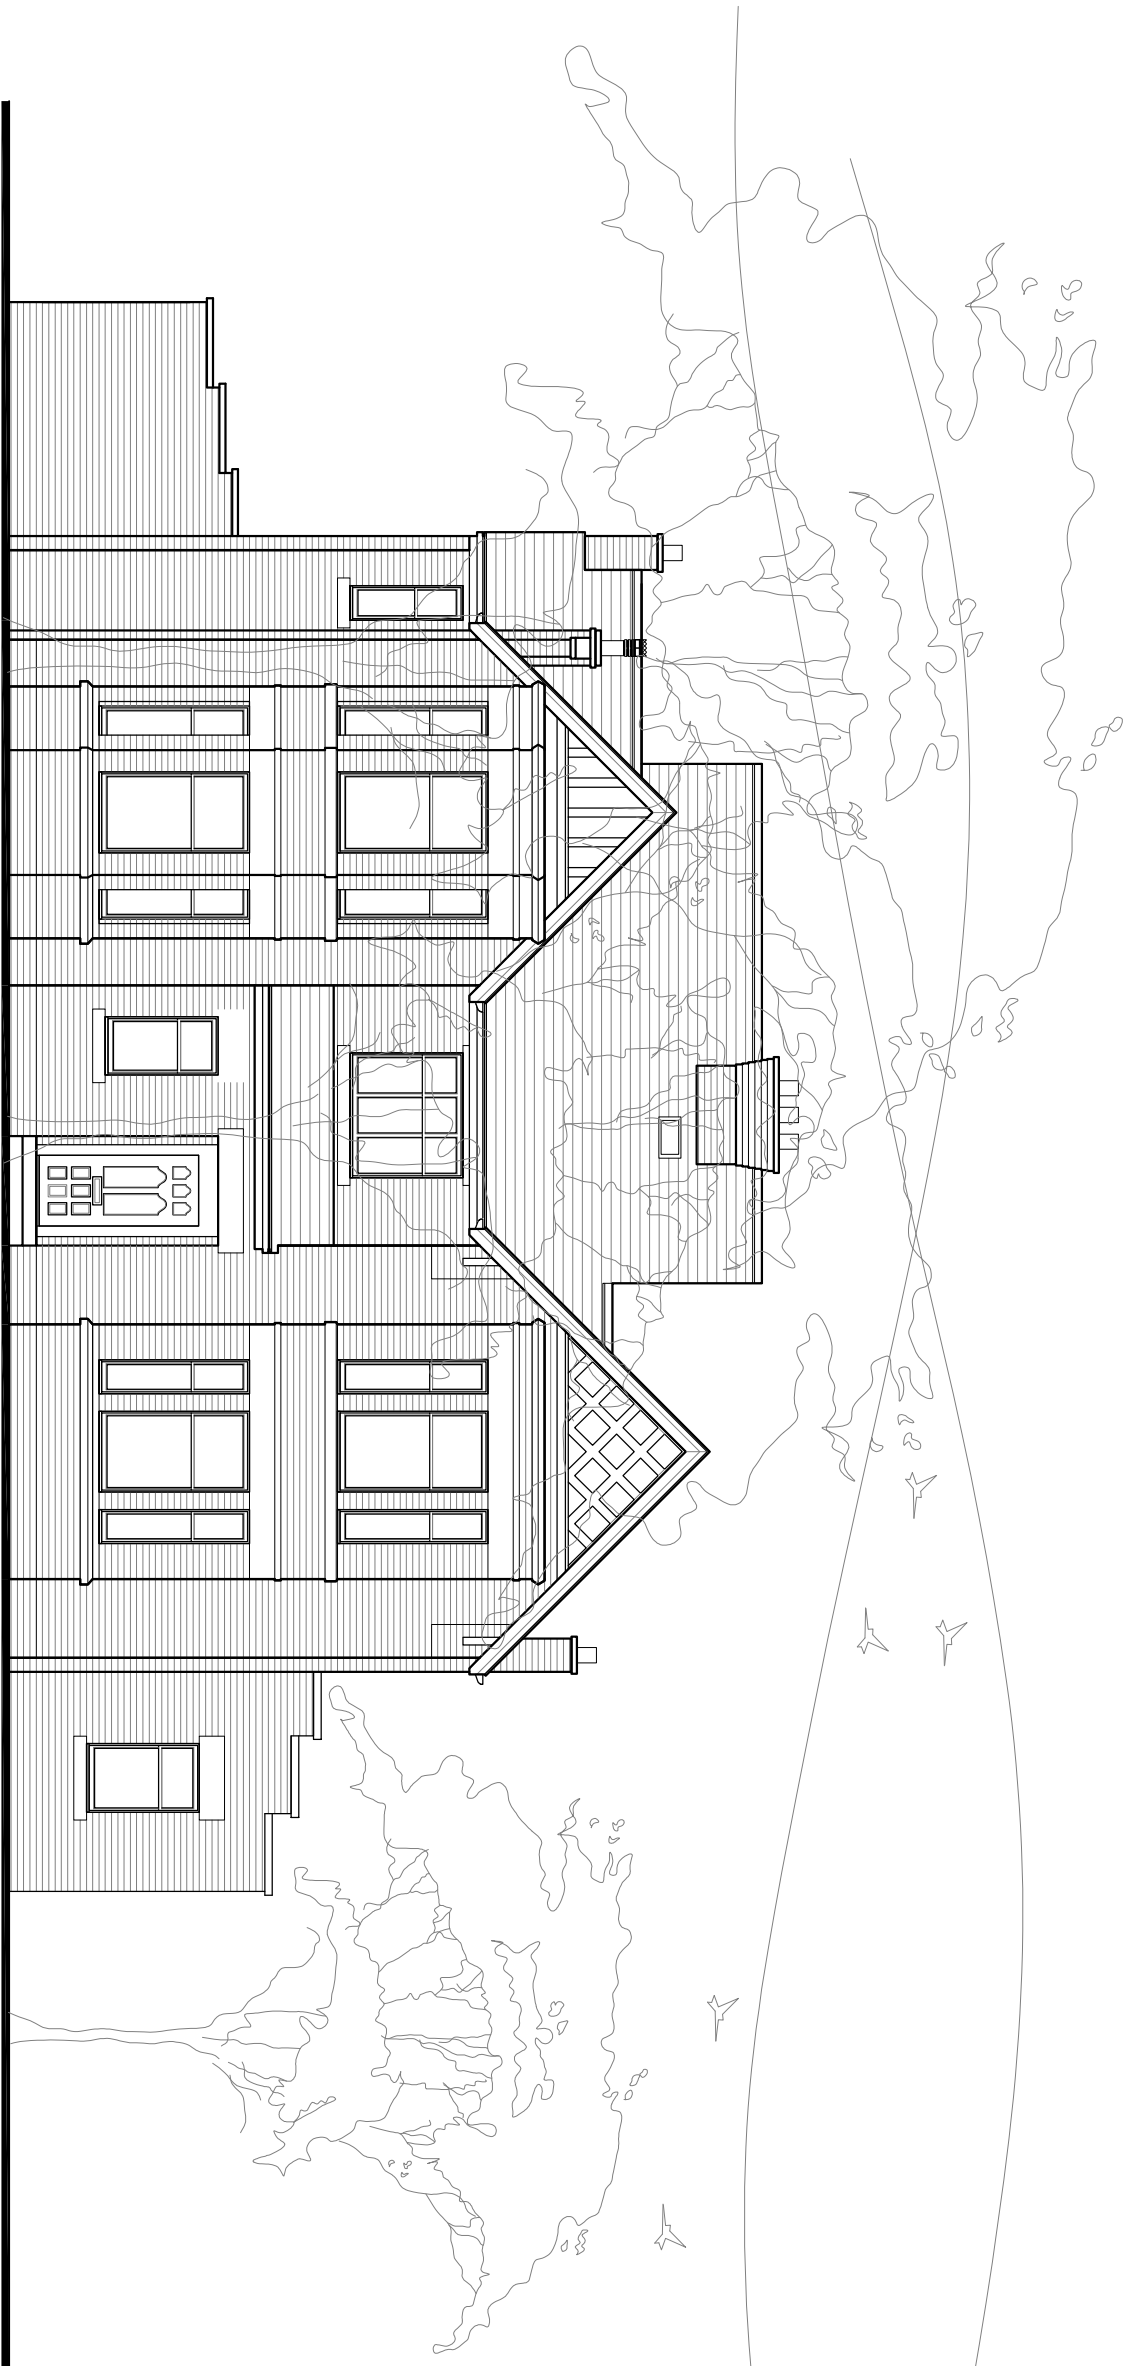


FRONT ELEVATION (SOUTHERN FACING)

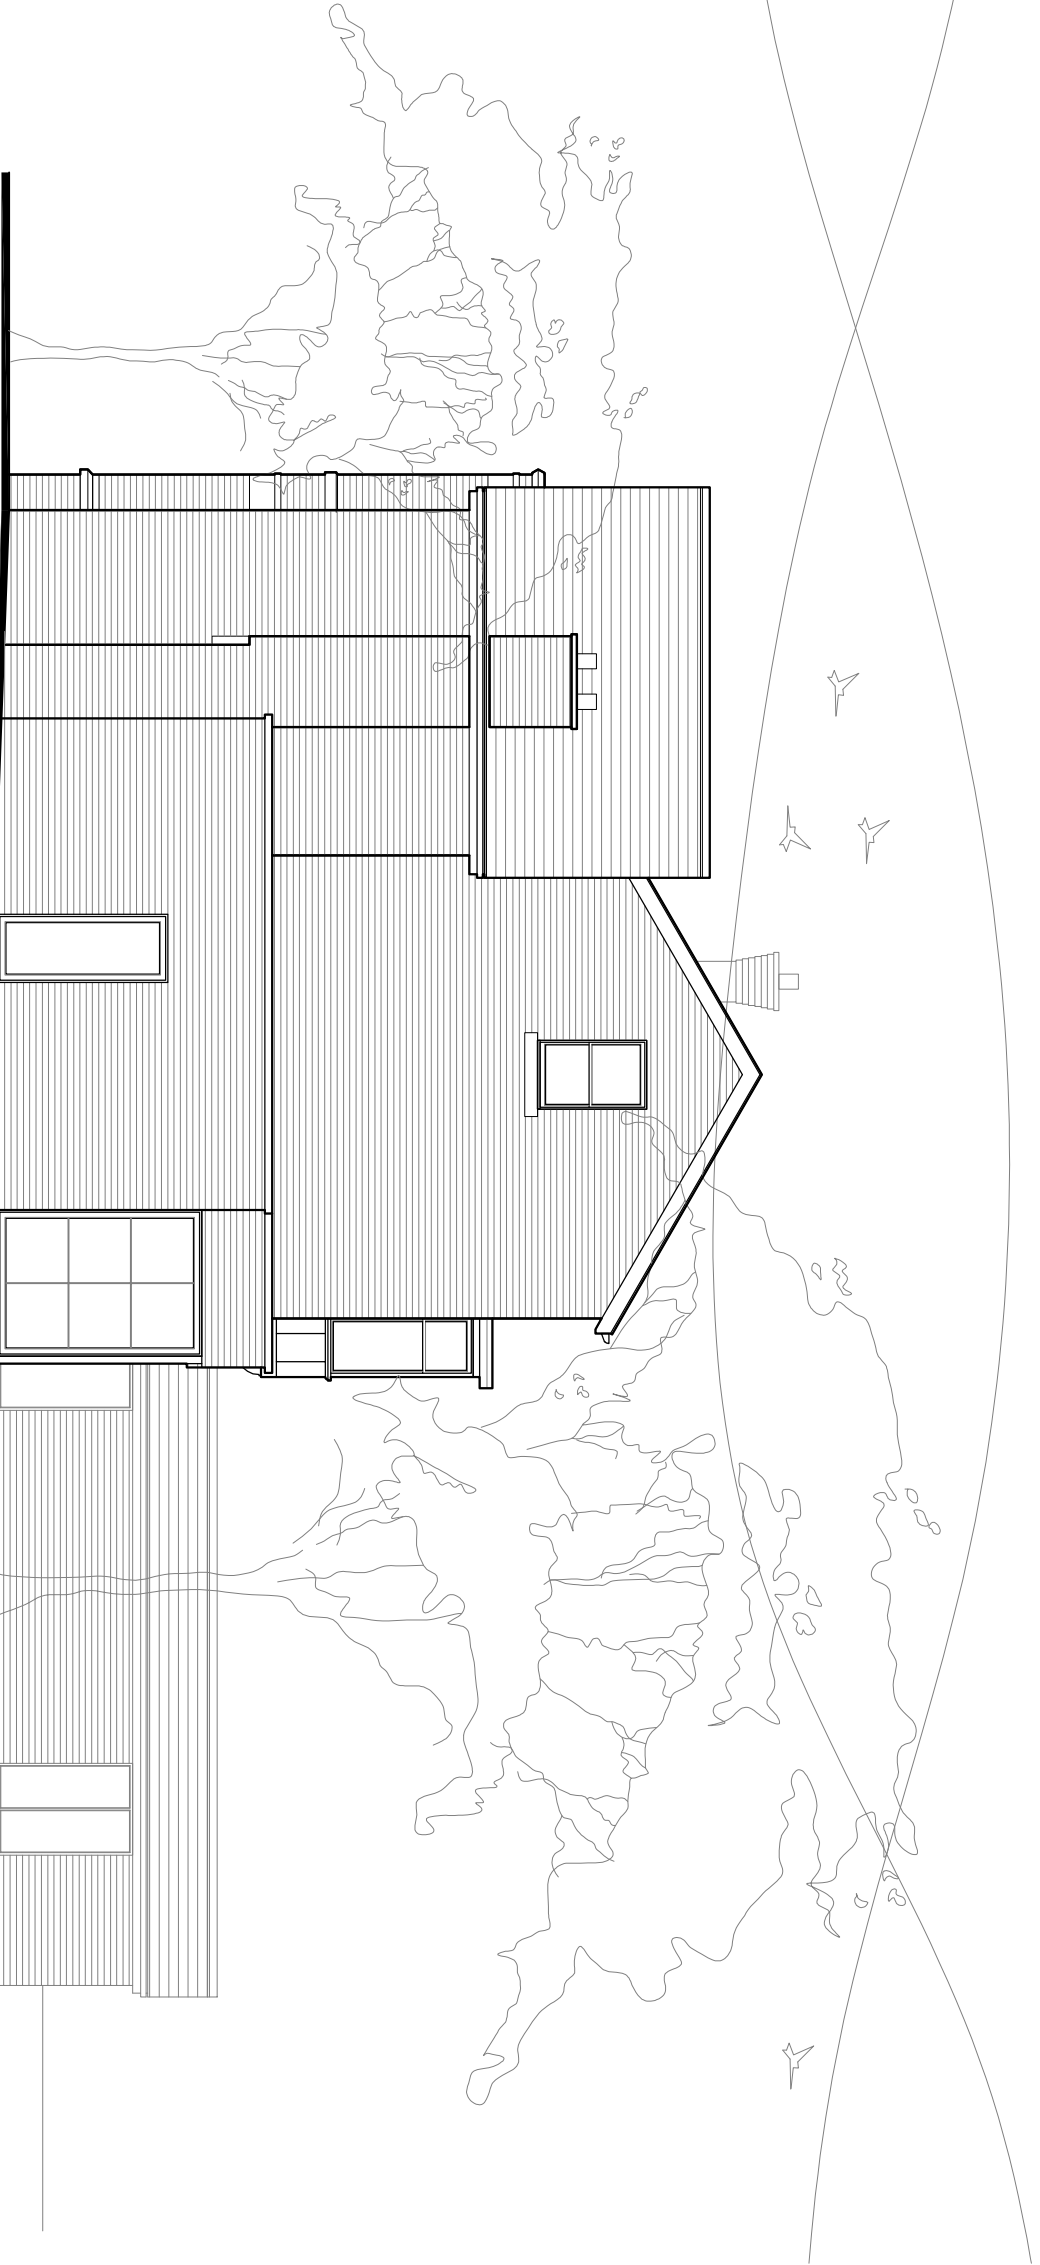

SIDE ELEVATION (EASTERN FACING)



REAR ELEVATION (NORTHERN FACING)

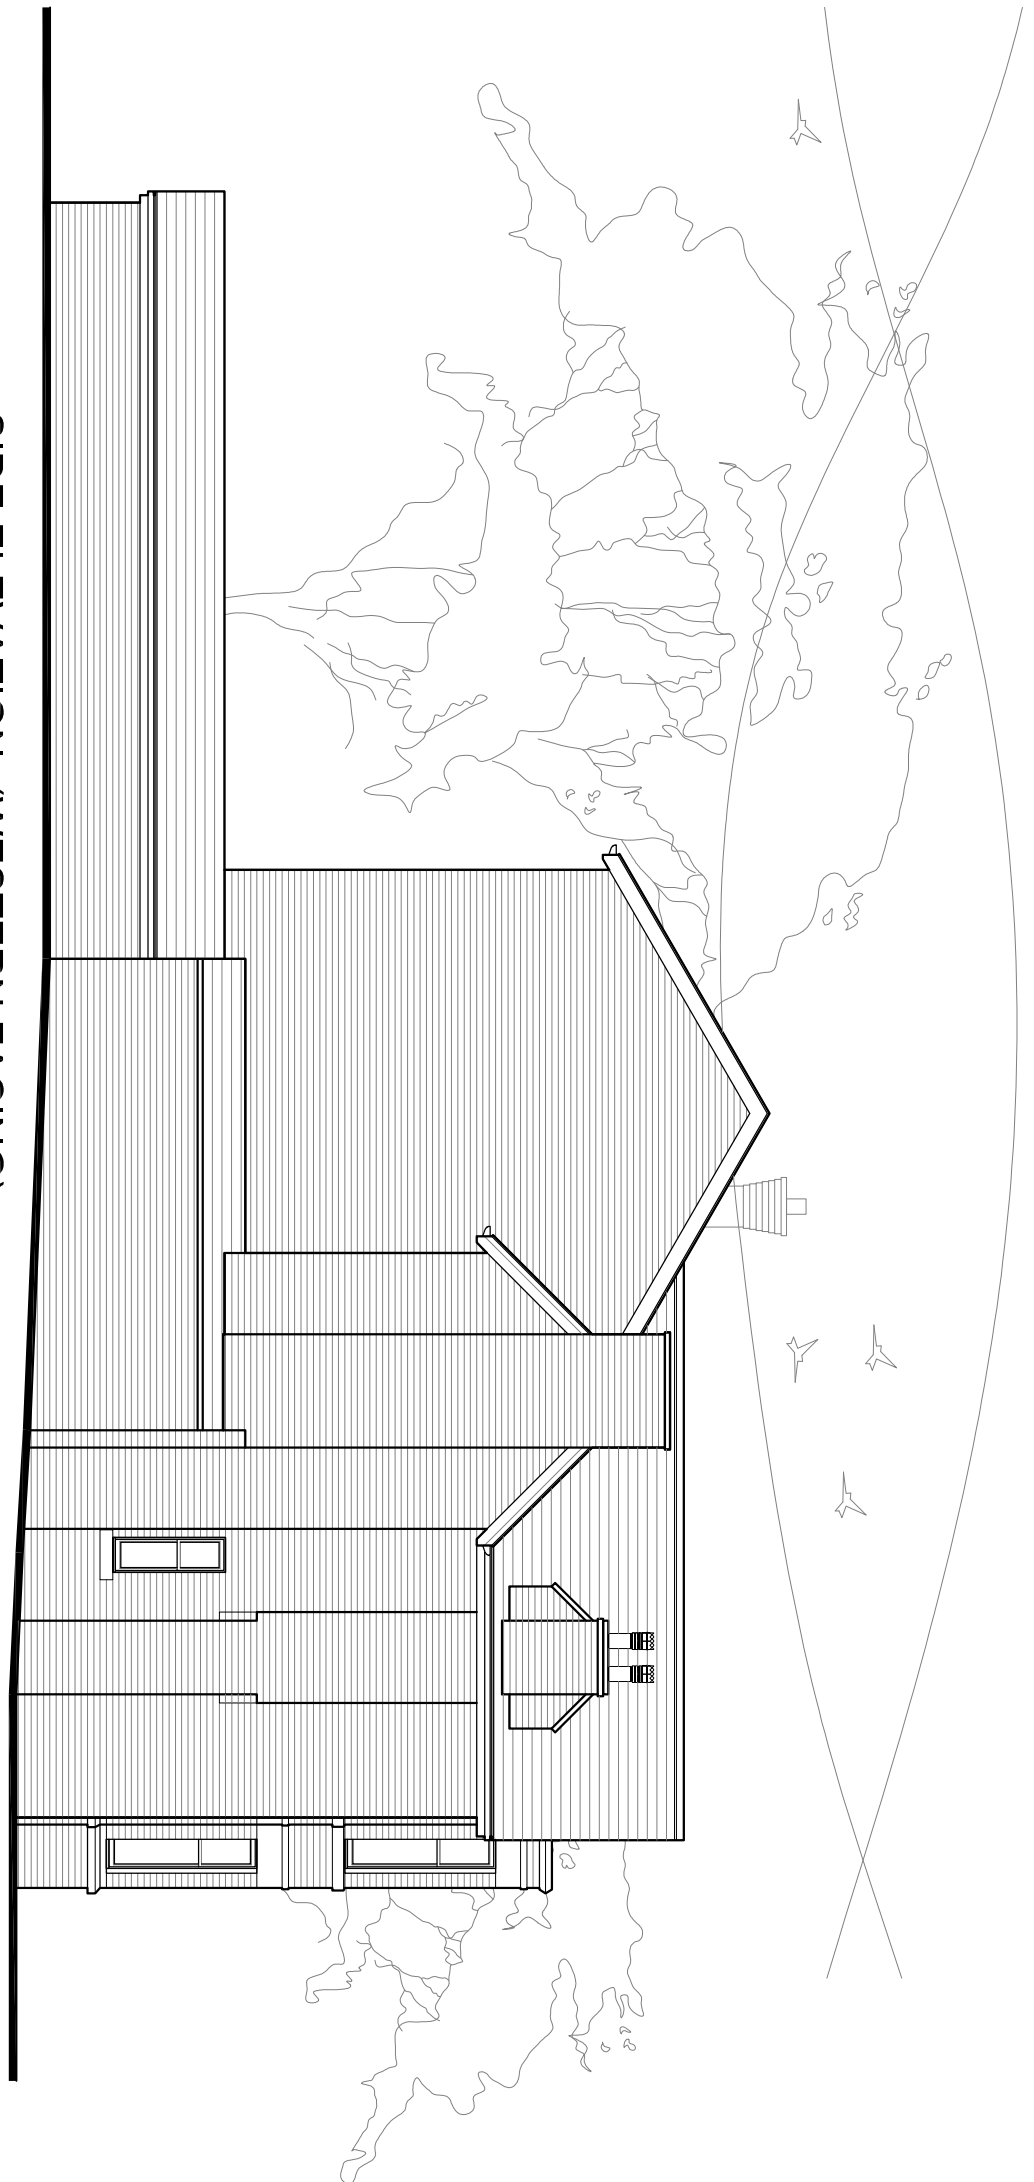

SIDE ELEVATION (WESTERN FACING)