


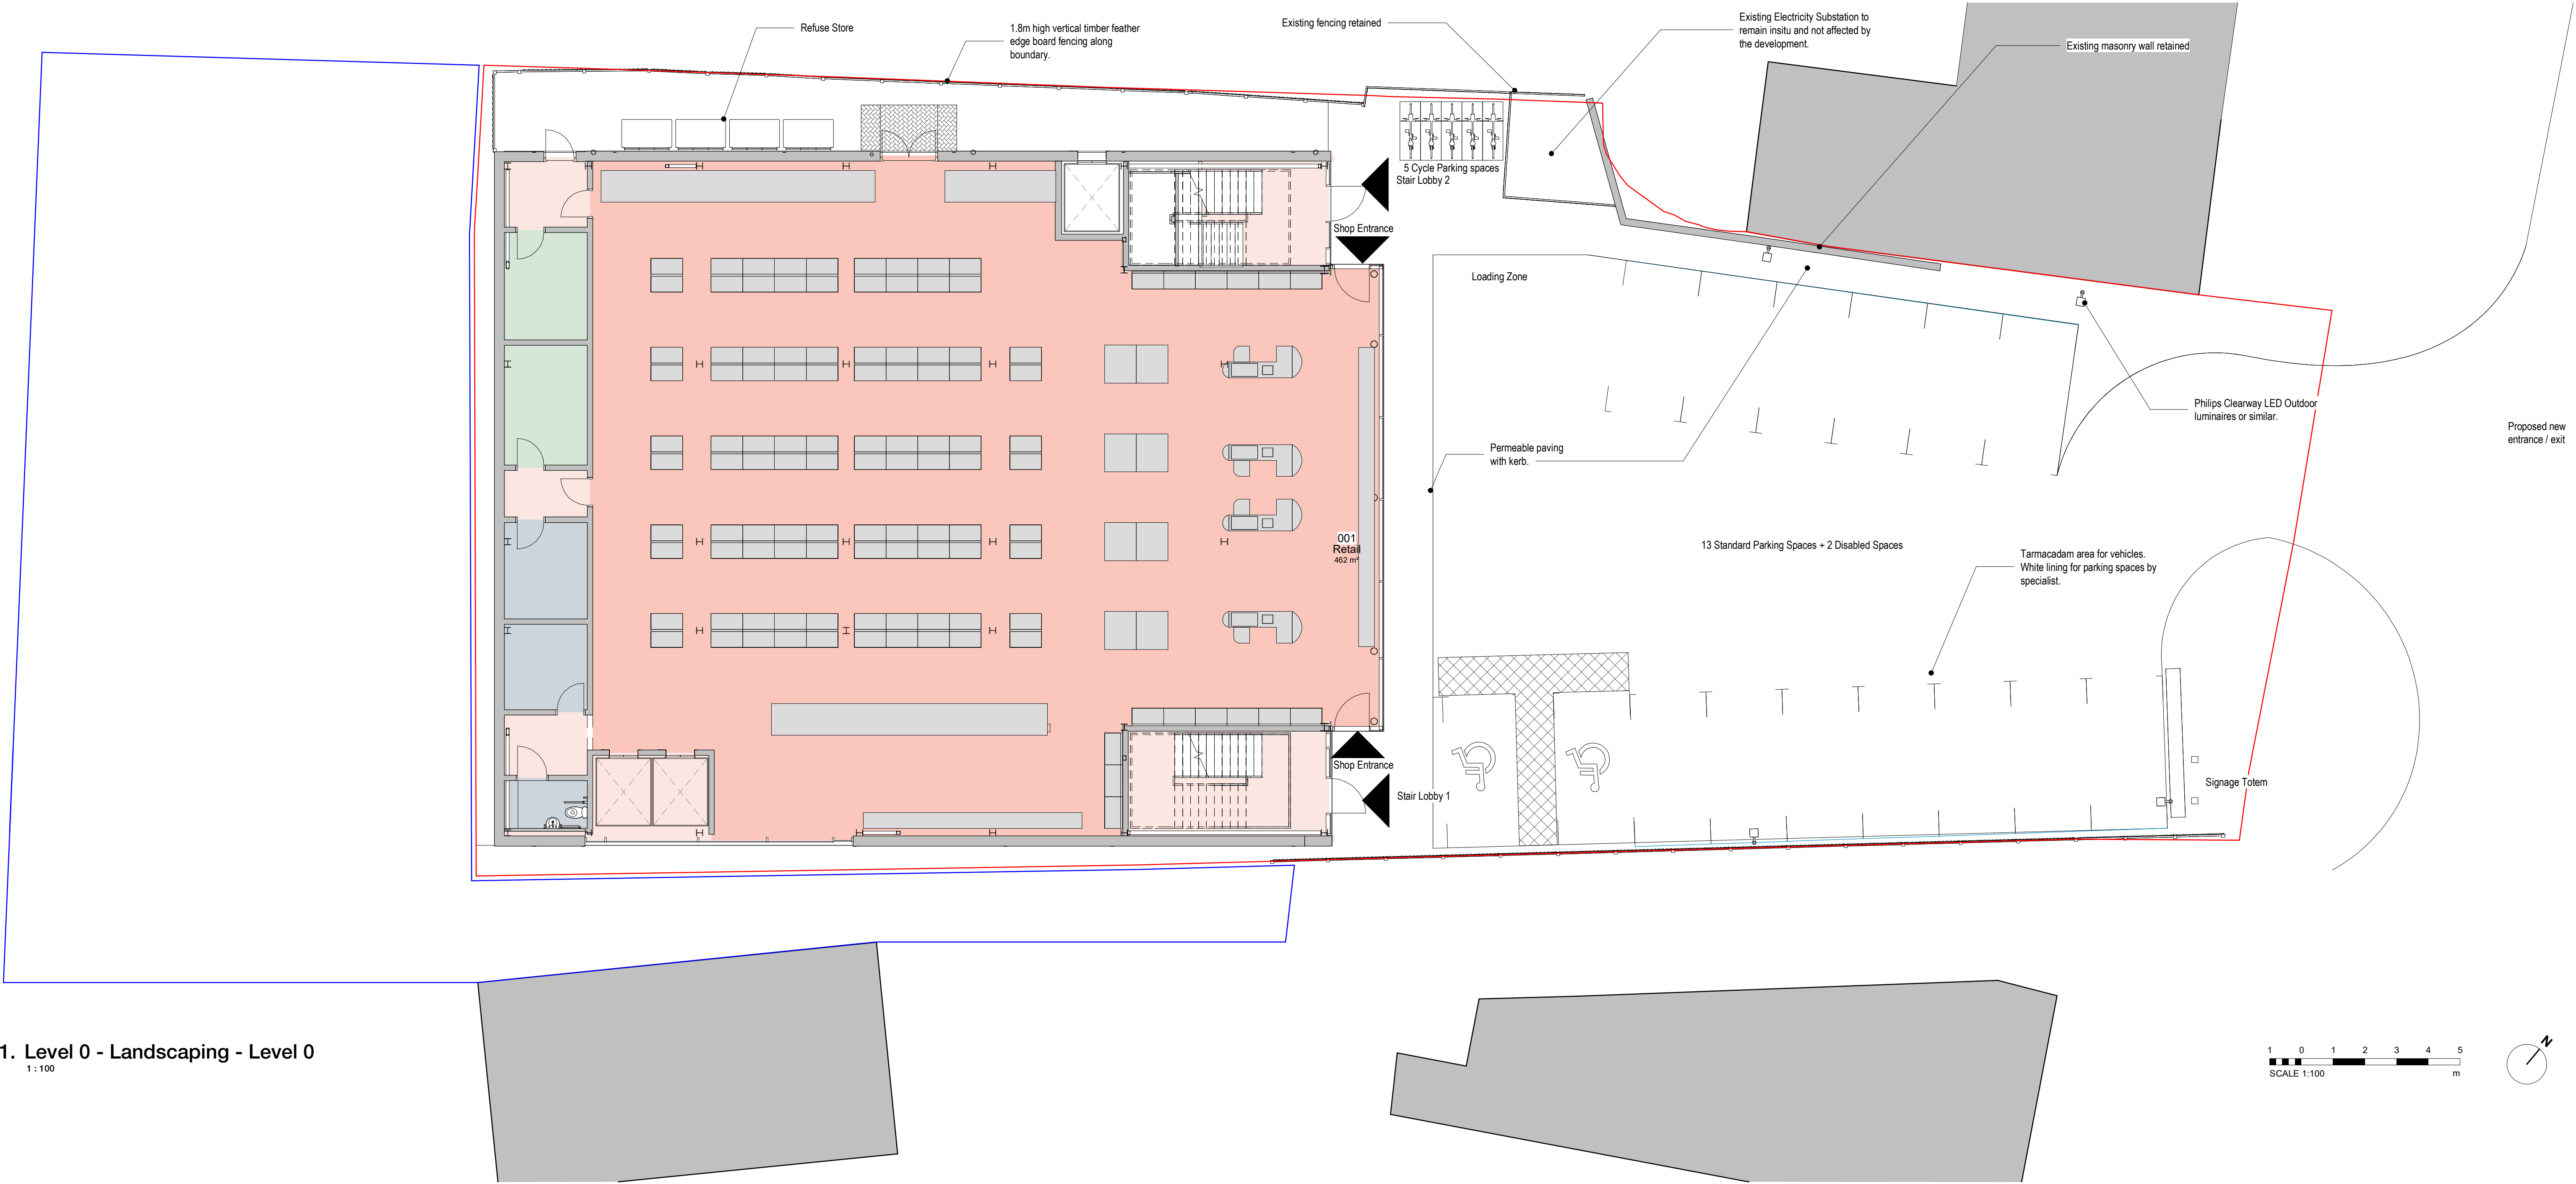

|   |                                                |    |          |
|---|------------------------------------------------|----|----------|
| 5 | Planning Site Boundary Tweak                   | SP | 201702   |
| 4 | Planning Site Boundary Tweak                   | SP | 11/05/22 |
| 3 | Planning Site Boundary Tweak                   | SP | 18/05/22 |
| 2 | Planning Site Boundary Tweak                   | SP | 20/05/22 |
| 1 | Revised Structural Components, Gridlines added | SA | 20/11/18 |

| REV | DESCRIPTION | BY          | DATE |
|-----|-------------|-------------|------|
| 1   | 1 : 100     | 01 NOV 2018 | SA   |

| CLIENT      | STATUS   |
|-------------|----------|
| Unimore Ltd | PLANNING |

| TITLE                    | PROJECT NO. | DRAWING NO. | REV. |
|--------------------------|-------------|-------------|------|
| Landscape Plan - Level 0 | DA14079.2.  | 083.        | 5    |

|    |                                            |
|----|--------------------------------------------|
| DA | DEBTAL<br>ARCHITECTURE<br>www.debtal.co.uk |
|----|--------------------------------------------|

NOTES

THIS DRAWING MUST NOT BE REPRODUCED WITHOUT WRITTEN CONSENT OF DEBTAL ARCHITECTURE. ALL OWNERSHIP AND INTELLECTUAL PROPERTY RIGHTS ARE RESERVED BY DEBTAL ARCHITECTURE. ANY UNAUTHORIZED USE OF THIS DRAWING WILL BE CONSIDERED A BREACH OF THE AGREEMENT AND WILL BE PROSECUTED TO THE FULL EXTENT OF THE LAW. ALL DIMENSIONS AND LEVELS ARE GIVEN IN METERS UNLESS OTHERWISE STATED. ALL DIMENSIONS ARE TO FACE UNLESS OTHERWISE STATED.