


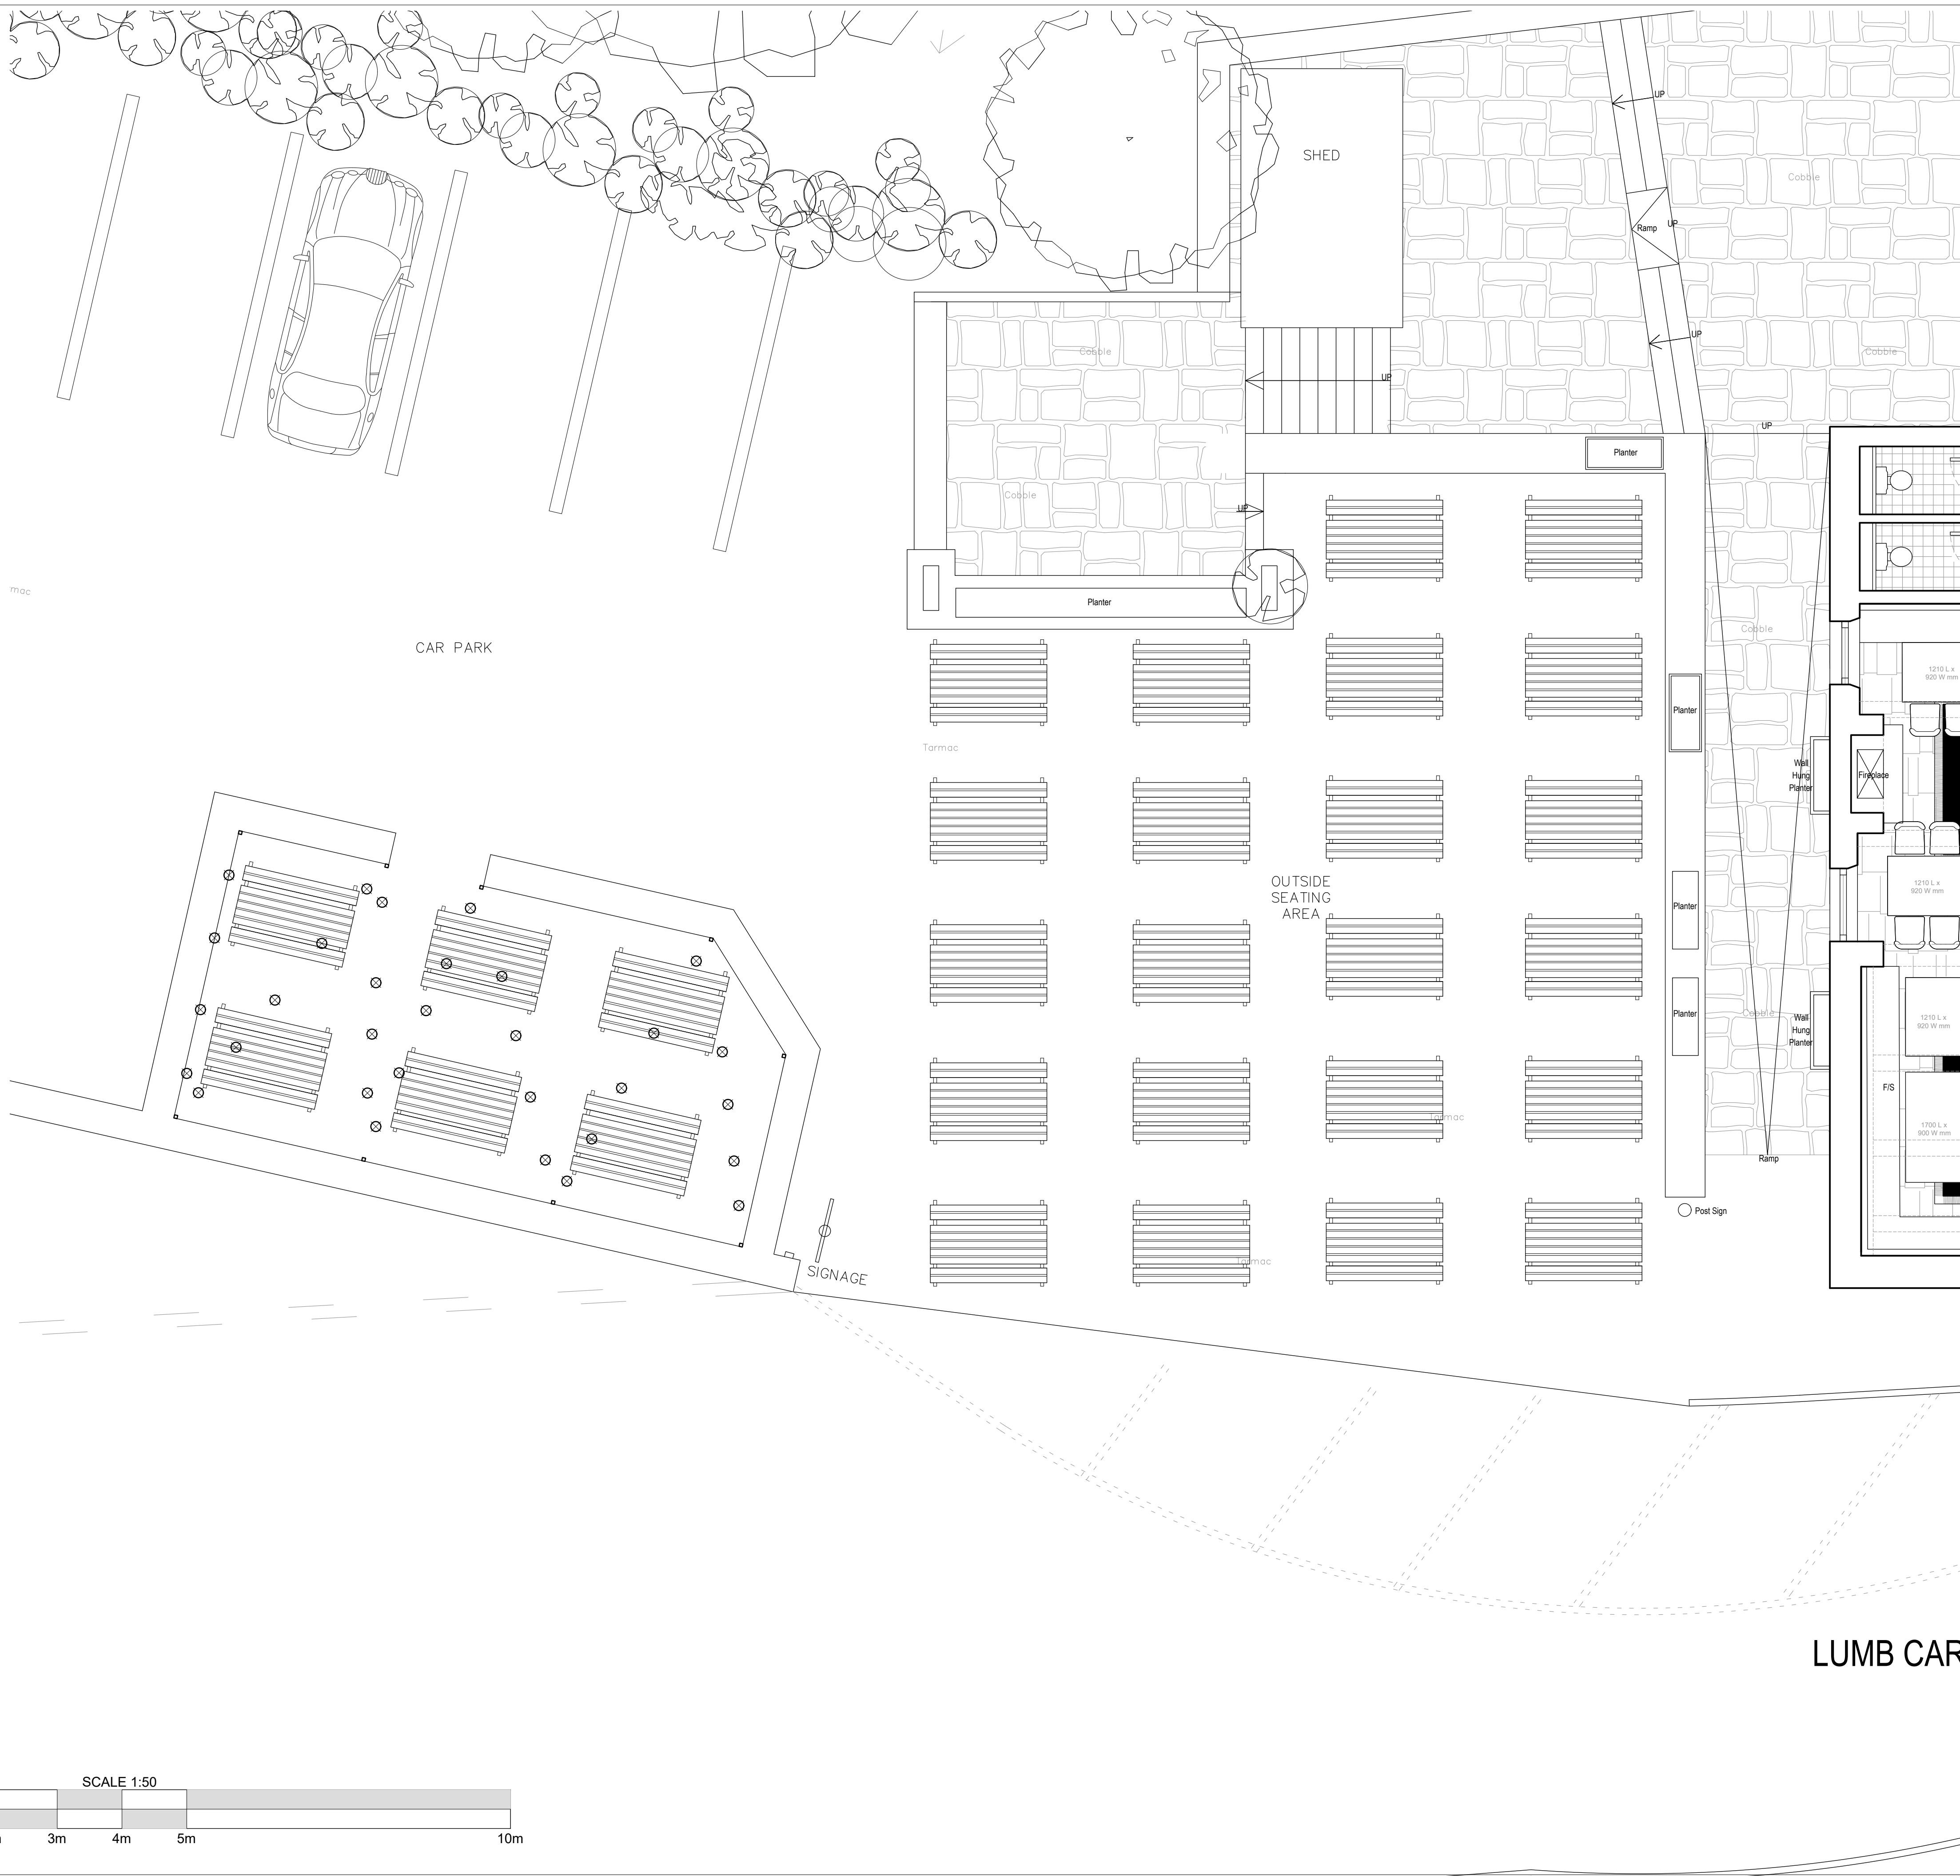

This drawing is copyright and must not be reproduced without the written permission of the designer. Contractors are to check all sizes and dimensions before setting out any site or shop work. Any errors or discrepancies are to be reported to the designer. Samples and drawings for all manufactured joinery supplied by Contractors to be approved by IMD prior to manufacture.

CDM 2015 Designers Risk Assessment.

All works to be carried out under CDM regulations. Contractor to ensure all relevant codes of practice and regulations for the proposed works are adhered to. No individual risk within the attached schedule unless specifically noted with a highlighted schedule.

Do not scale off this drawing.

00.00.00

TITLE: Existing Plan

CLIENT: **Stonegate Group**

DRAWN BY: SCALE: 1:50 @ A1

DATE:	DWG NO:	REV:
November 2024	1548.01	.

ind

AND ASSOCIATES LTD
1 Sentinel Court, Wilkinson Way
Blackburn, Lancashire BB1 2EH
t: 01254 696989 e:
info@indandassociates.co.uk