


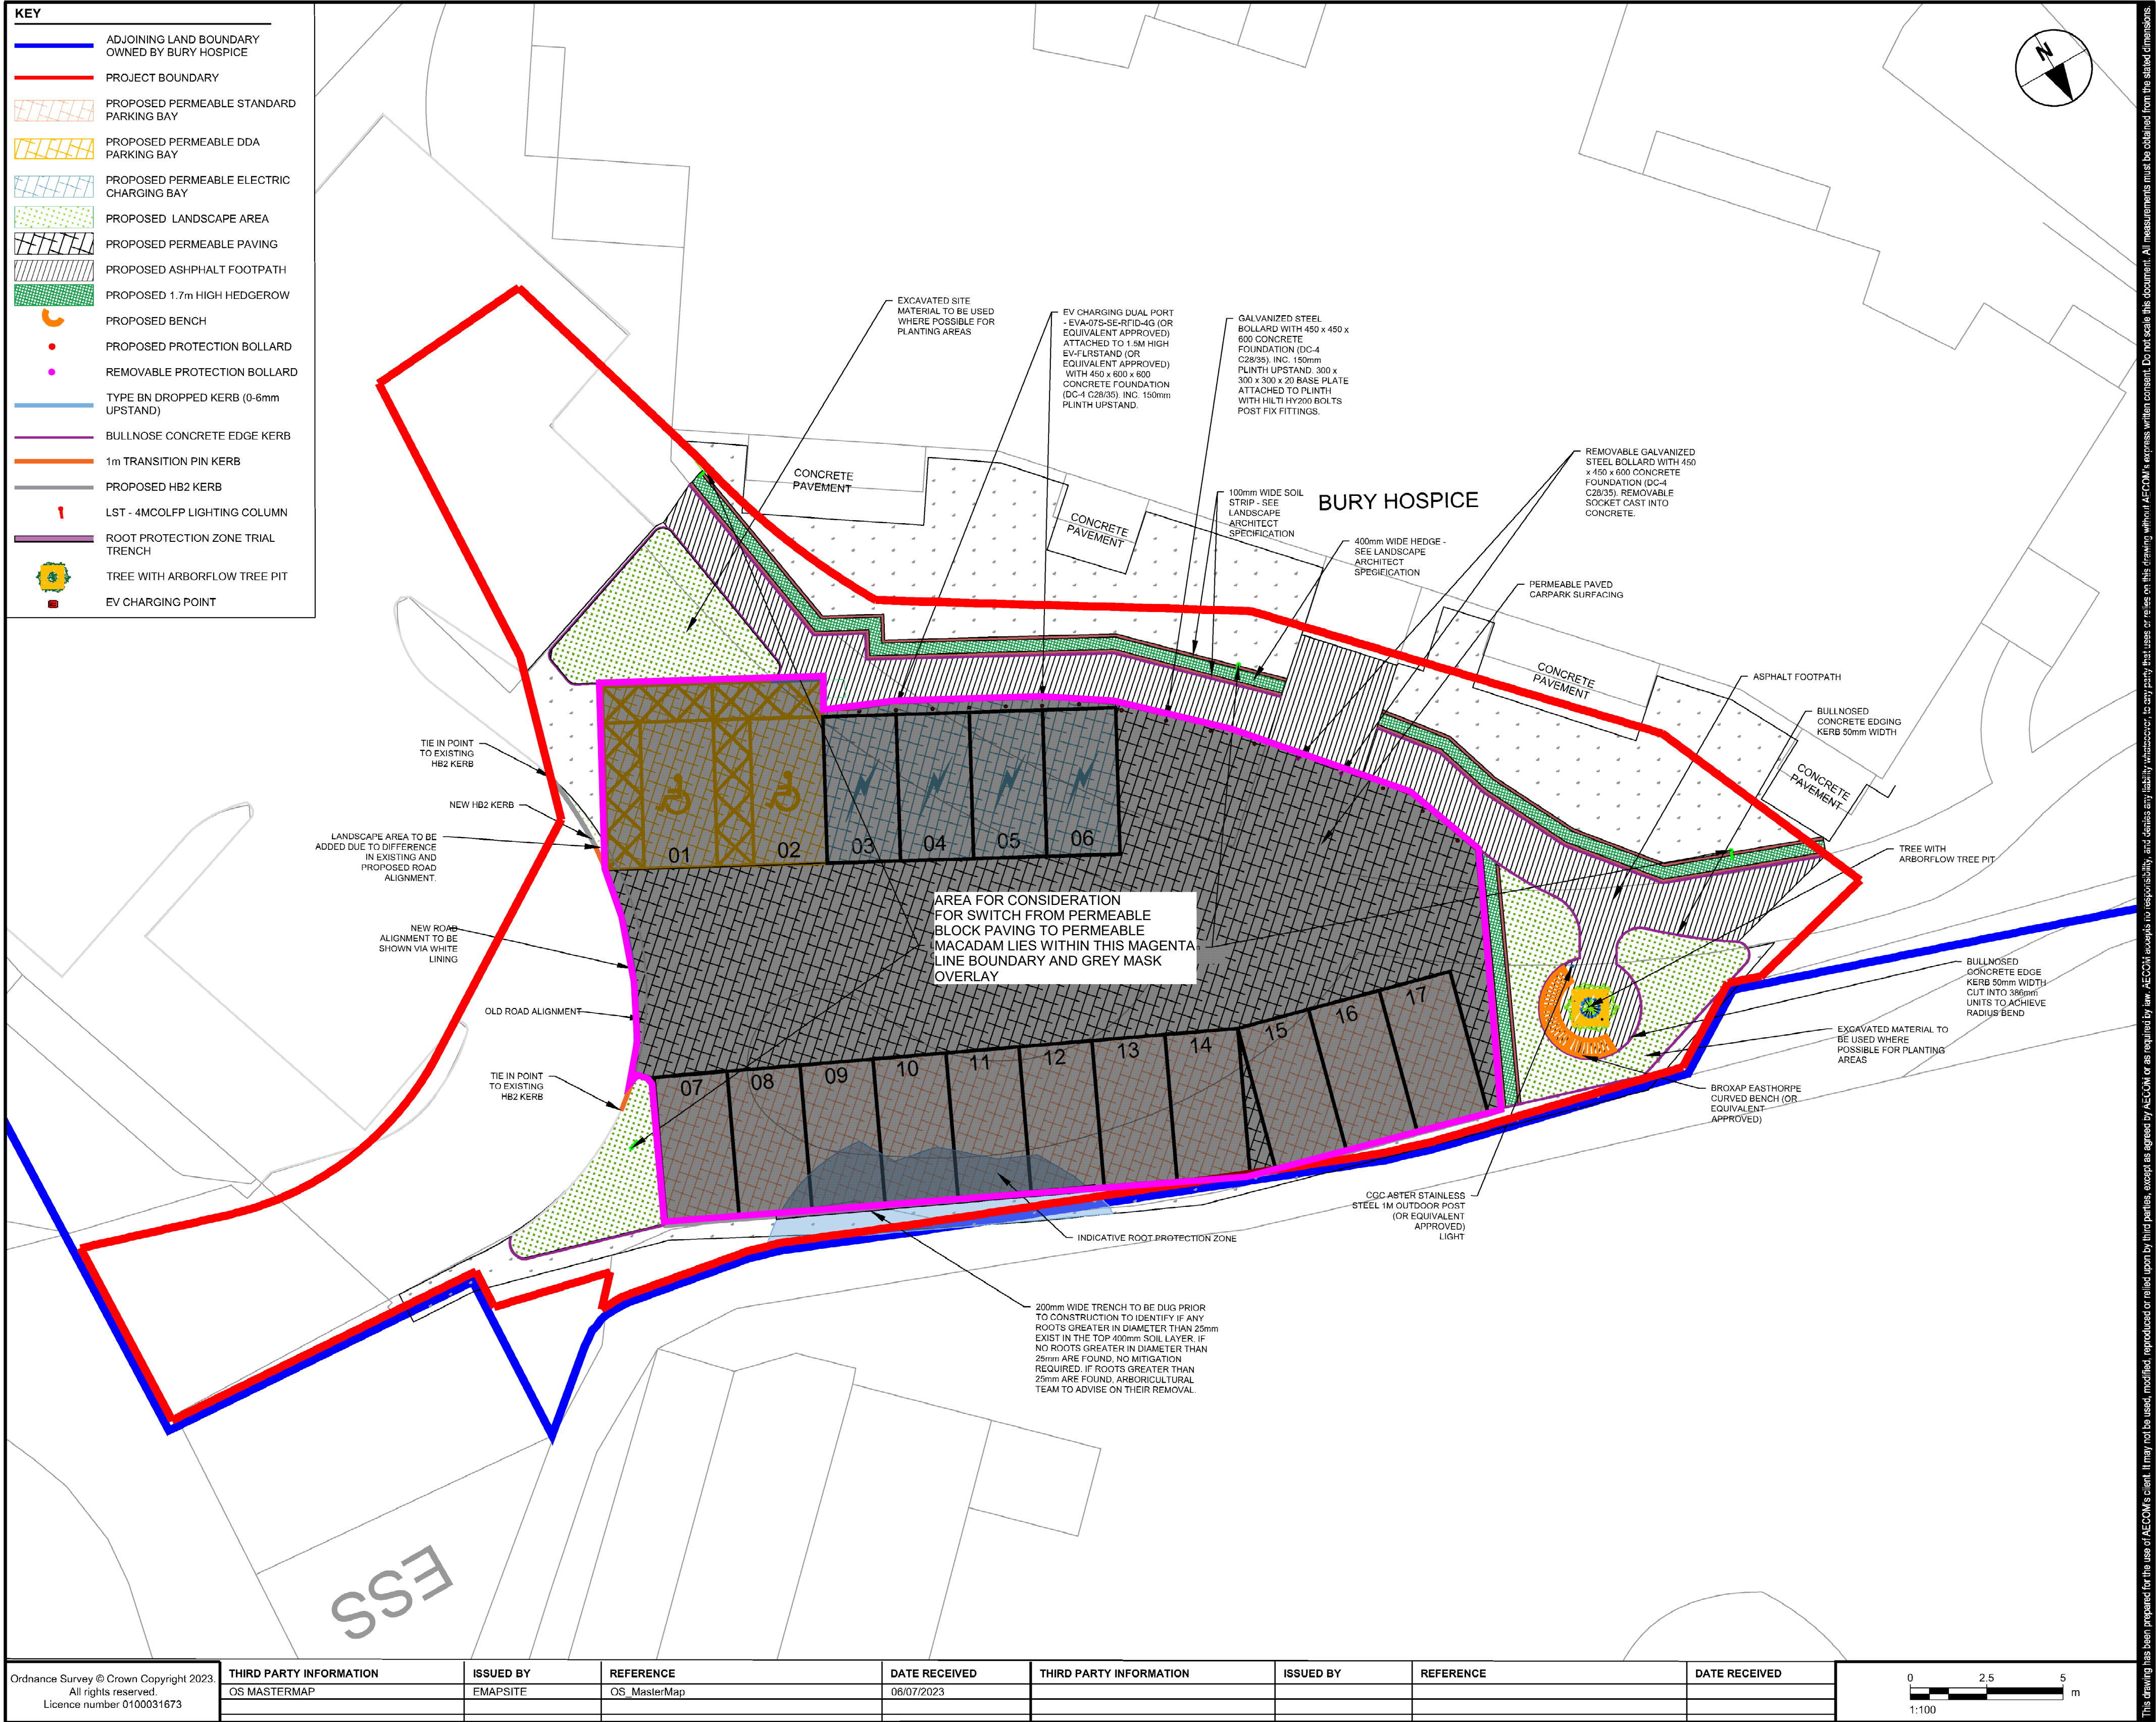

Sel Environmental Ltd
Real Innovation

SEL Environmental Ltd
Canal House
Bonsall Street
Blackburn
BB2 4DD

Tel:01254 589987
www.sel.co.uk

Project: Bury Hospice
Drawing Title: Car Park Surfacing Change
Client: Bury Hospice
Status: For Planning

-	06/05/2025	First Issue	MG	LBW
Rev	Date	Description	By	Chk
Scale		1:125	Paper Size	A1
Drawing Number		2250021-SEL-BHCP-EX-DR-Y-001		