
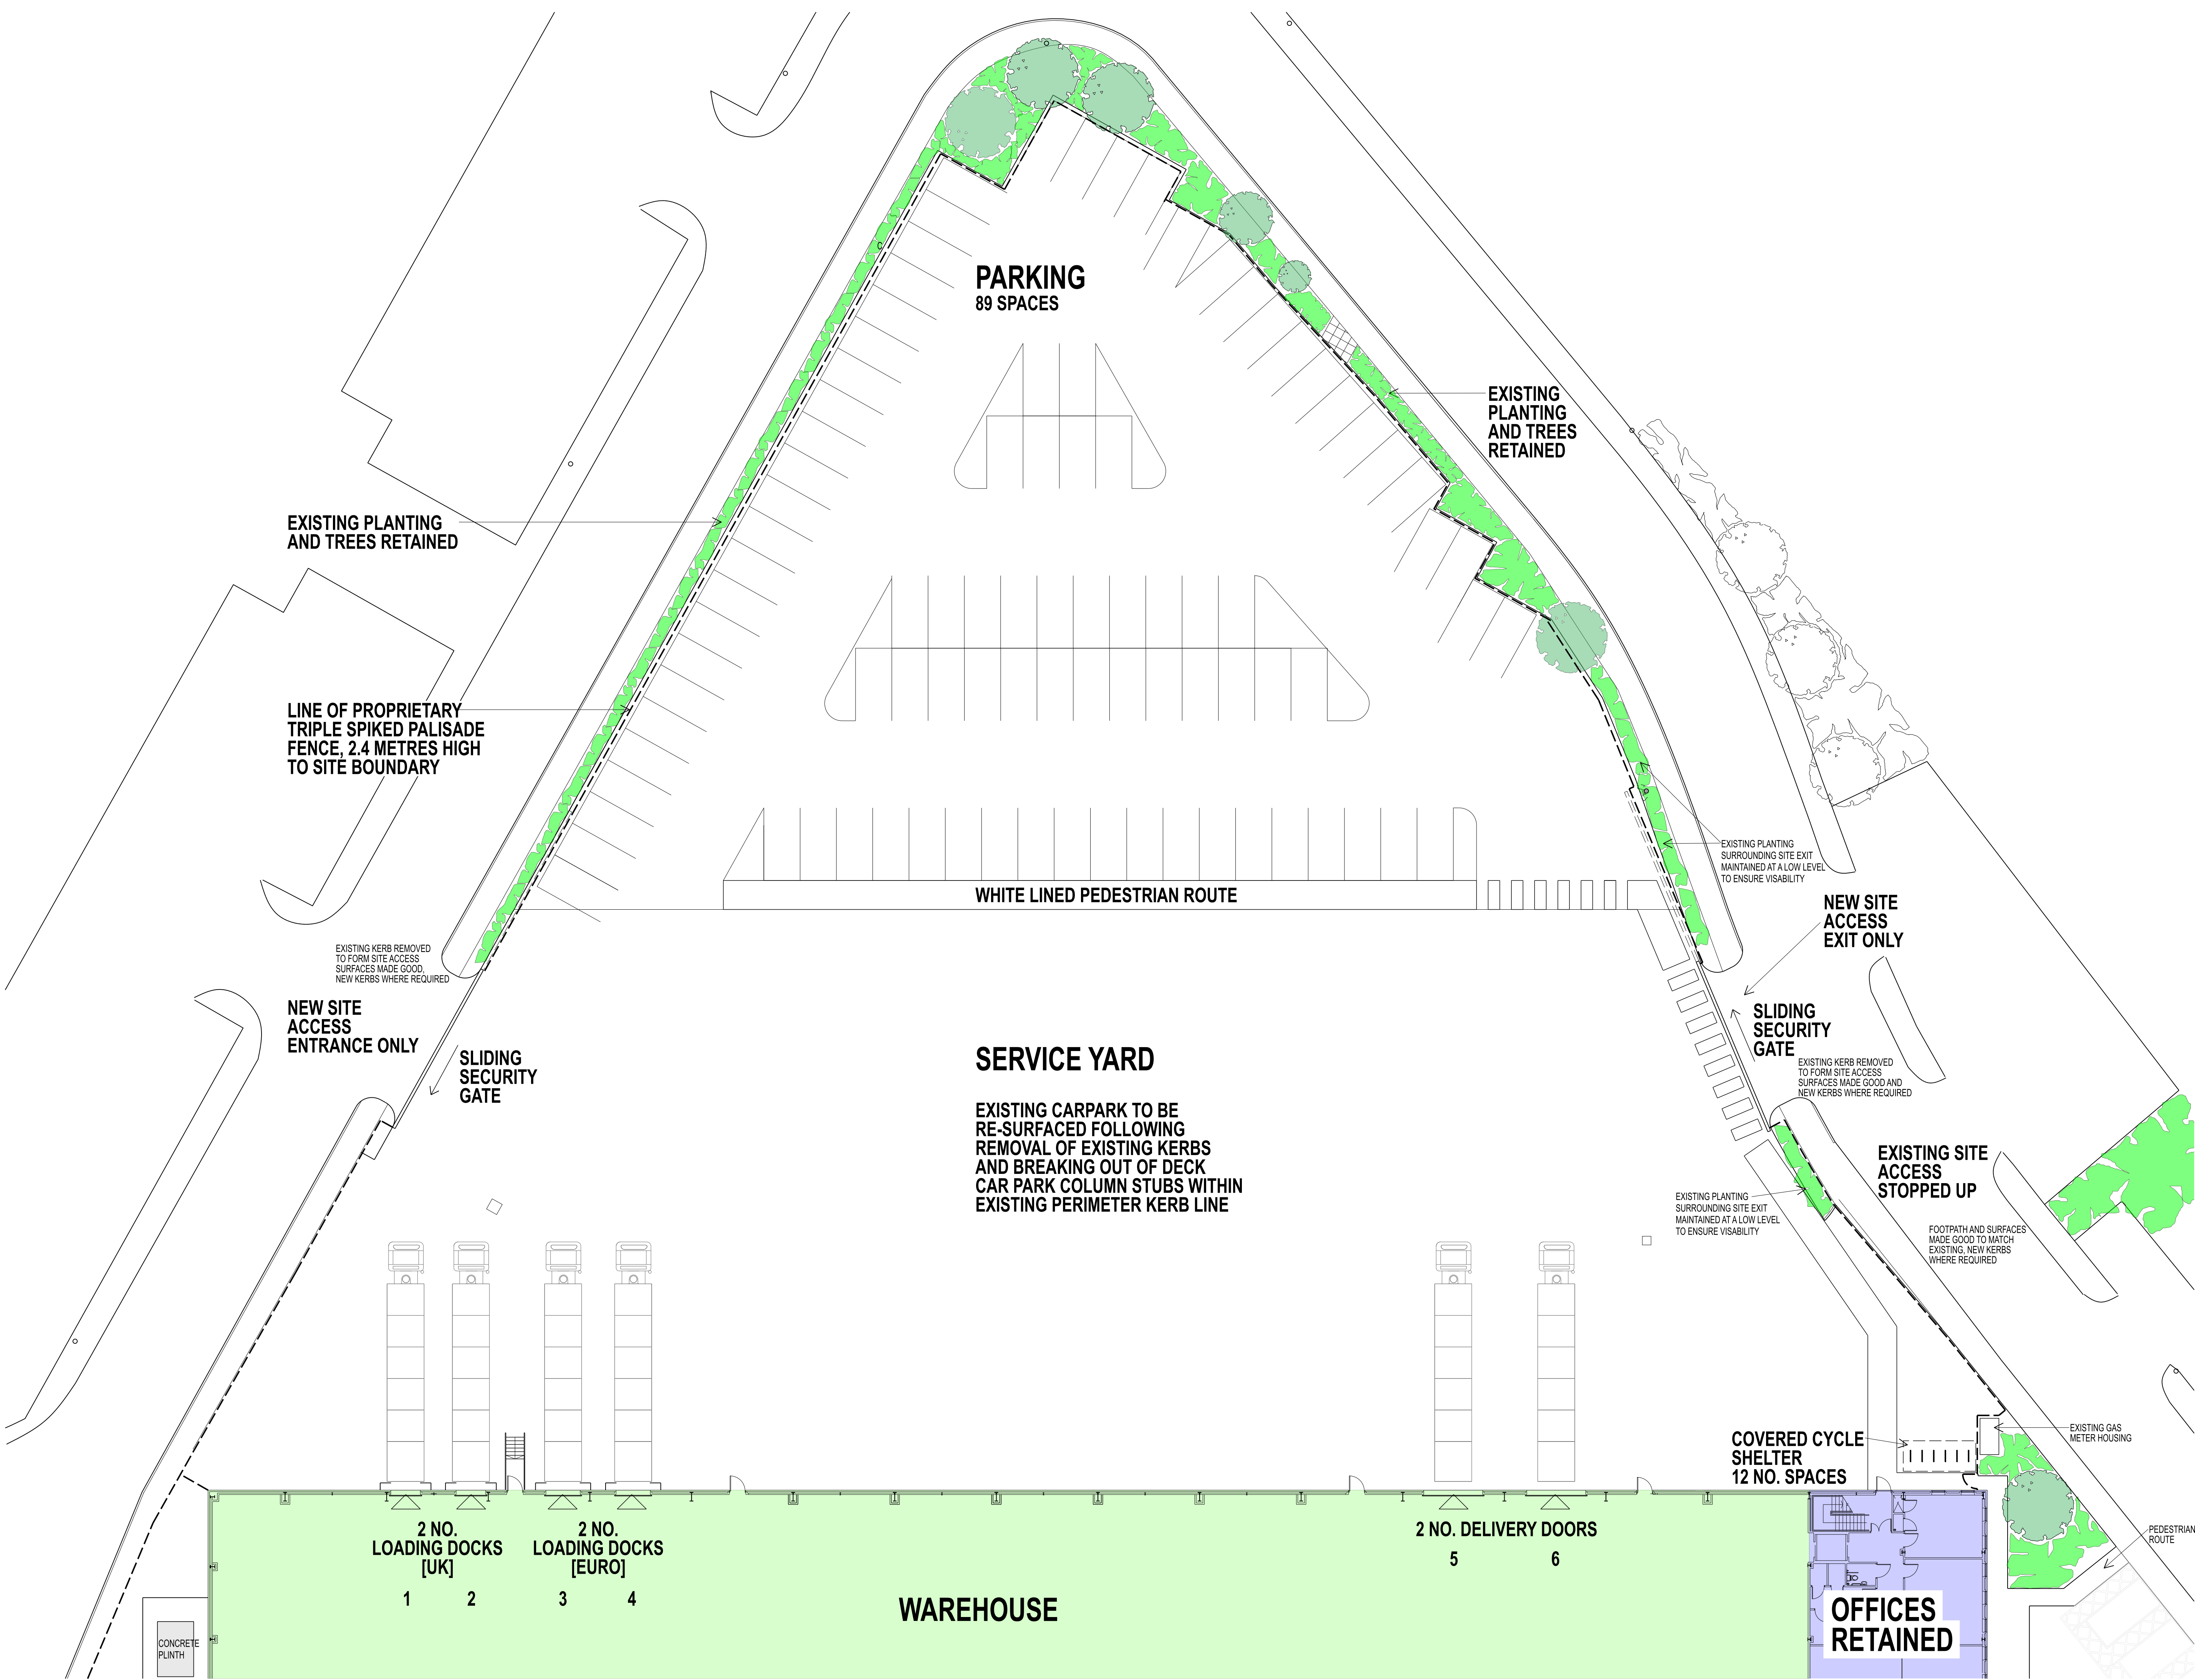


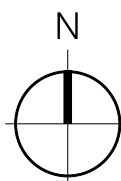

REV.	DATE	NOTES	INIT.
------	------	-------	-------

CLIENT / PROJECT
DUMERS LANE LTD.
C/O DWYER ASSET MANAGEMENT LTD.
FORMER CALL CENTRE, DUMERS LANE, BURY
DRAWING TITLE
PROPOSED SERVICE YARD
AND PARKING LAYOUT

STATUS
FOR INFORMATION

DATE	15.07.22	DRAWN	NE	SCALE @ A1	1:200
------	----------	-------	----	------------	-------

PROJECT NUMBER	UNIT	FR/CLK	CL / SR	TYPE & NUMBER	REVISION LETTER
----------------	------	--------	---------	---------------	-----------------

DRAWING NO.	11392	PL	L02	-
-------------	-------	----	-----	---

Site Location Plans
GA Plans
Sections
Details
Elevations
P
D
C
The Ratcliffe Groves Partnership
MANCHESTER
100 MANCHESTER ROAD
BURY LANCASHIRE, BL9 6TD
T: 0161 797 6000 E: manchester@rgp.co.uk
www.rgp.co.uk

LONDON
19 REDFORD ROW
LONDON WC1R 4BS
T: 020 7600 6666 E: london@rgp.co.uk

