



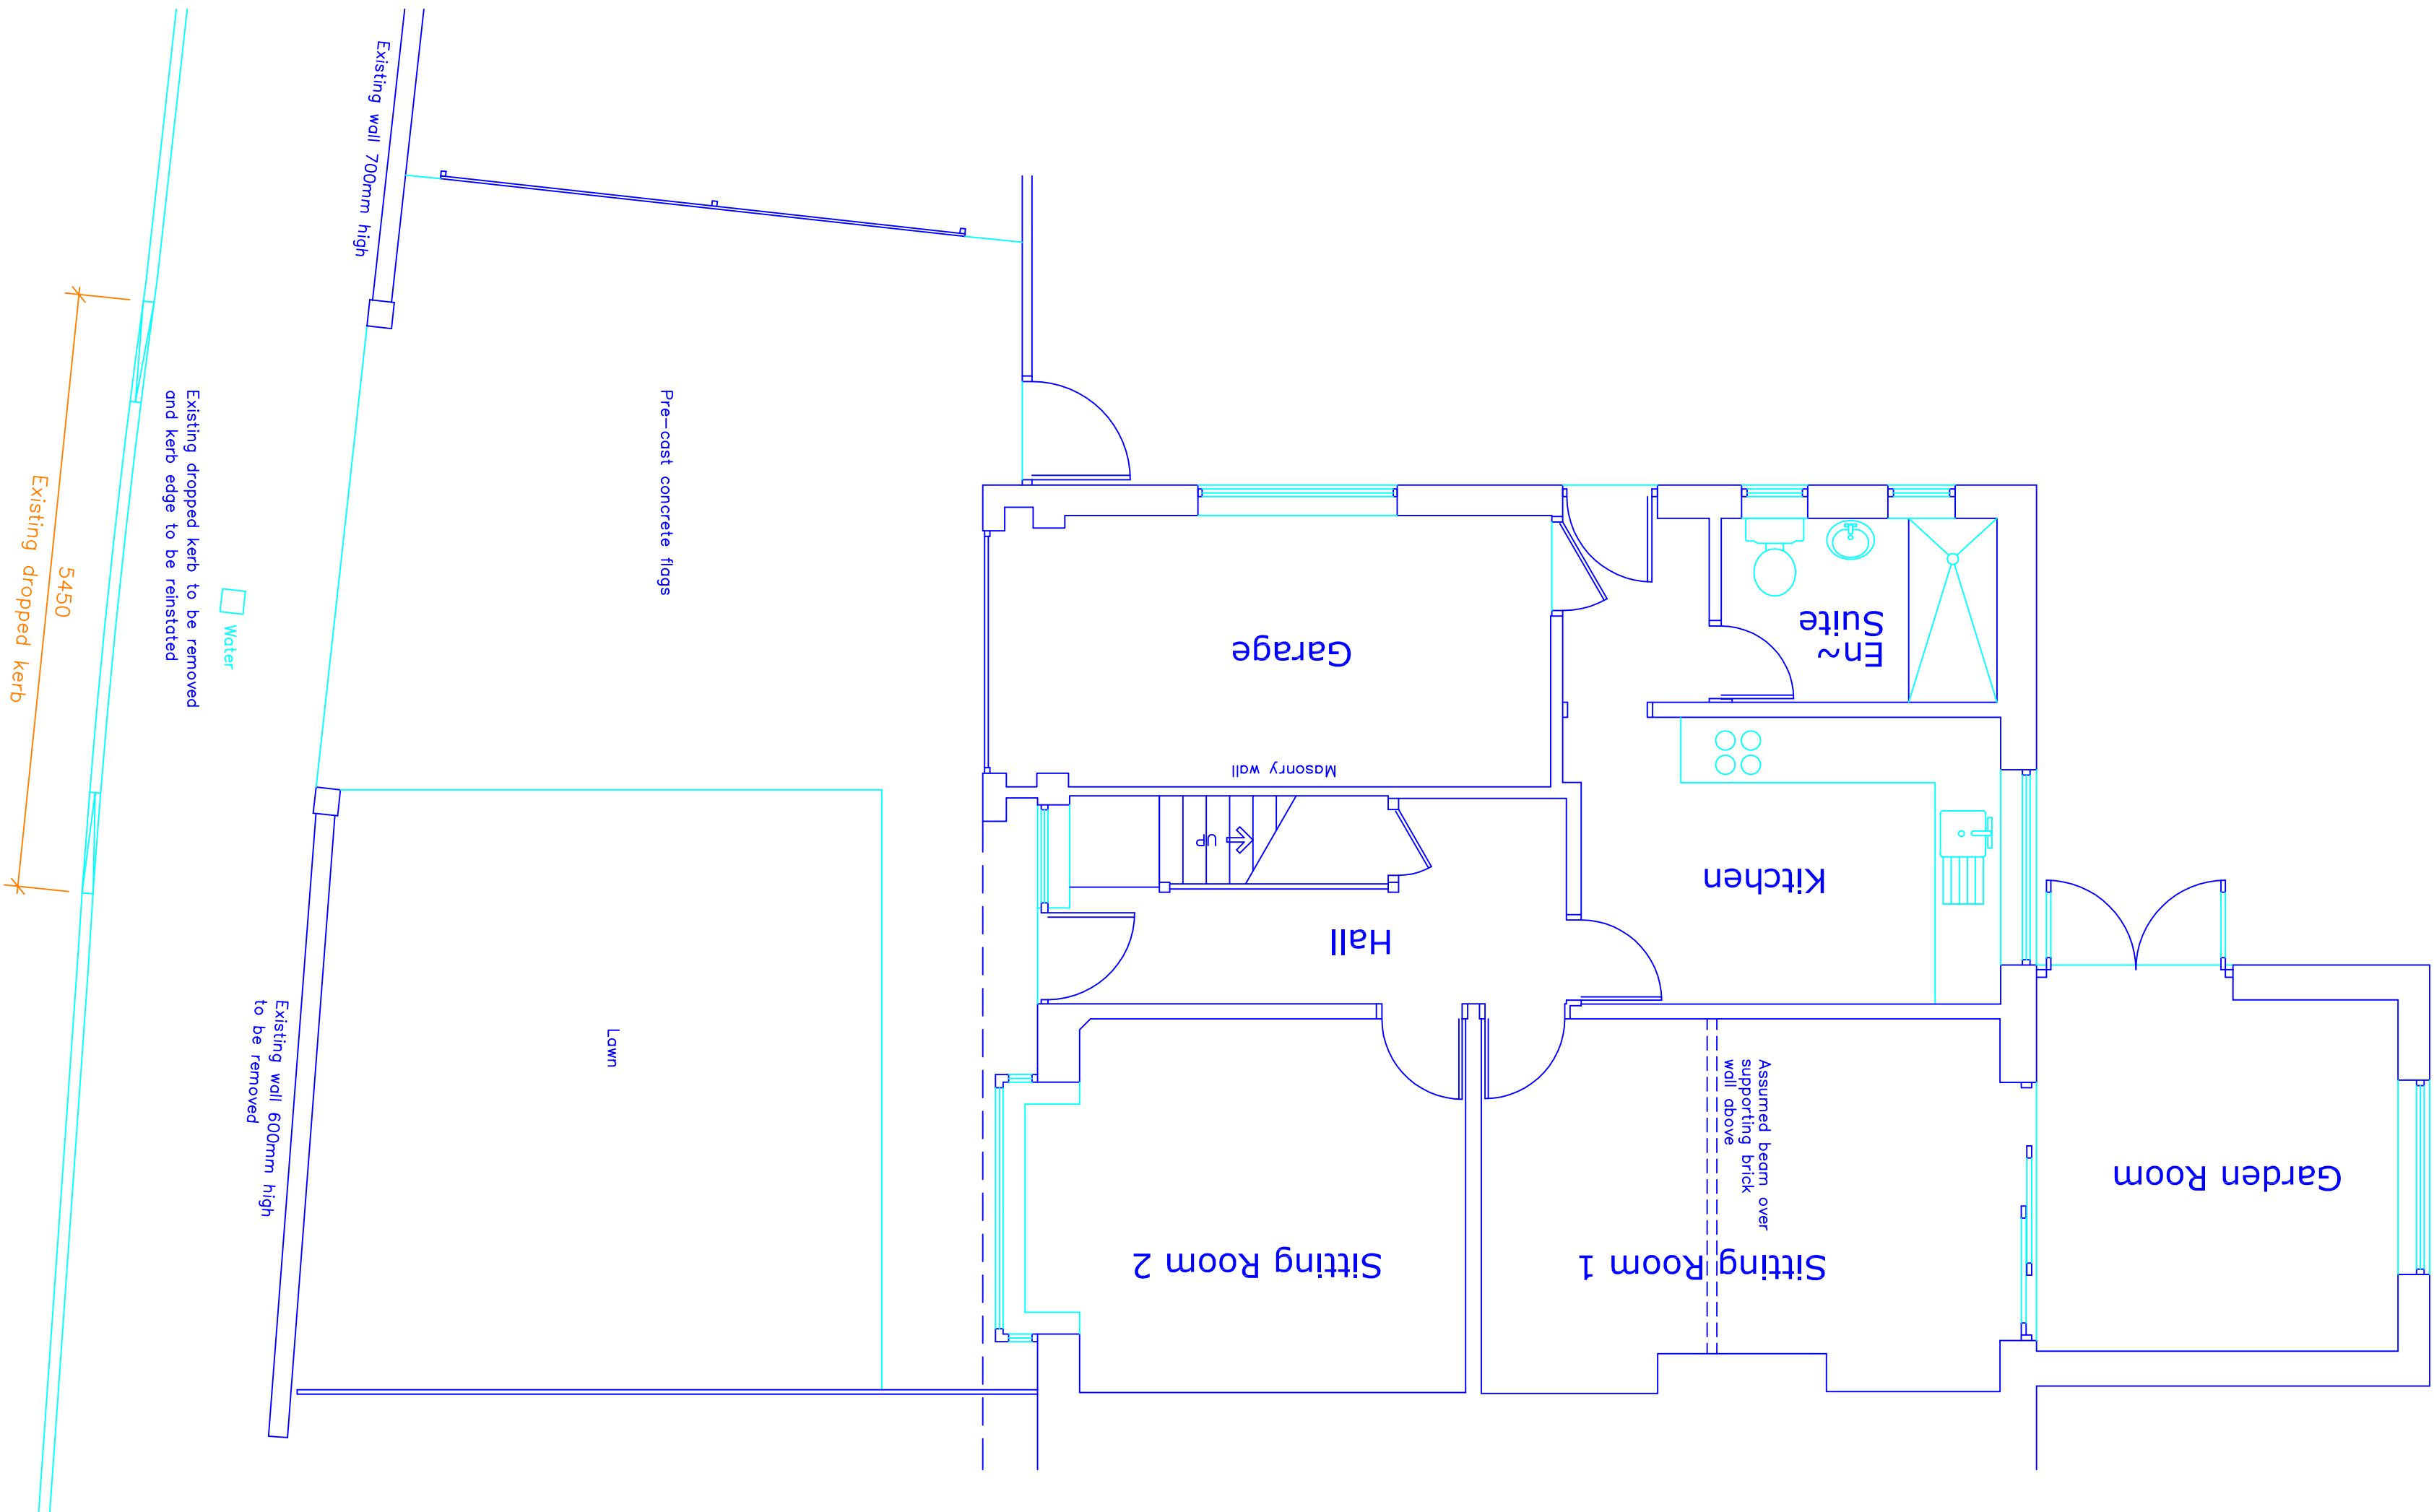

Existing Hard~standing

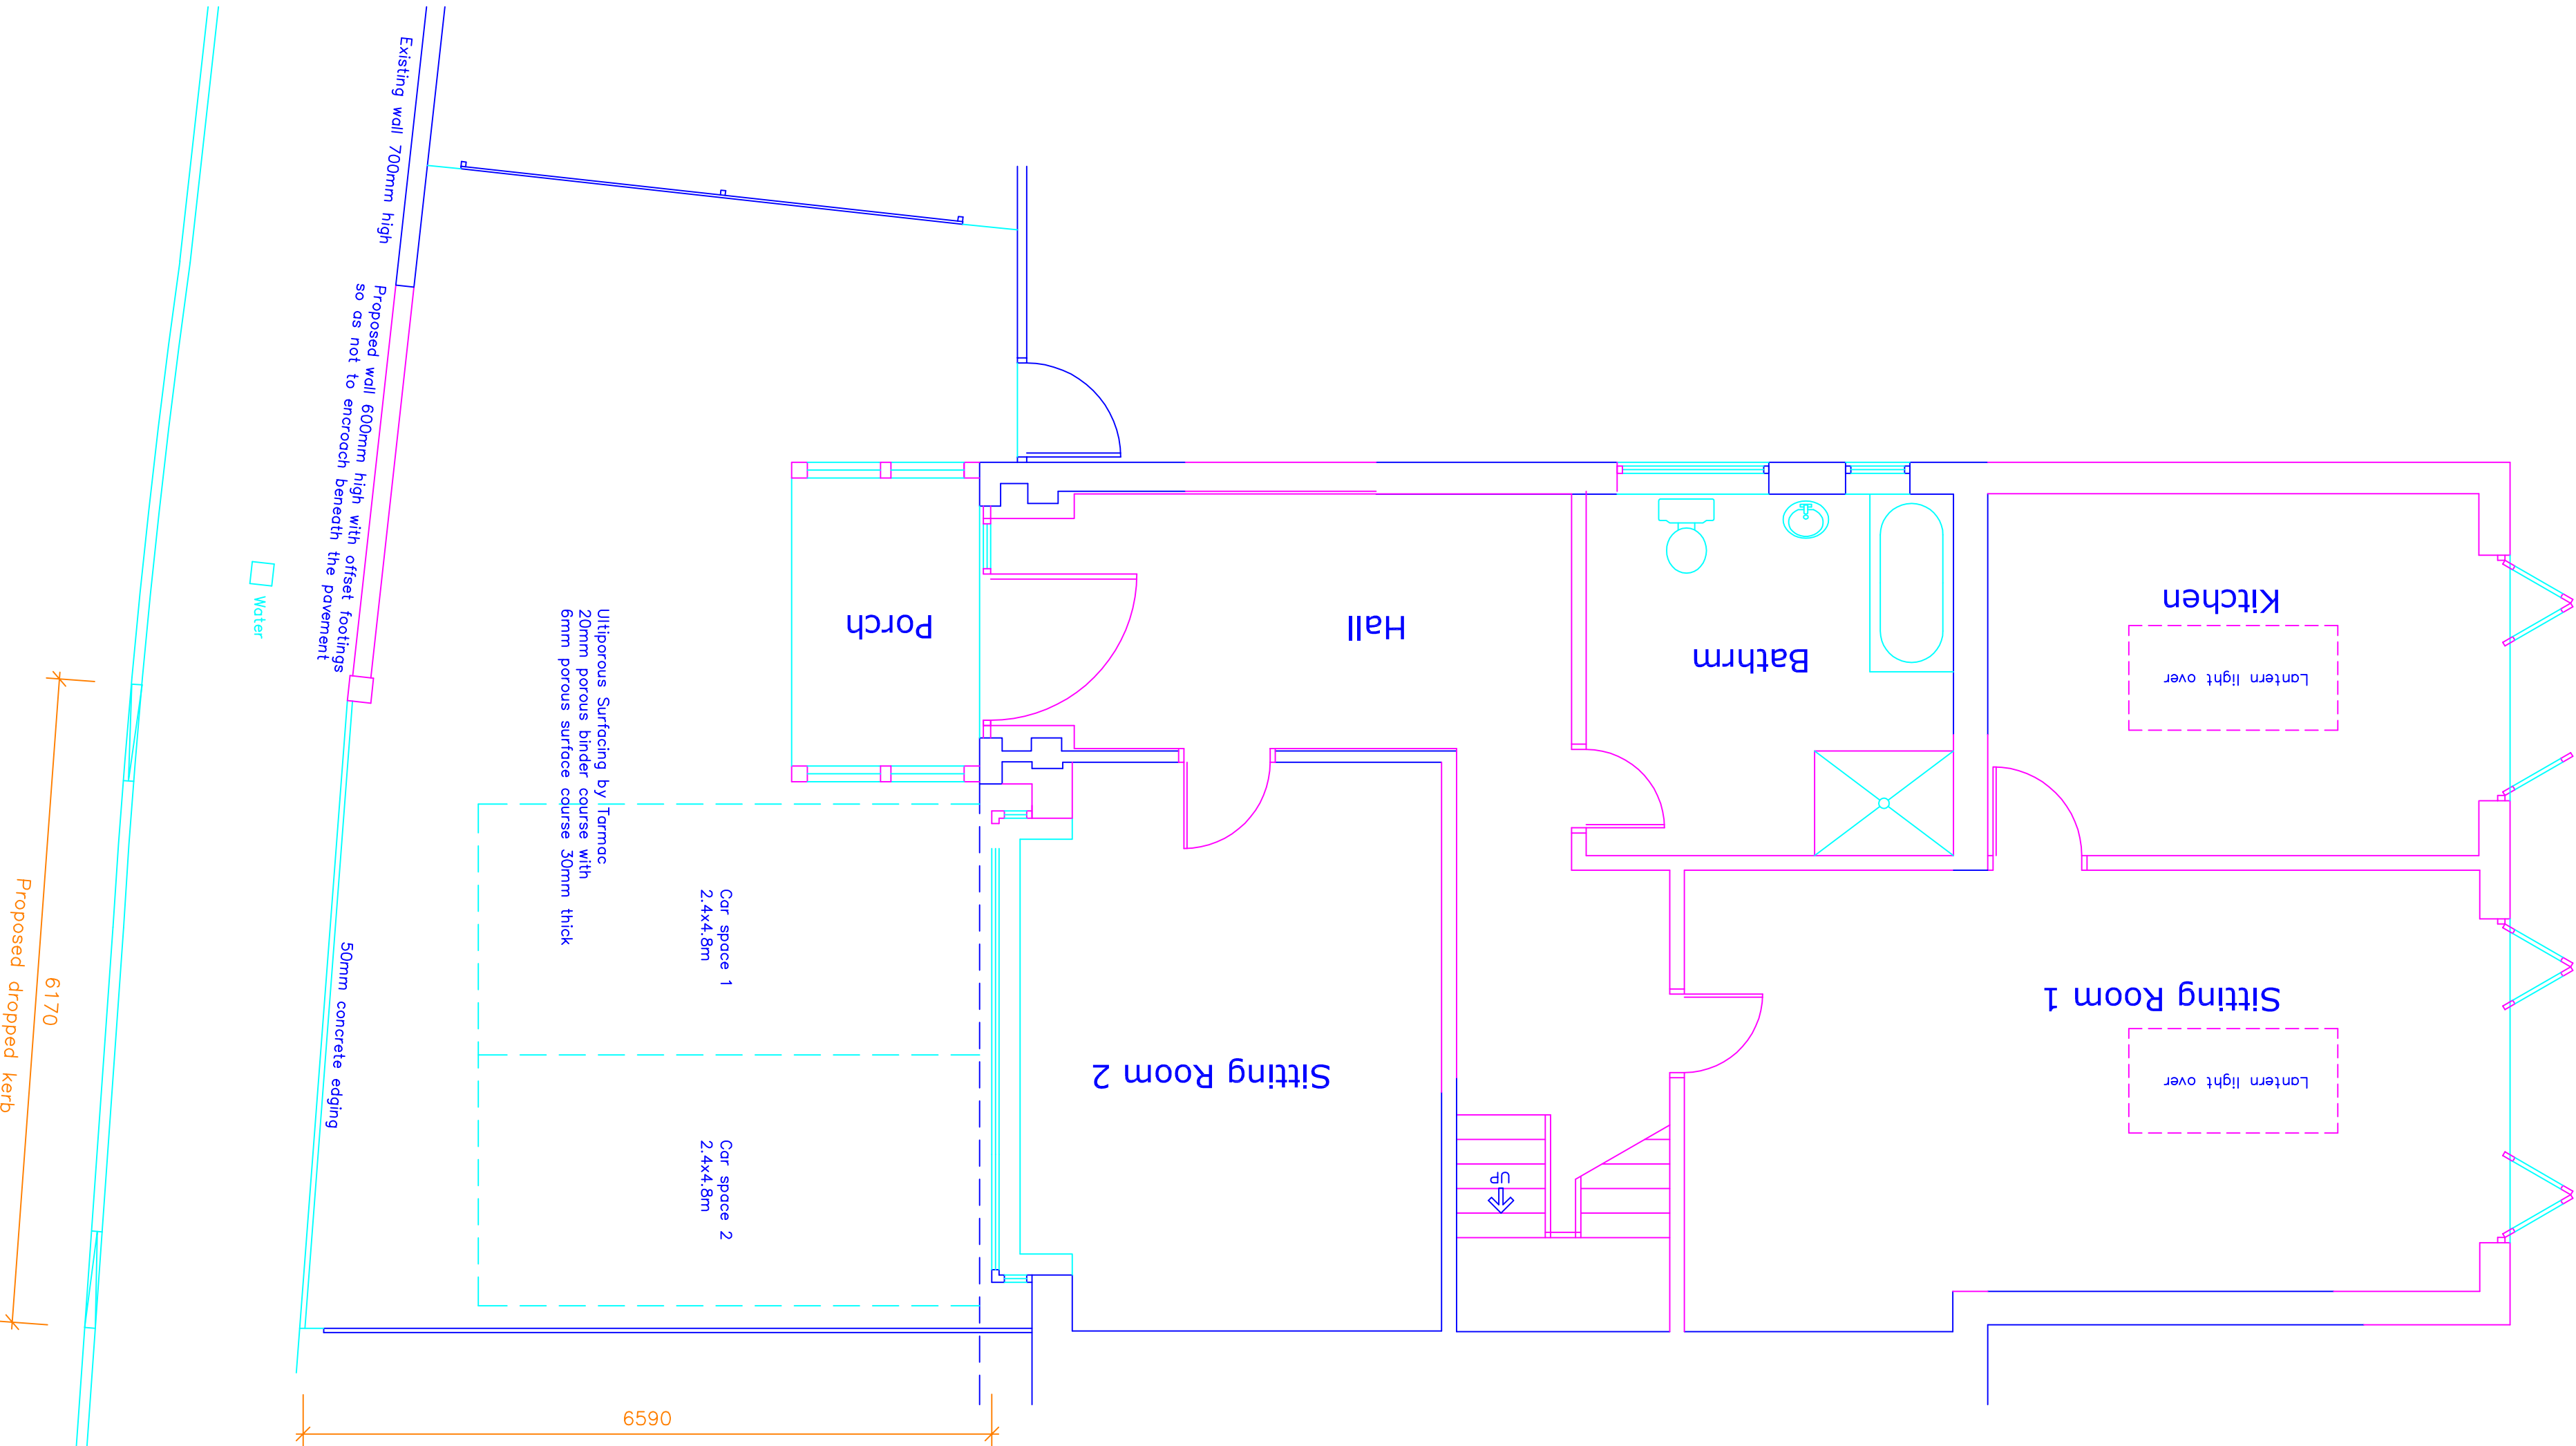

Proposed Hard~standing

This drawing and design concept is the property of PPY design. It should not be reproduced without written permission

34 Newington Drive Bury BL8 2NE	scale 1:50 at A1 June 2023
SS1-05	Existing and Proposed Hard~standing
P P Y design Ltd	

2 Helmsford Road, Hildon Village
Karnsbottom, Lancashire BL8 4PA
Gary Dearden (BAK home) Dp/Arch RBA
gdn@ppy-design.co.uk www.ppy-design.co.uk
T. 01706 622751 M. 07112 669482