



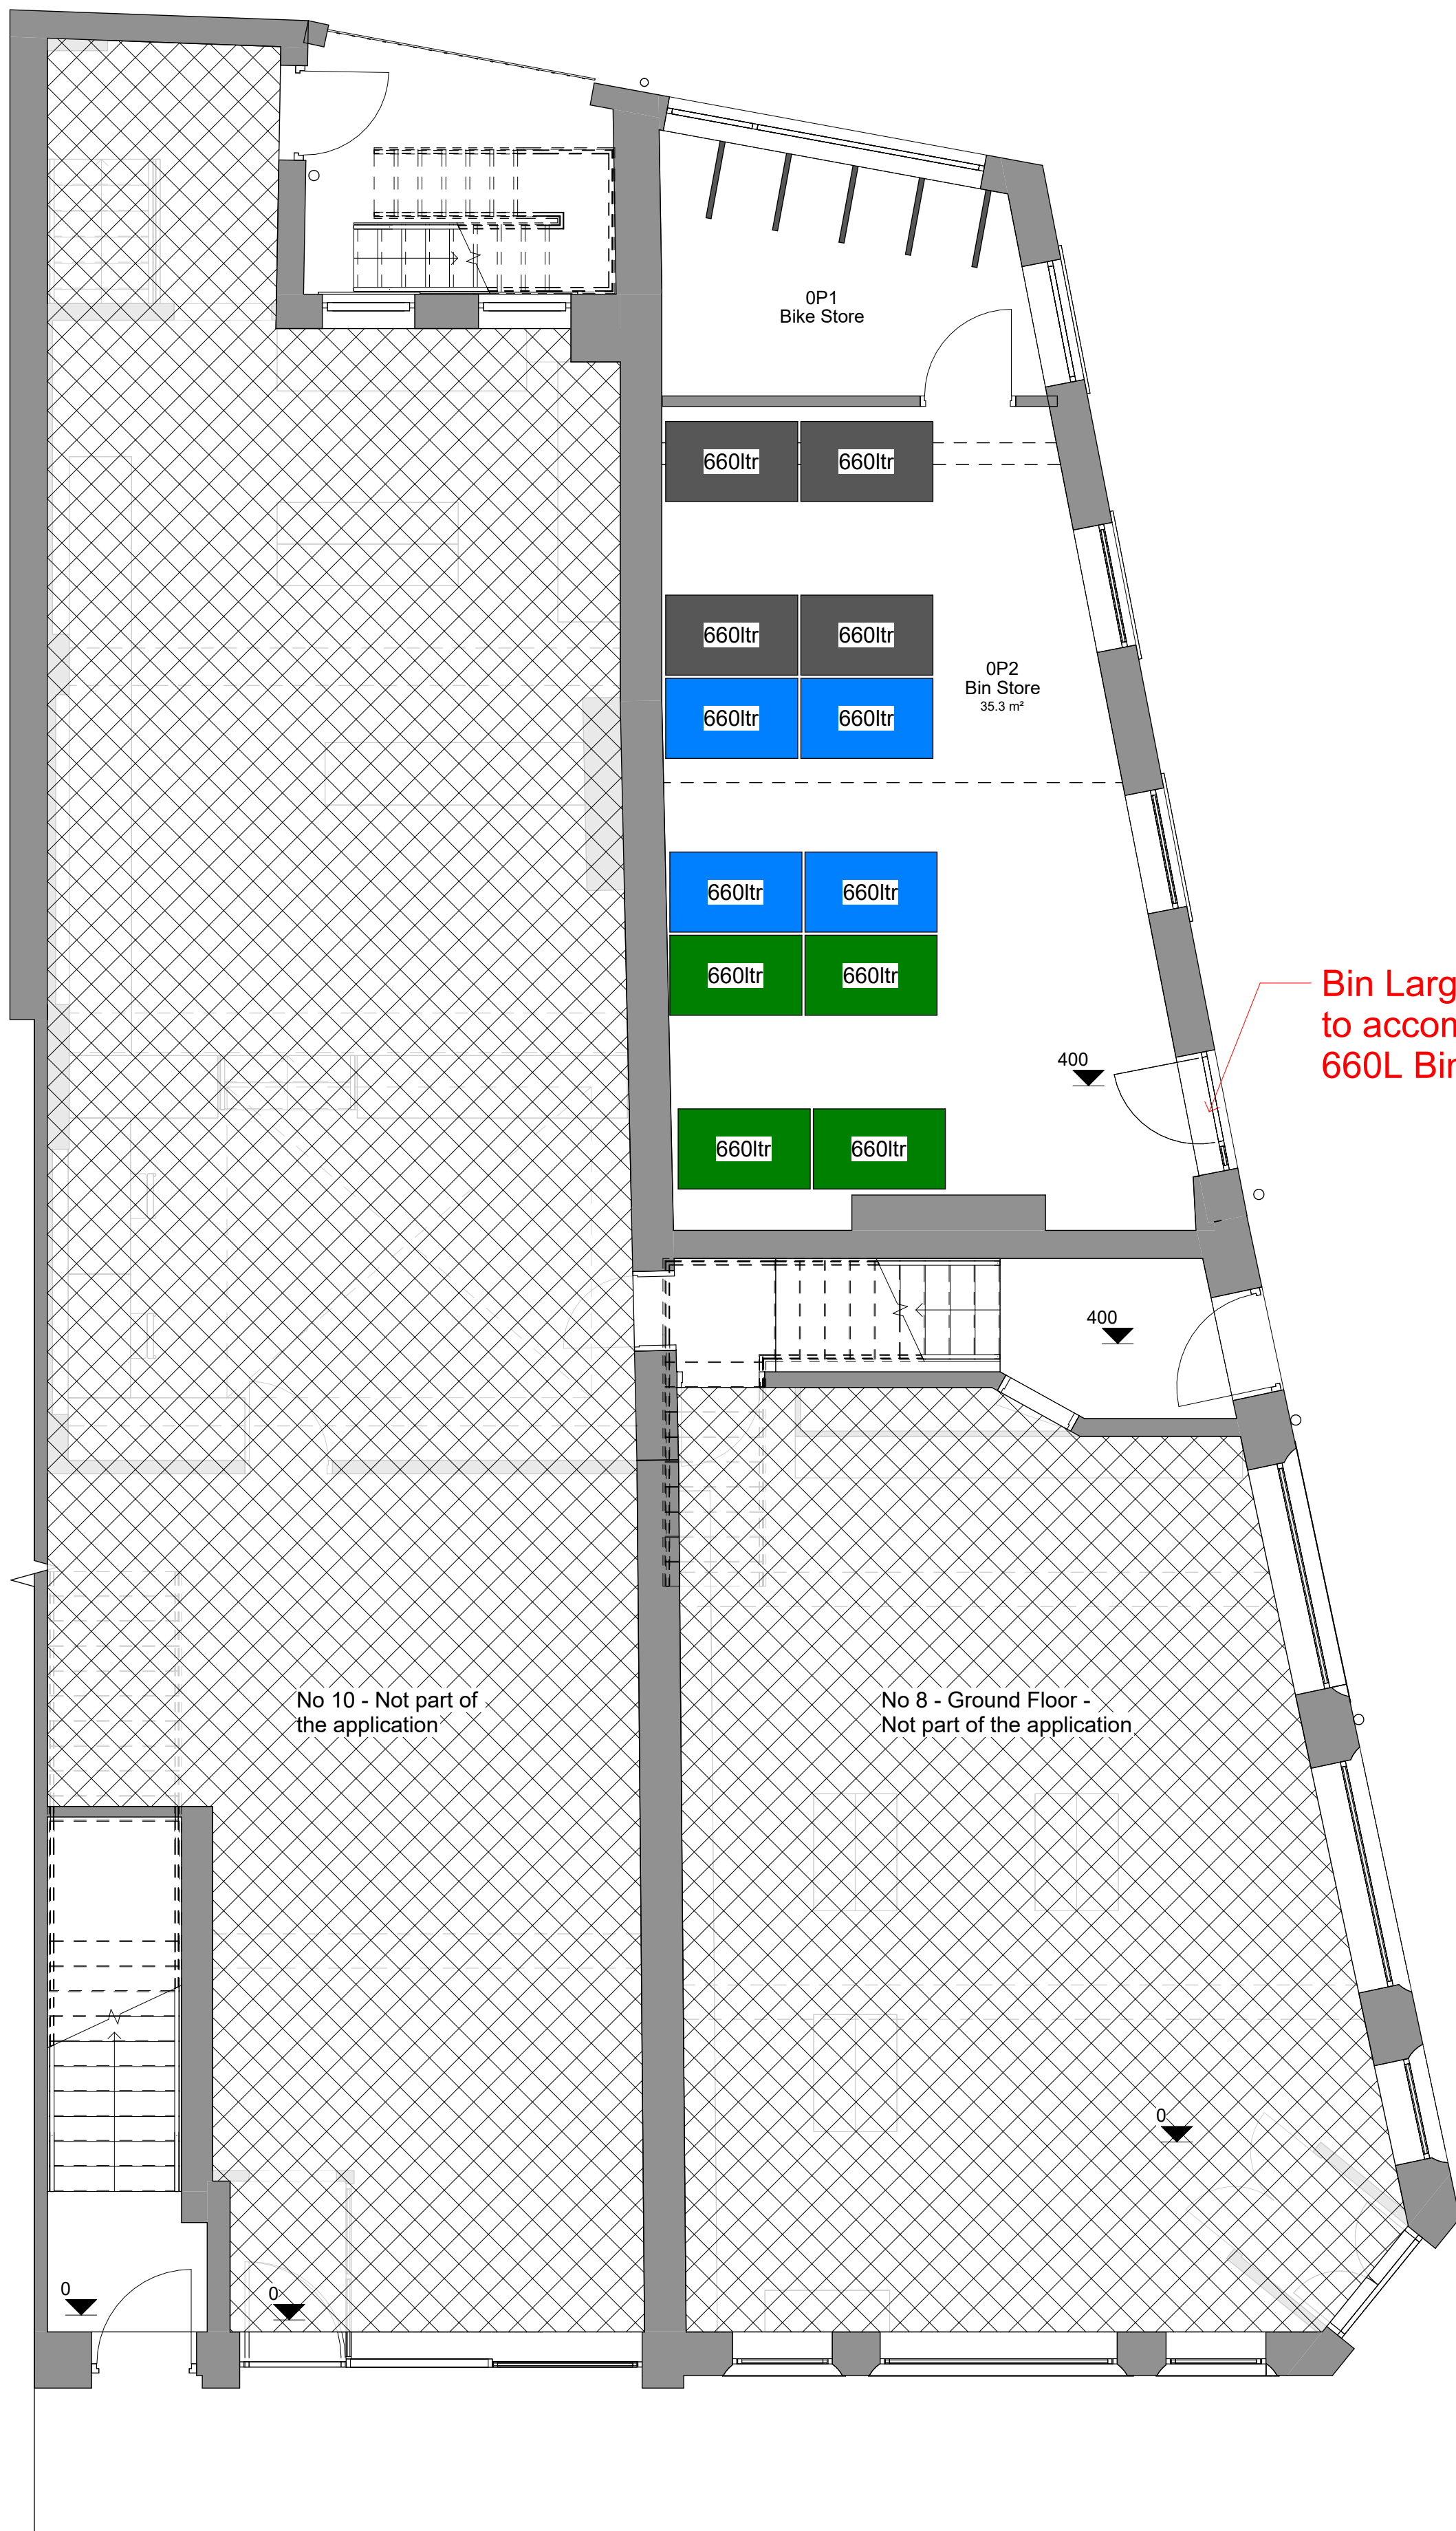

1 Level 0 - Proposed  
1 : 50

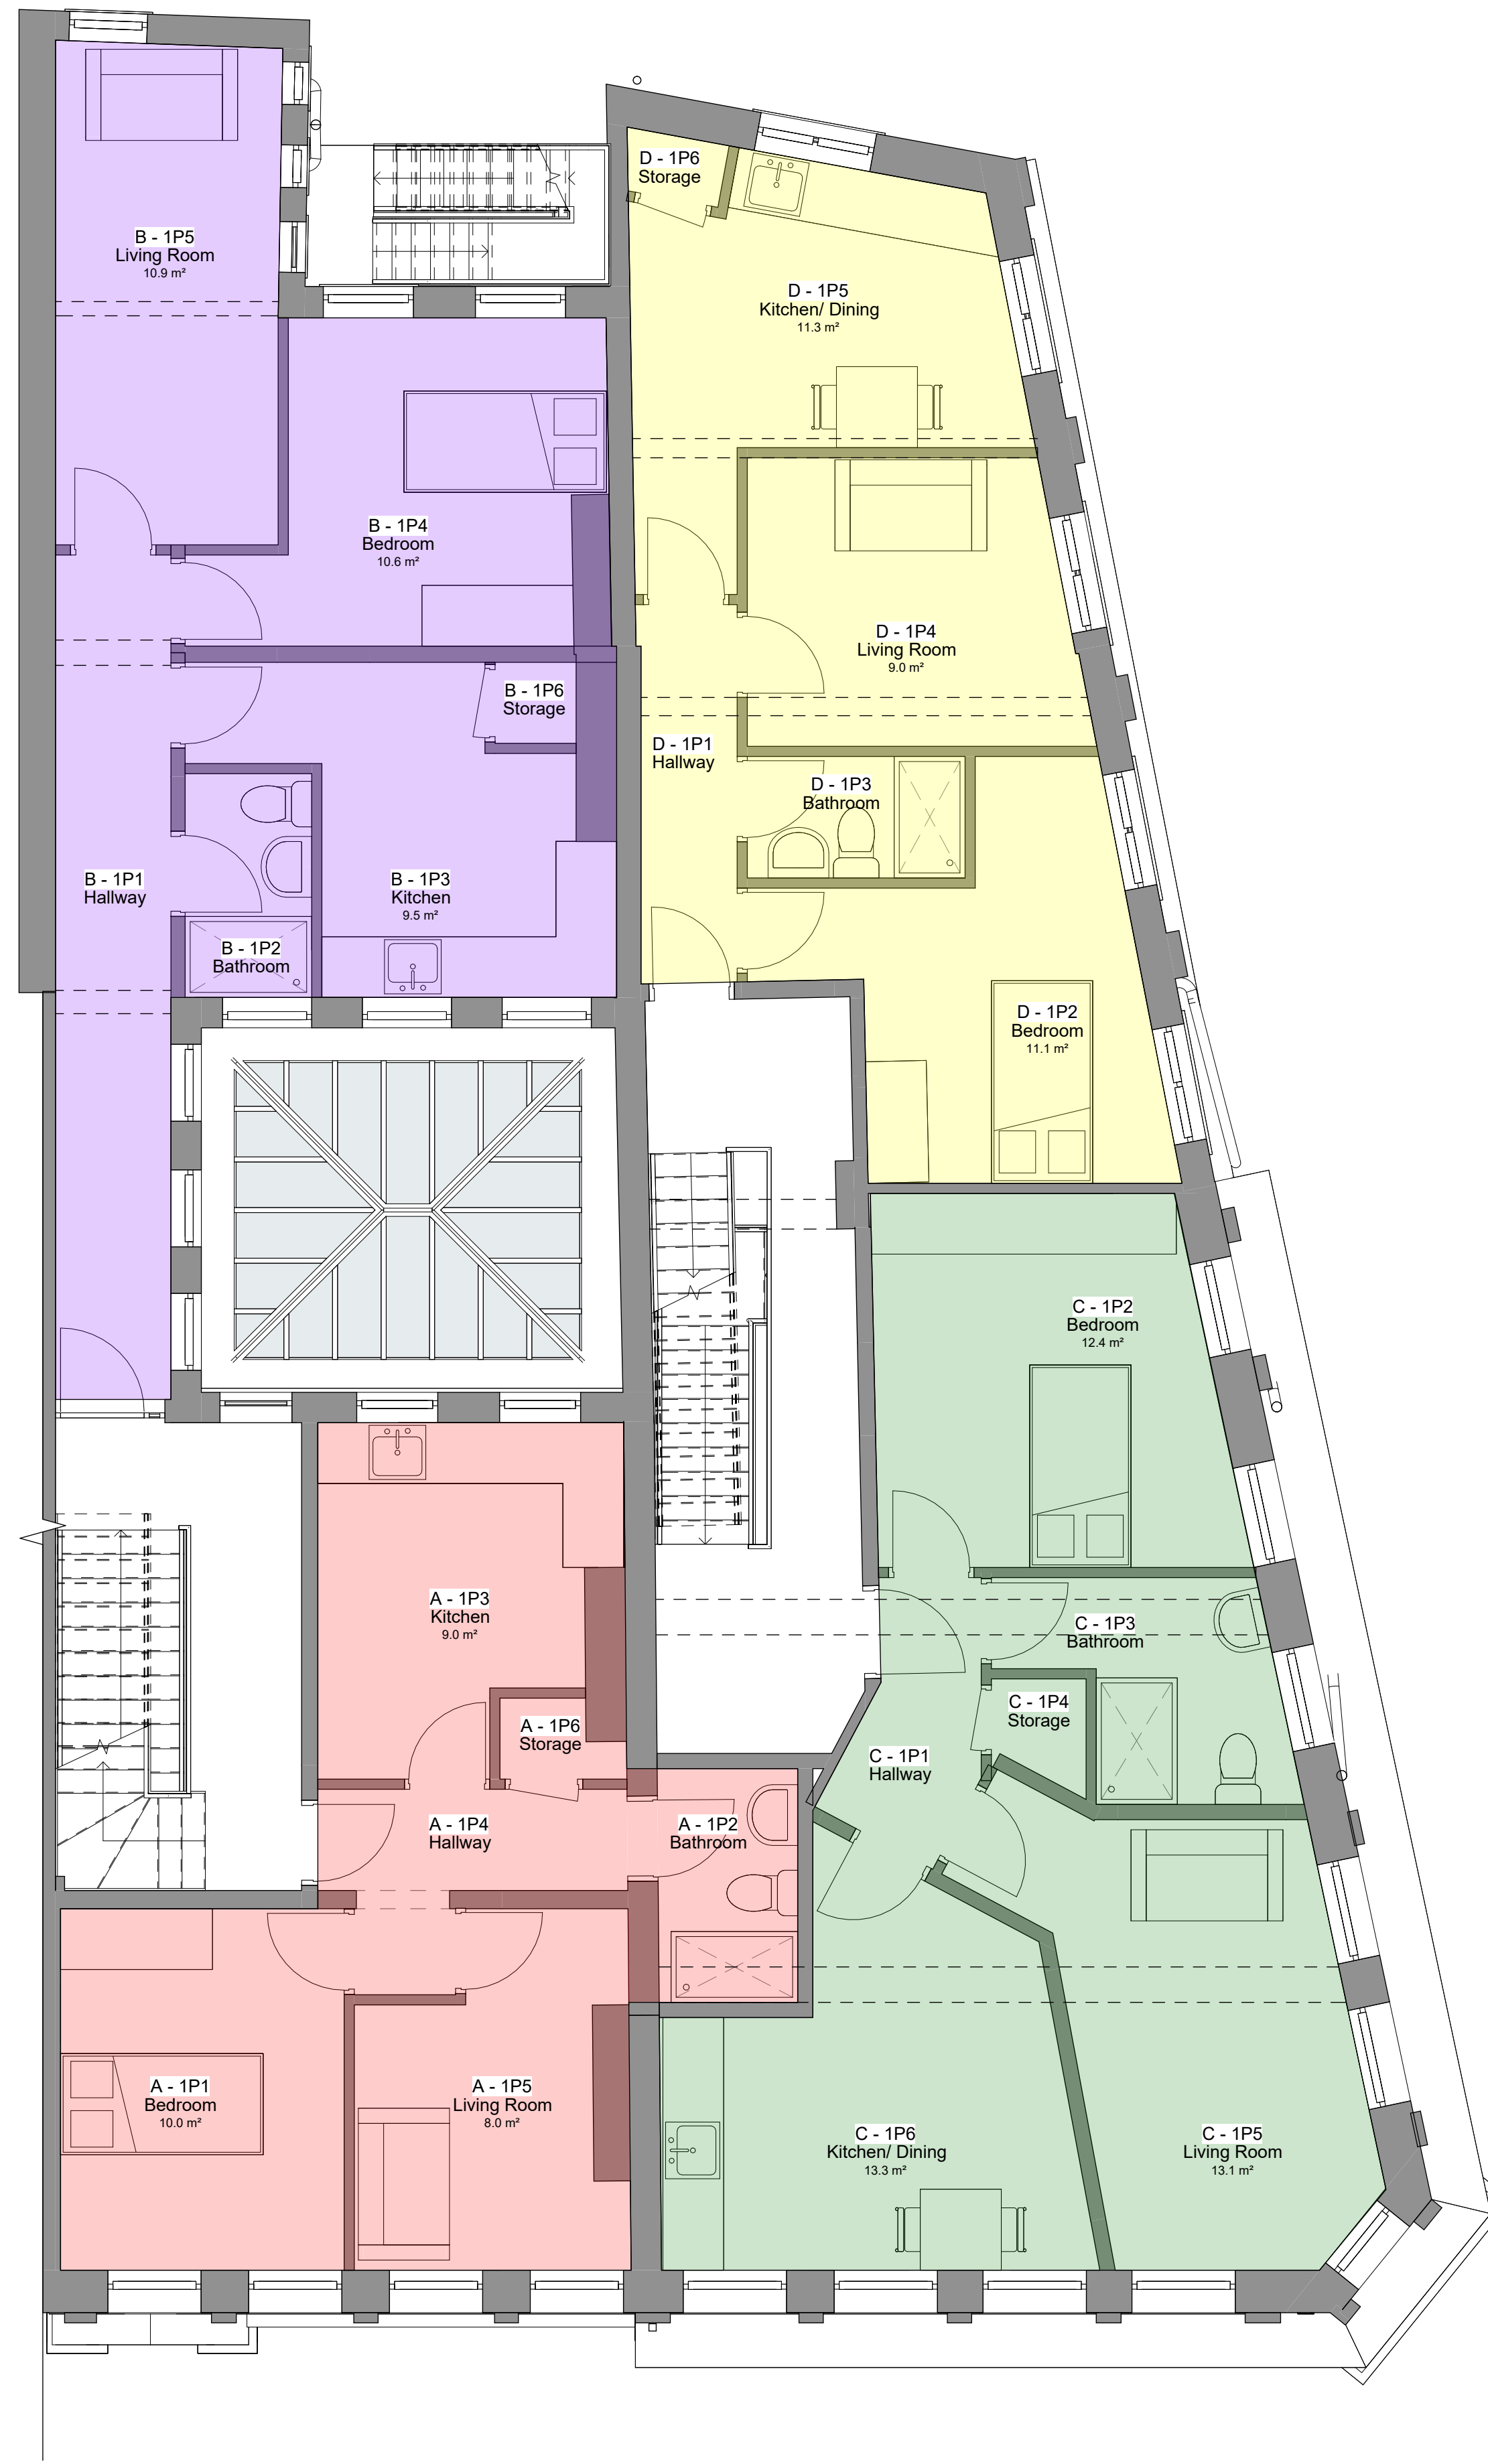

2 Level 1 - Proposed  
1 : 50

Key

- Apartment A - 38.5m<sup>2</sup> - 1B/1P
- Apartment B - 47.4m<sup>2</sup> - 1B/1P
- Apartment C - 49.9m<sup>2</sup> - 1B/1P
- Apartment D - 39.9m<sup>2</sup> - 1B/1P
- Apartment E - 40.1m<sup>2</sup> - 1B/1P
- Apartment F - 48.1m<sup>2</sup> - 1B/1P
- Apartment G - 50.6m<sup>2</sup> - 1B/1P
- Apartment H - 45.9m<sup>2</sup> - 1B/1P

Grand Total - 8 Apartments

NOTE  
- All apartments comply with the Nationally Described Space Standards.

Bin Store

- 4 x 660Ltr - Grey Bin (Waste)
- 4 x 660Ltr - Blue Bin (Plastic)
- 4 x 660Ltr - Green Bin (Cardboard)

|     |               |            |         |
|-----|---------------|------------|---------|
| 3   | Revised Plans | 17/03/2026 | JB      |
| 2   | Revised Plans | 11/03/2026 | JB      |
| 1   | Revised Plans | 10/03/2026 | JB      |
| No. | Description   | Date       | Initial |

|   |            |                                     |     |
|---|------------|-------------------------------------|-----|
| PROJECT   |            | 8-12 Silver Street                  |     |
| TITLE   |            |                                     |     |
| Proposed Plans   |            |                                     |     |
| STATUS   |            |                                     |     |
| DESIGN   |            |                                     |     |
| DRAWN BY   | DATE       | SCALE (@ A1)                        |     |
| JB   | 25/02/2026 | 1 : 50                              |     |
| PROJECT NUMBER   |            | DRAWING NUMBER                      | REV |
| GSS25142.4   |            | 005                                 | 3   |
| GOLD SKETCH   |            |                                     |     |
| S T U D I O S   |            |                                     |     |
| www.goldsketch.co.uk   |            | info@goldsketch.co.uk 0161 792 9595 |     |
| NOTES:<br>© COPYRIGHT - ALL RIGHTS RESERVED.<br>THIS DRAWING MUST NOT BE REPRODUCED OR WITHOUT PRIOR WRITTEN CONSENT.<br>DRAWING TO BE USED FOR THE STATUS INDICATED ONLY.<br>ALL DIMENSIONS AND TOLERANCES SHALL BE AS SHOWN ON THIS DRAWING. ANY DISCREPANCIES TO BE REPORTED TO THE ARCHITECT IMMEDIATELY UPON DISCOVERY.<br>THIS DRAWING IS THE PROPERTY OF GOLD SKETCH STUDIO S. IT IS TO BE USED FOR THE PROJECT AND NOT FOR ANY OTHER PURPOSE.<br>LEGISLATION RELEVANT CODES OF PRACTICE AND BRITISH STANDARDS. ALL DIMENSIONS ON THIS DRAWING ARE IN MILLIMETRES UNLESS OTHERWISE STATED. |            |                                     |     |

