




1 Level 2 - Proposed
1 : 50

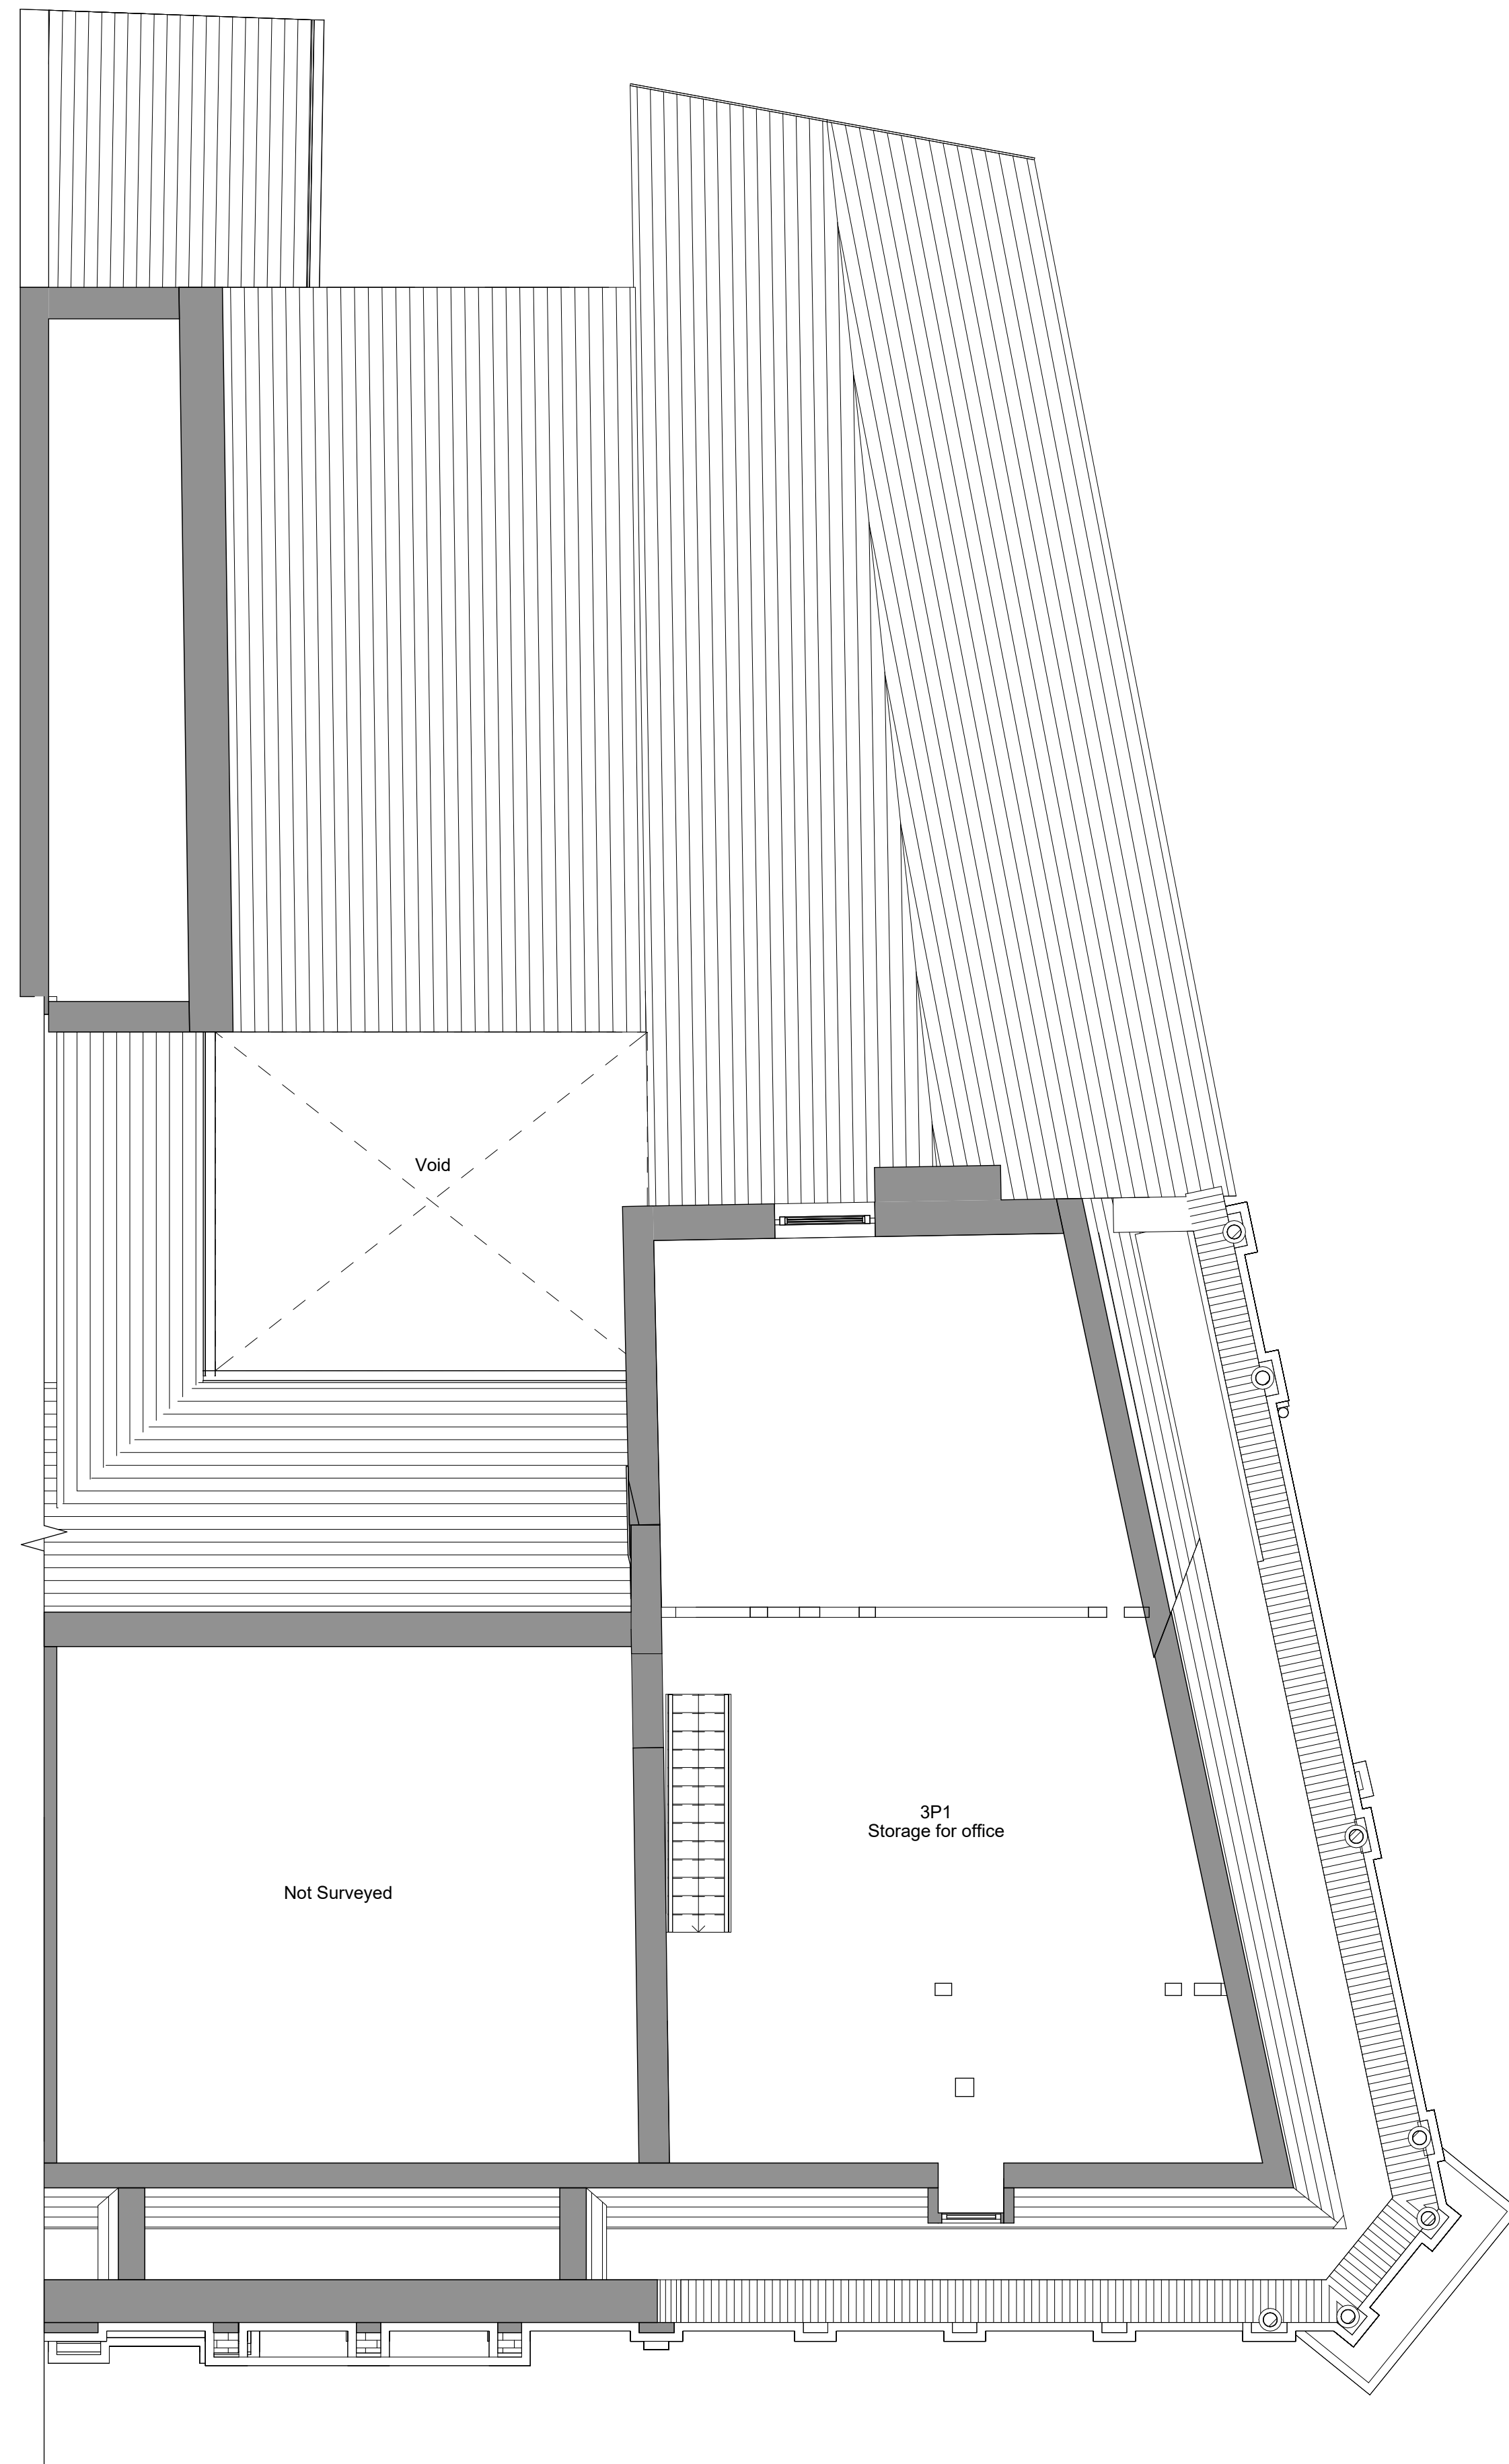

2 LEVEL 3 - Proposed
1 : 50

Key

- Apartment A - 38.5m² - 1B/1P
- Apartment B - 47.4m² - 1B/1P
- Apartment C - 49.9m² - 1B/1P
- Apartment D - 39.9m² - 1B/1P
- Apartment E - 40.1m² - 1B/1P
- Apartment F - 48.1m² - 1B/1P
- Apartment G - 50.6m² - 1B/1P
- Apartment H - 45.9m² - 1B/1P

Grand Total - 8 Apartments

NOTE
- All apartments comply with the Nationally Described Space Standards.

Bin Store

- 4 x 660Ltr - Grey Bin (Waste)
- 4 x 660Ltr - Blue Bin (Plastic)
- 4 x 660Ltr - Green Bin (Cardboard)

3	Revised Plans	17/03/2026	JB
2	Revised Plans	11/03/2026	JB
1	Revised Plans	10/03/2026	JB
No.	Description	Date	Initial

PROJECT			8-12 Silver Street		
TITLE			Proposed Plans		
STATUS			DESIGN		
DRAWN BY		DATE		SCALE (@ A1)	
JB		25/02/2026		1 : 50	
PROJECT NUMBER		DRAWING NUMBER		REV	
GSS25142.4		006		3	
GOLD SKETCH					
S T U D I O S					
www.goldsketch.co.uk		info@goldsketch.co.uk		0161 792 9595	
NOTES ©COPYRIGHT - ALL RIGHTS RESERVED. THIS DRAWING MUST NOT BE REPRODUCED WITHOUT PRIOR WRITTEN CONSENT. DRAWING TO BE USED FOR THE STATUS INDICATED ONLY. ALL DIMENSIONS AND SETTING OUT SHALL BE CHECKED AND CONFIRMED ON SITE. ANY DISCREPANCIES TO BE REPORTED TO THE DESIGNER PRIOR TO THE COMMENCEMENT OF ANY WORK. ALL WORK AND MATERIALS TO BE IN ACCORDANCE WITH CURRENT BUILDING LEGISLATION, RELEVANT CODES OF PRACTICE AND BRITISH STANDARDS. ALL DIMENSIONS ON THIS DRAWING ARE IN MILLIMETRES UNLESS OTHERWISE STATED.					

