


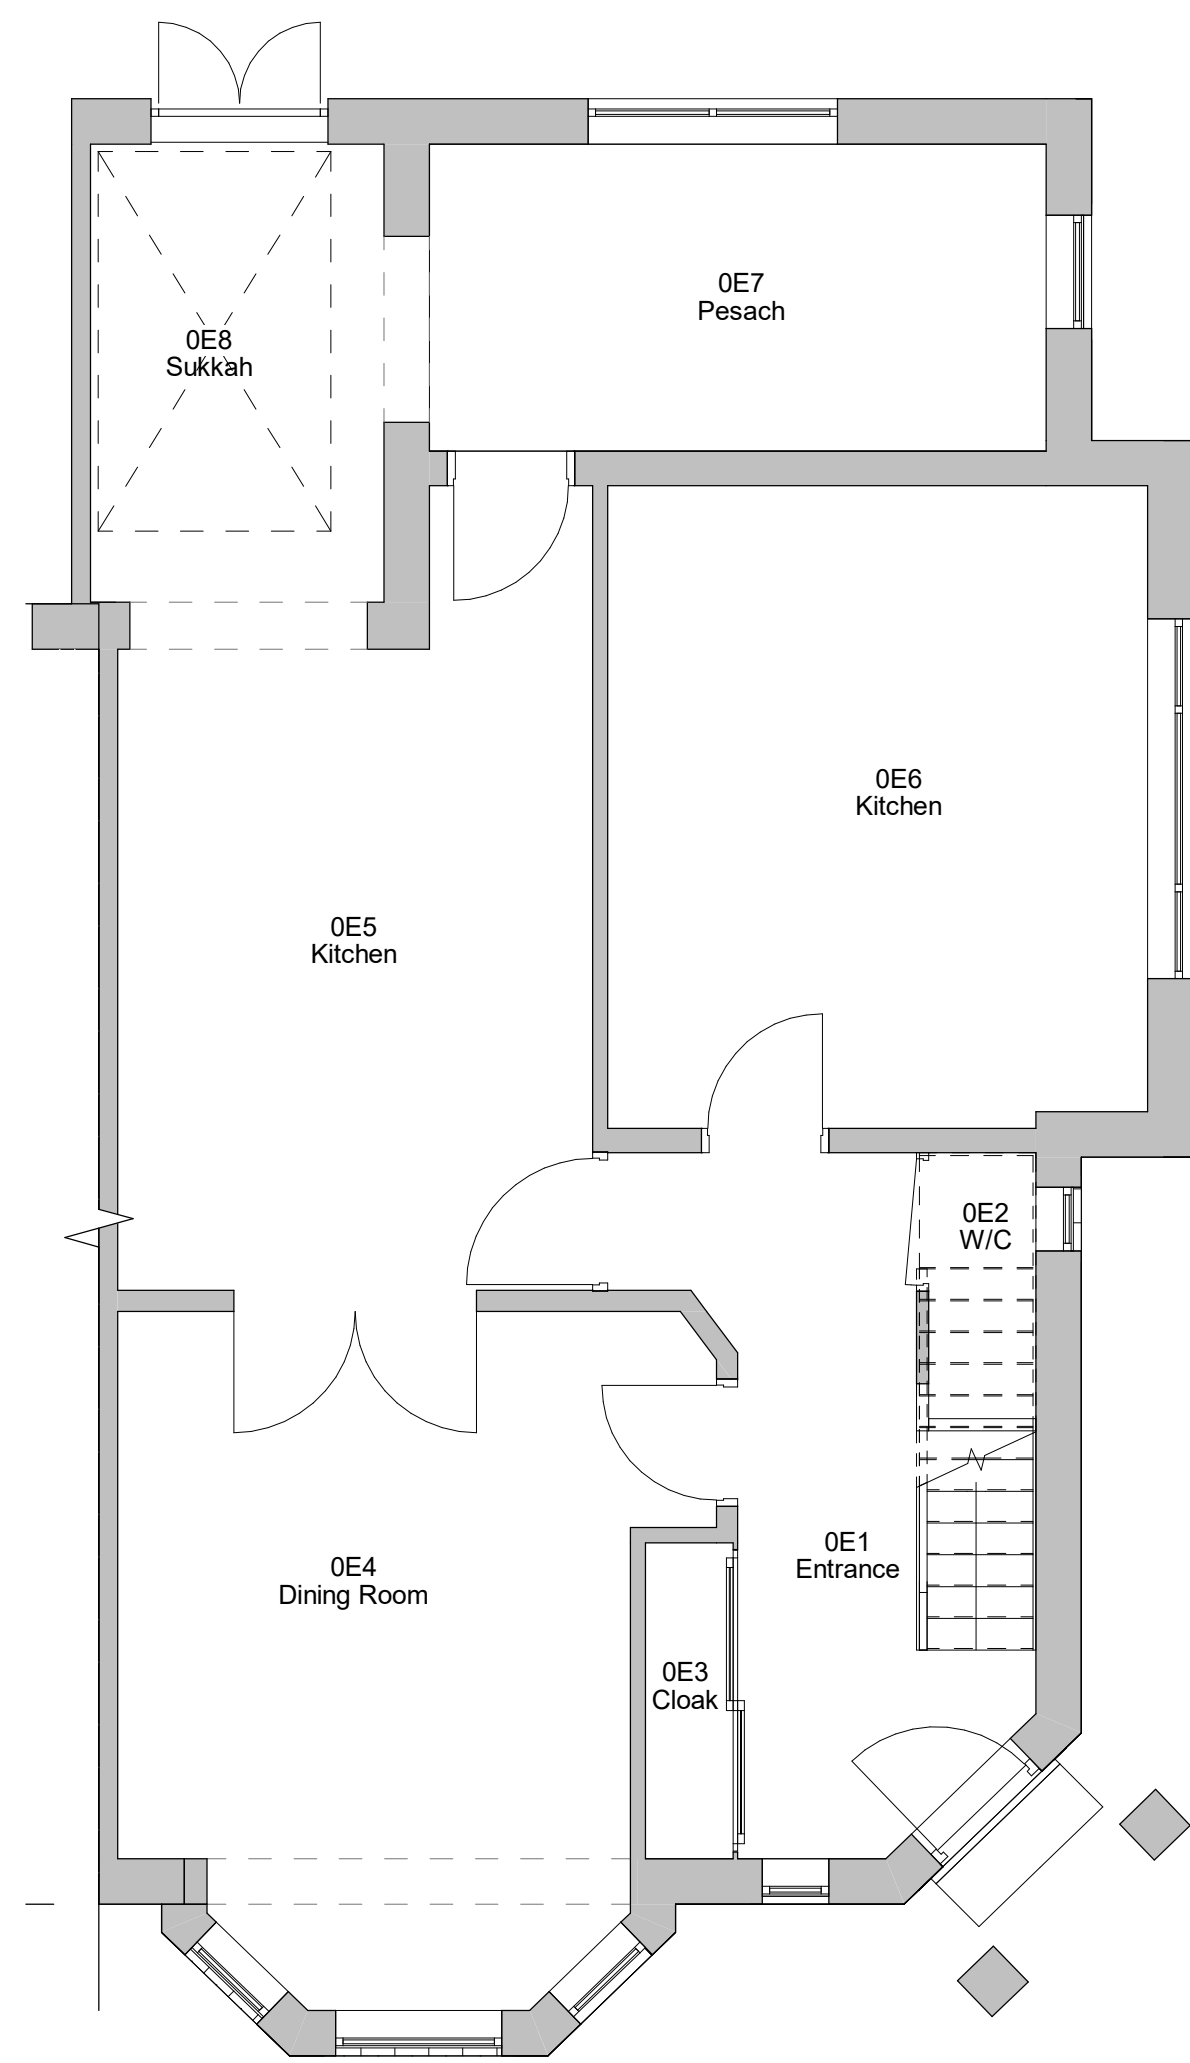

1E1 Landing

1E2 Bedroom
13.4 m²
143.9 SF

1E3 Ensuite

1E4 Bedroom
14.5 m²
156.0 SF

1E5 Bedroom
11.4 m²
122.7 SF

1E6 Bedroom
3.9 m²
42.0 SF

1E7 Bathroom

Overall dimensions: 5320 (left), 4240 (left), 3142 (top left), 1082 (top left), 3568 (top right), 4250 (right).

Figure 1 shows two horizontal number lines representing scales. The top scale is labeled "SCALE 50" and has tick marks at 0.5, 0, 0.5, 1, 1.5, 2, and 2.5. The bottom scale is labeled "SCALE 100" and has tick marks at 1, 0, 1, 2, 3, 4, and 5. Both scales have a "1:" label below the first tick mark and an "m" label at the end.

[illegible]