



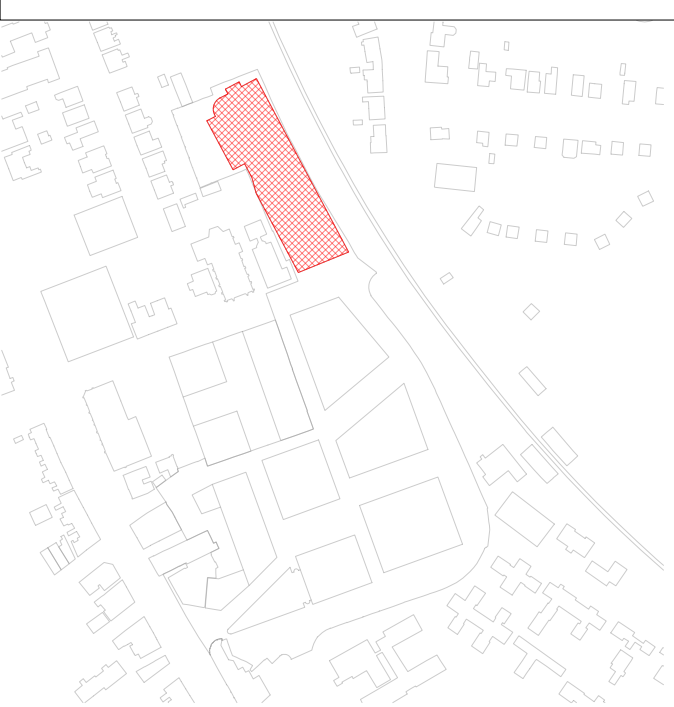

Legend	
Lighting - Lux Level	
	10 Lux
	30 Lux
	100 Lux
	150 Lux
	200 Lux
	300 Lux
	No Provision
Lighting - Control Method	
	Manual Switching
	Occupancy & Manual Override
	Manual Switching & Manual Dimming
	Occupancy Detection
	External Photocell & Timeclock

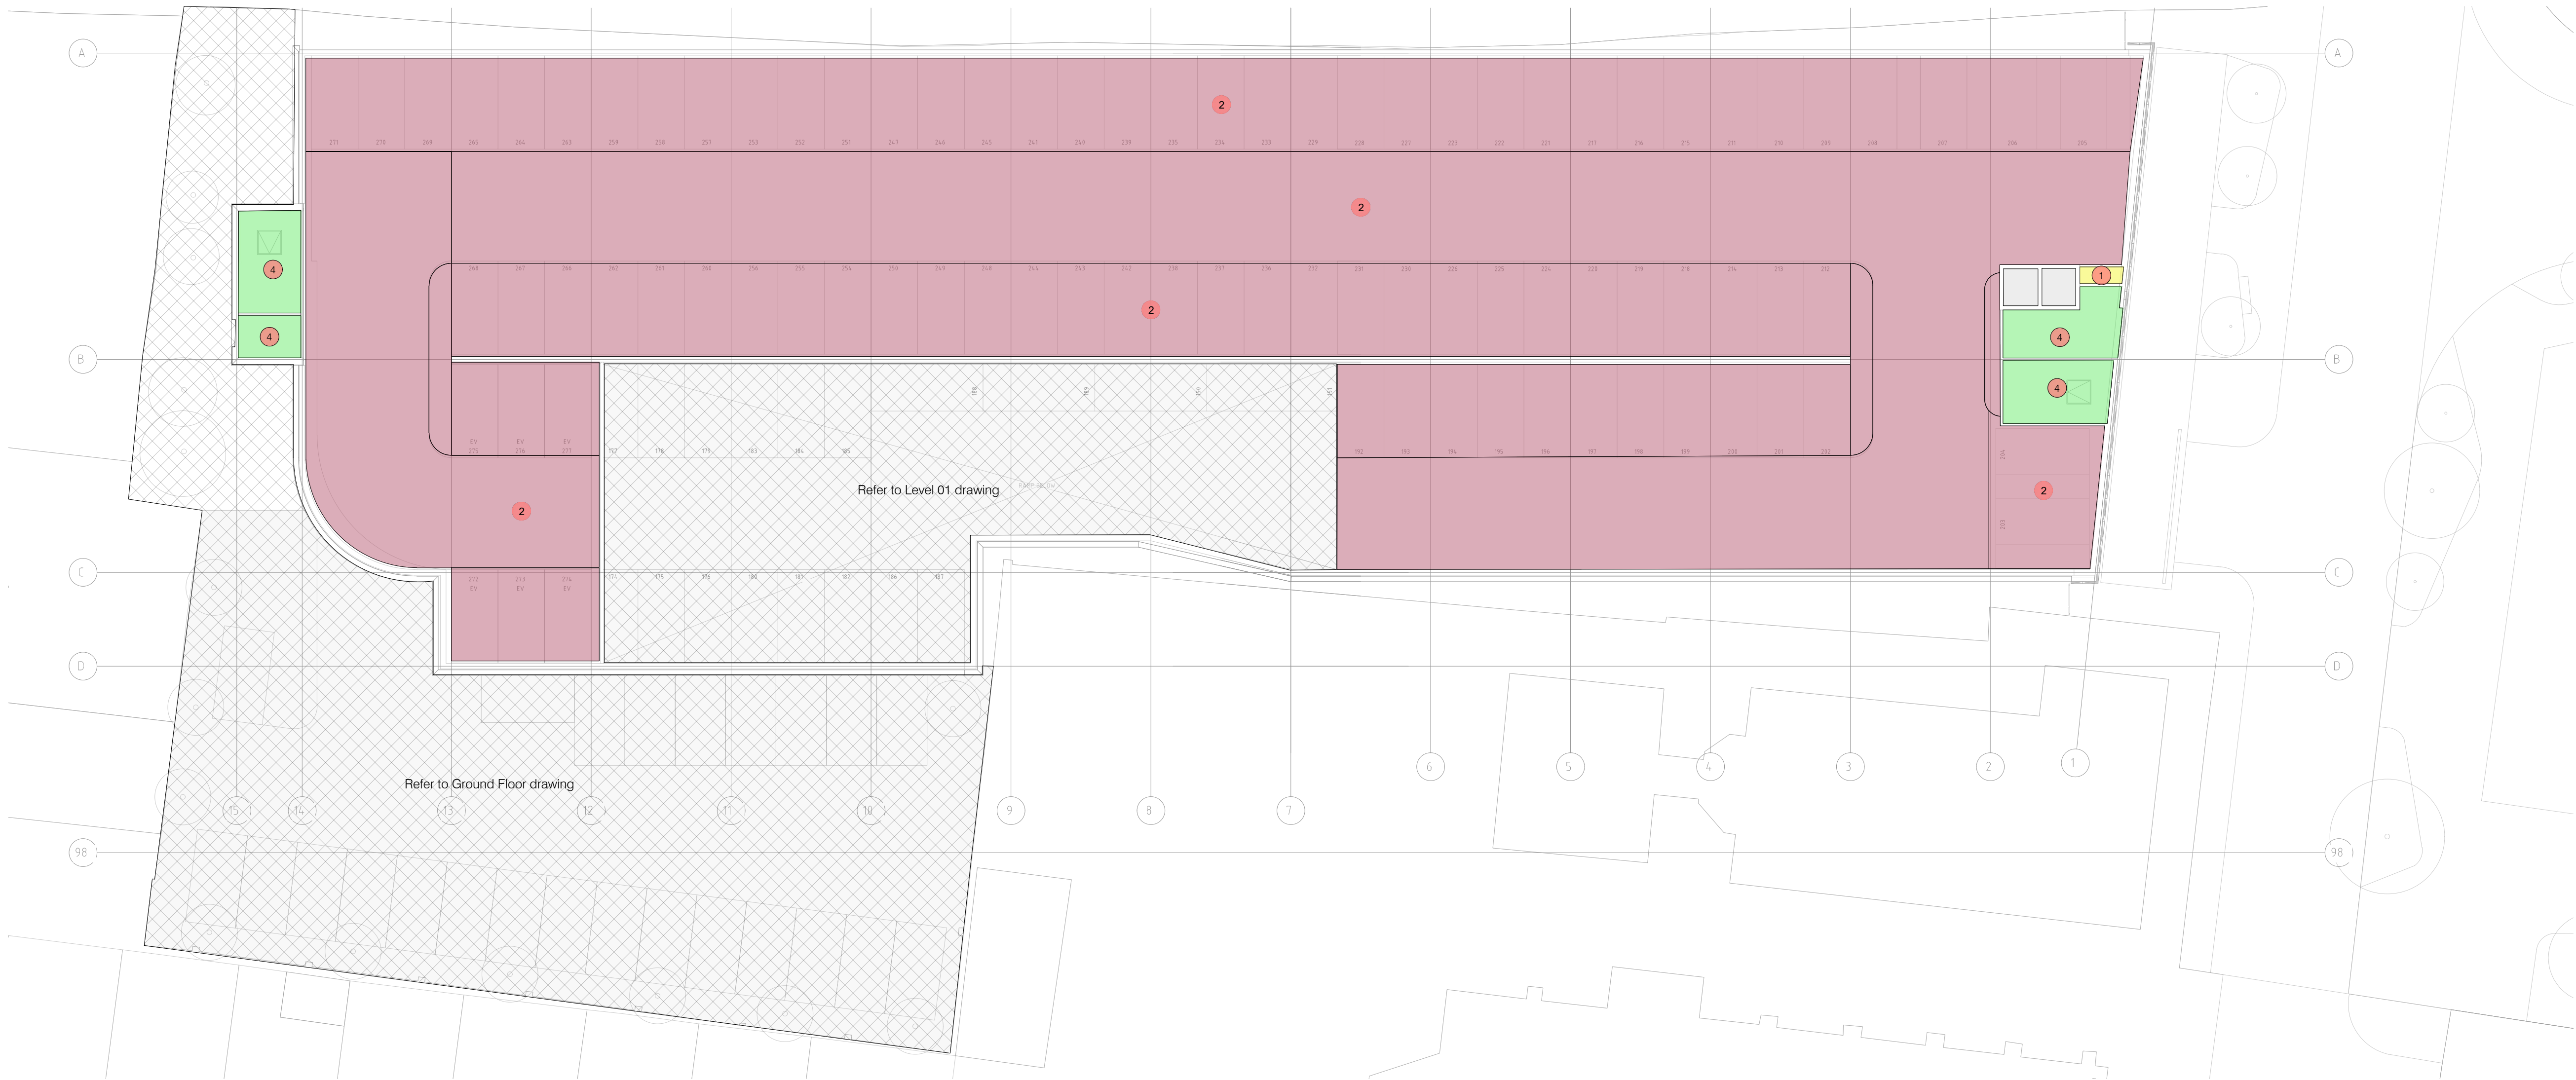

P03	23	Updated in line with VE comments - Daylight dimming removed	TM	CB
	01			
P02	25	File naming conventions updated in line with client protocol	TM	CB
	07			
P01	21	Tender Issue	TM	CB
	06			
	24	Description		
	06			

Issue	Date	Description	Drawn	Checked



Hannan Associates
MEP Design Solutions

Hannan Associates Ltd
Beta House
Alphagate Drive
Manchester Road
Denton
M34 3SH
Tel : +44 (0)161 337 2200
Email : info@hannan-uk.com
Web : www.hannan-uk.com

Client	The Prestwich Regeneration LLP		
Project	Prestwich Village Plot G - MSCP		
Design Stage	Design Stage 3 - Spatial Coordination		
Drawing Title	Lighting Level & Control Strategy Level 02		
HAN Project Number	4007	Scale @ A1	1:200
Drawing Number	17300 - HAN - P1 - 02 - DR - E - 006303		
This drawing is the property of Hannan Associates. It must not be copied or lent to any third party without the written consent of Hannan Associates, and must be returned upon request.			