




17300-247-P1-00-D-E-630000[AI]
17300-247-P1-00-D-E-630008[AI]

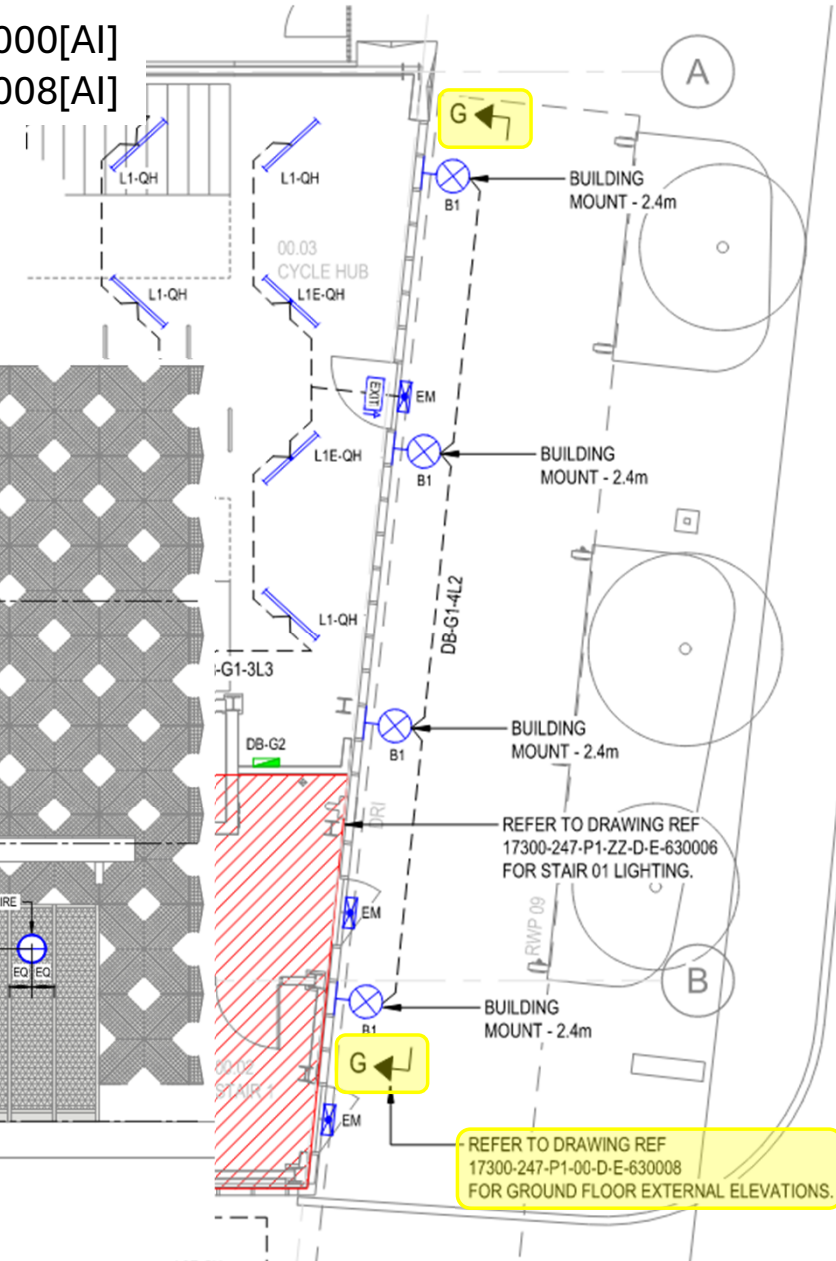

17300-247-P1-00-D-E-630000[AI]
17300-247-P1-00-D-E-630008[AI]


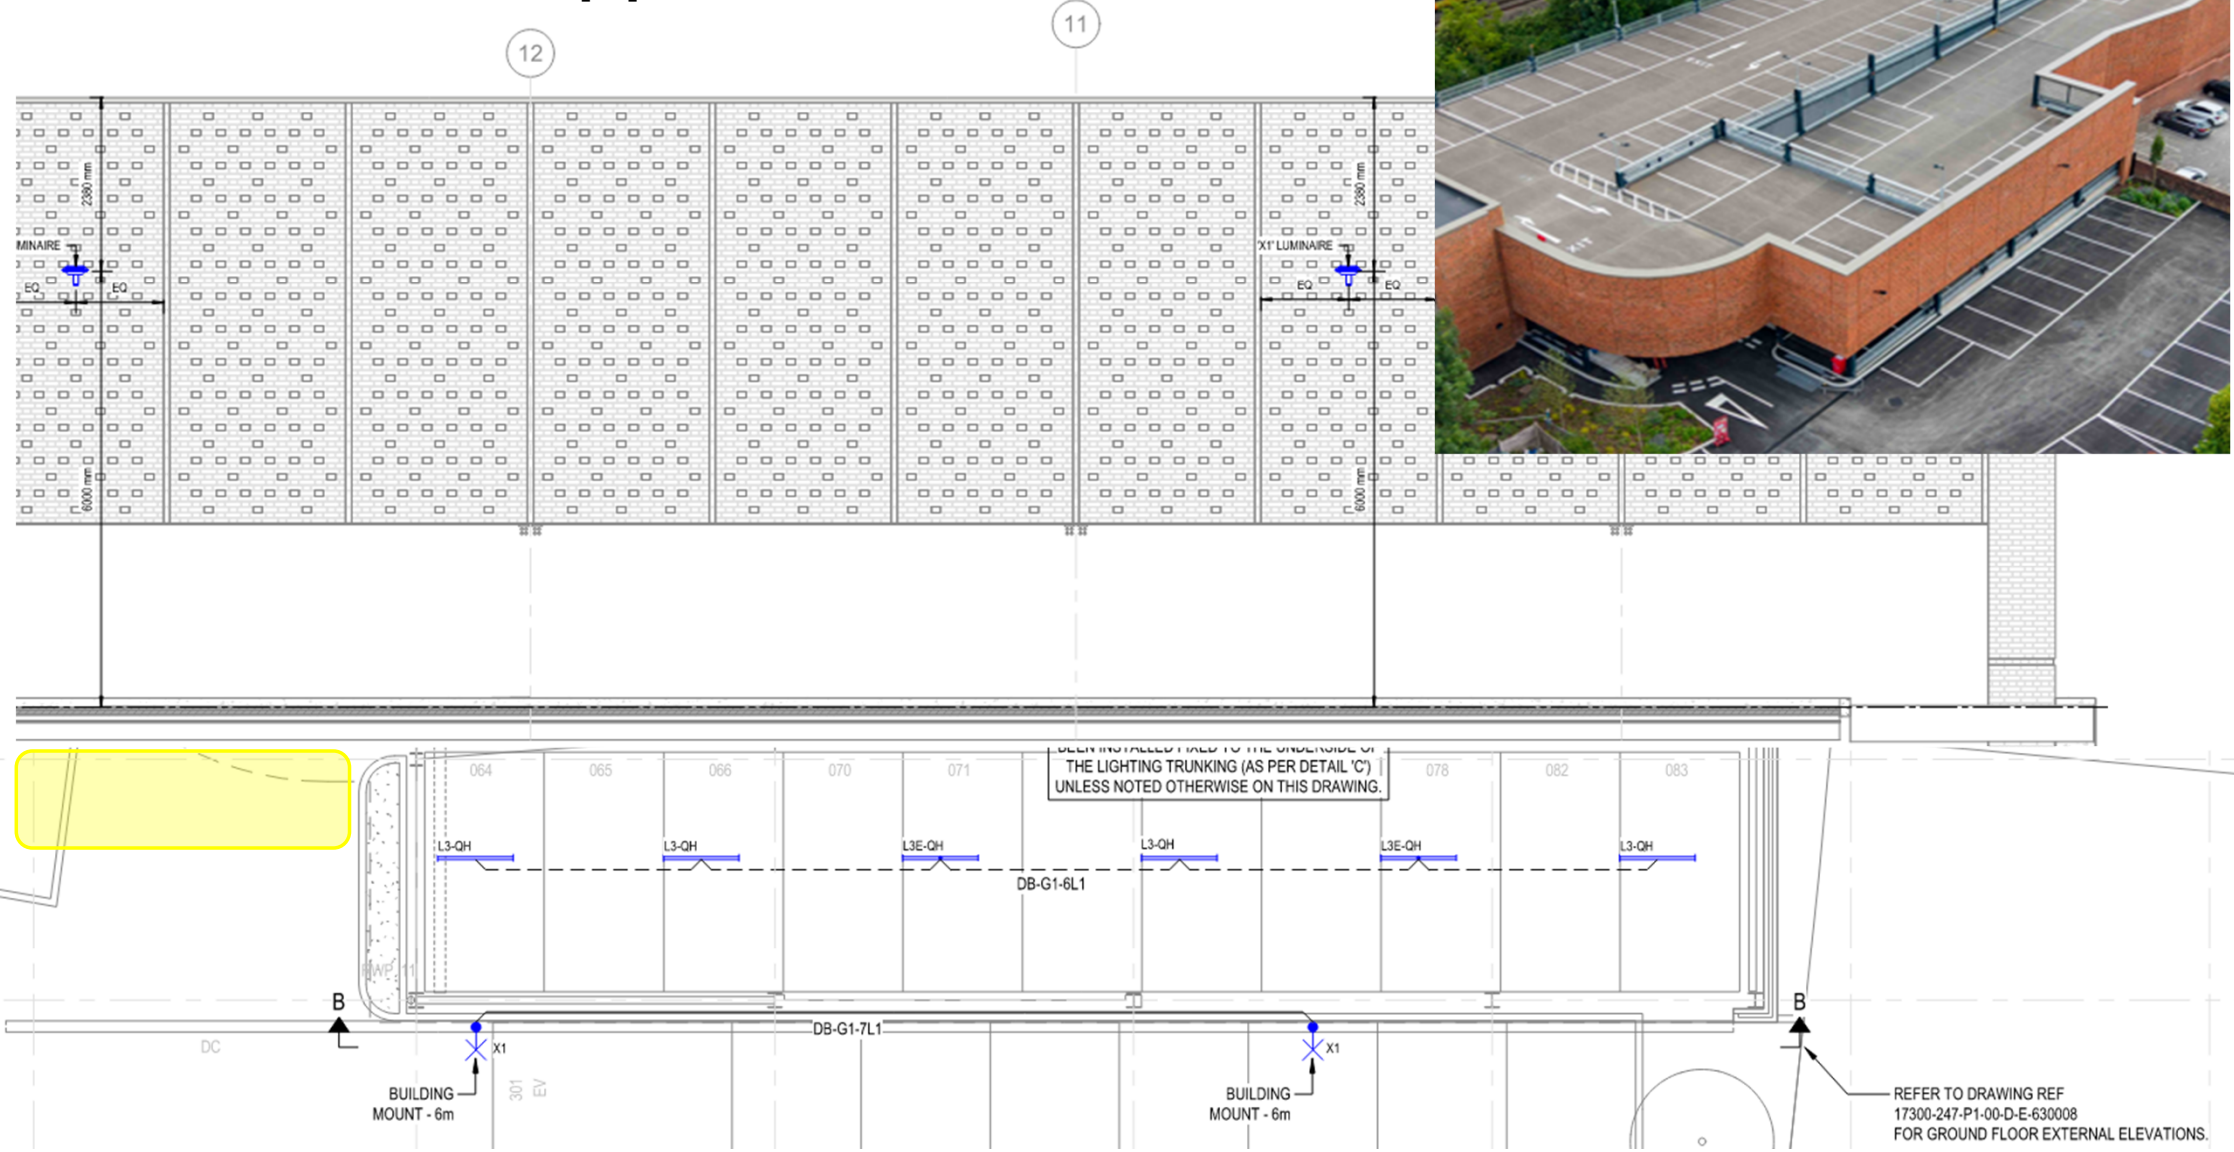


17300-247-P1-00-D-E-630000[AI]
17300-247-P1-00-D-E-630008[AI]

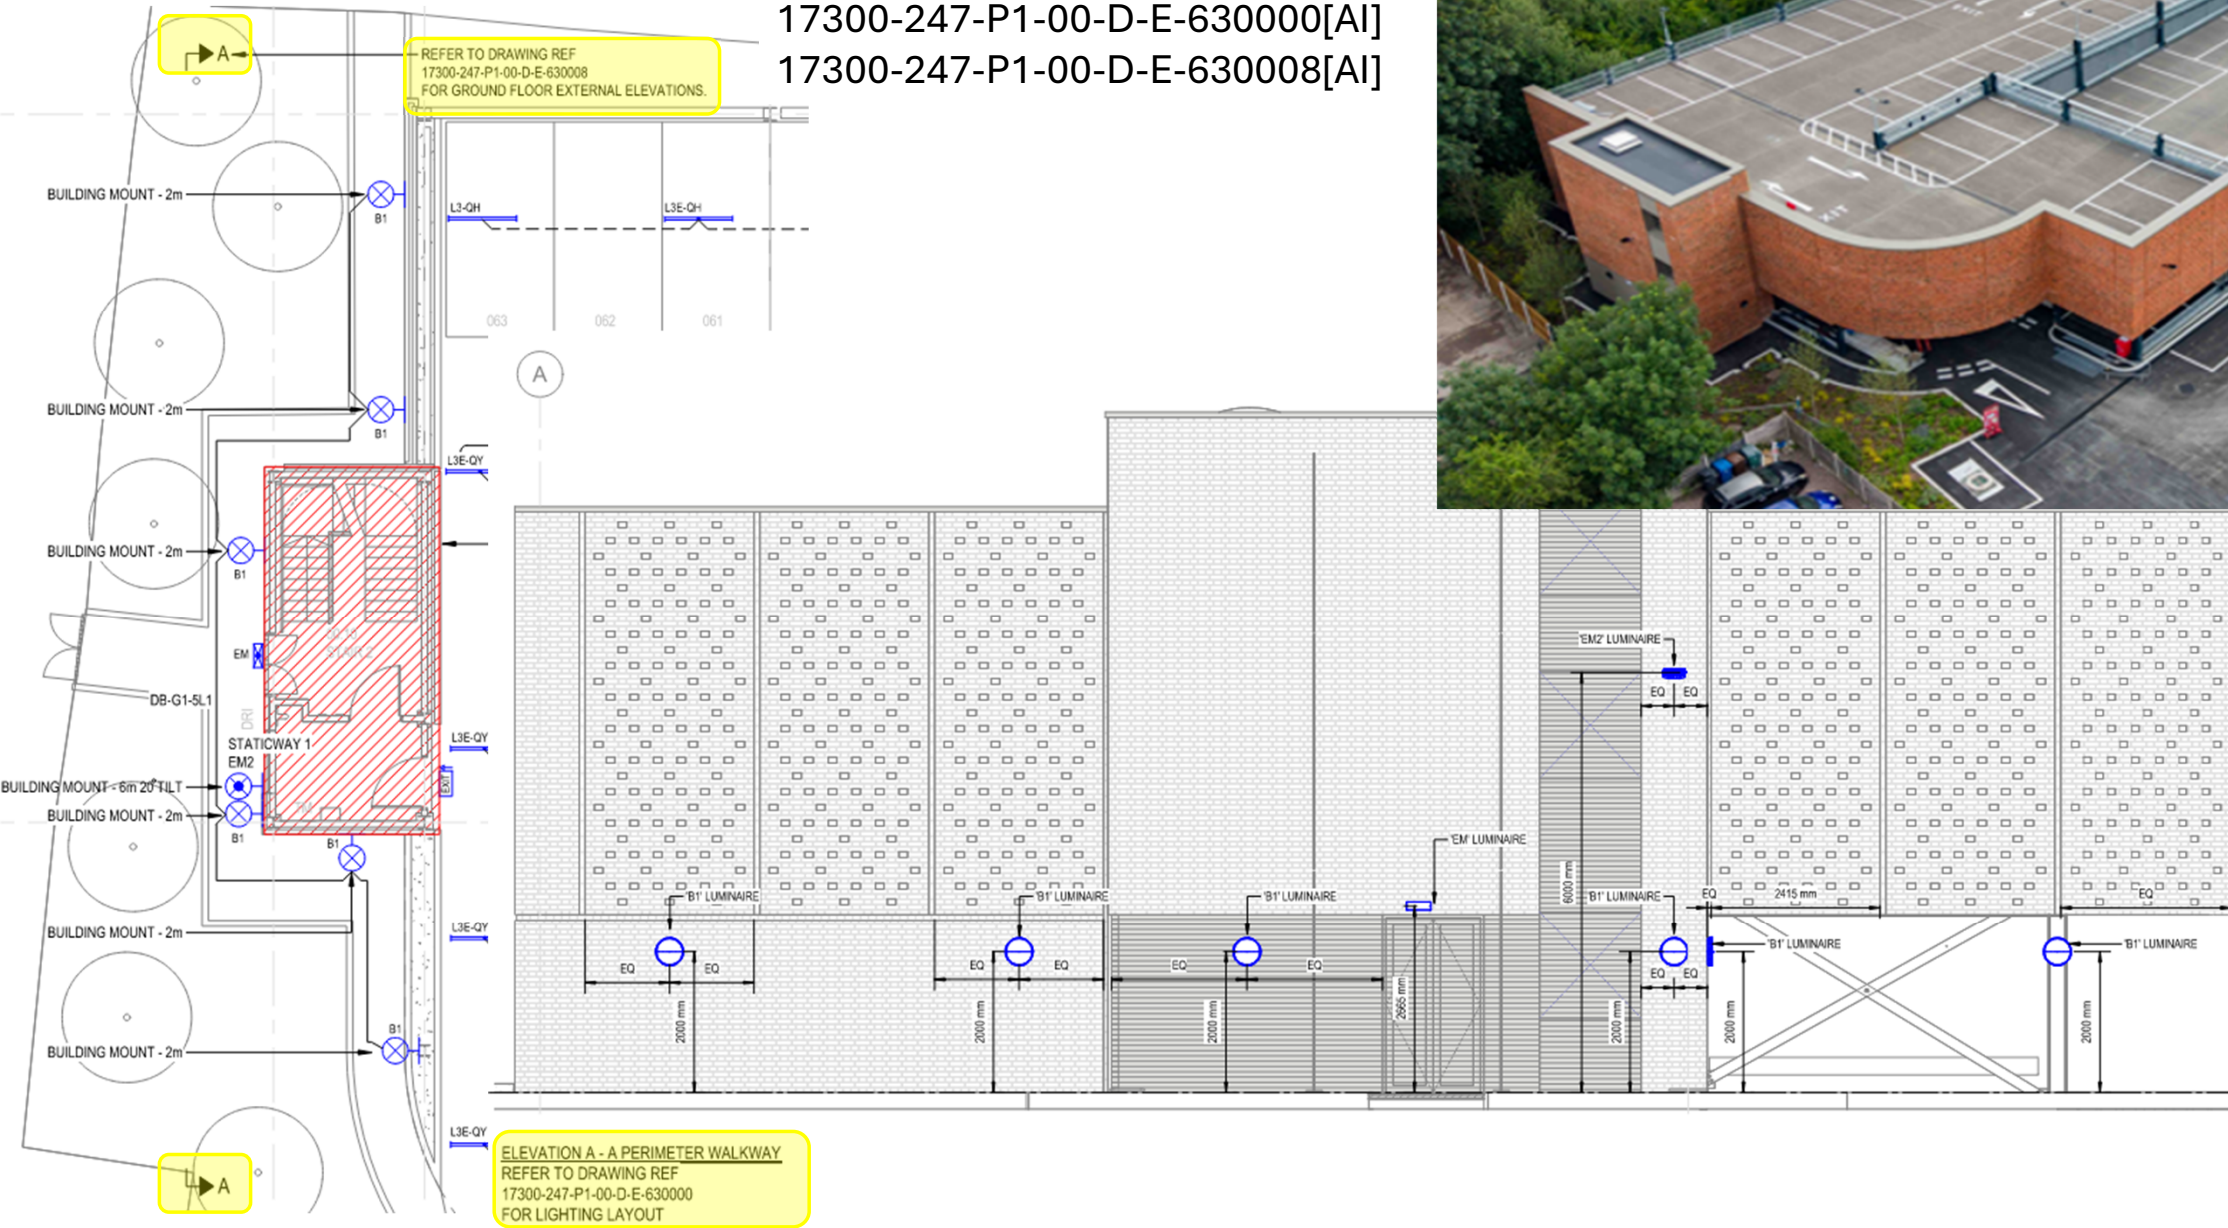



17300-247-P1-01-D-E-630002[AI]

17300-247-P1-01-D-E-630009[AI]

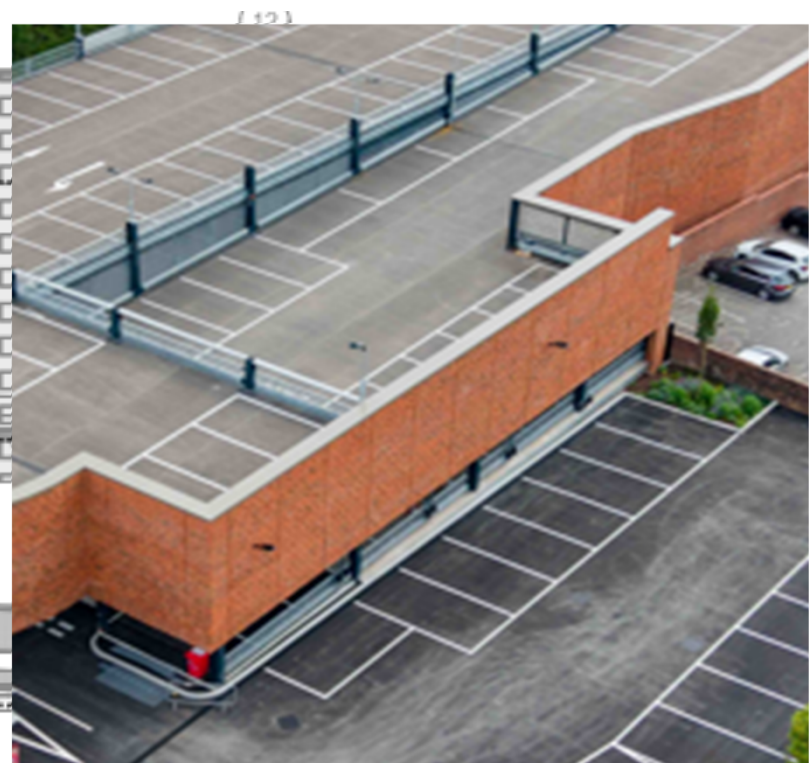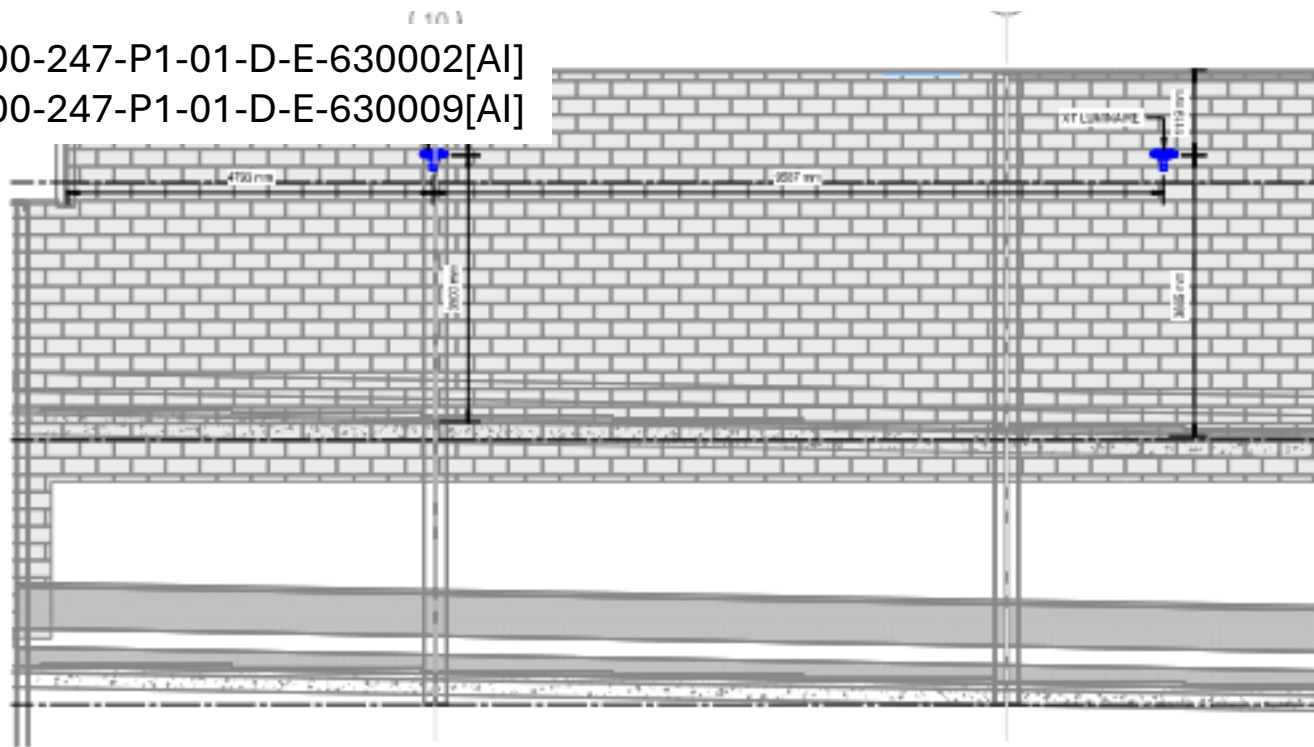


SECTION A - A EXTERNAL CAR PARK
REFER TO DRAWING REF
17300-247-P1-01-D-E-630002
FOR LIGHTING LAYOUT

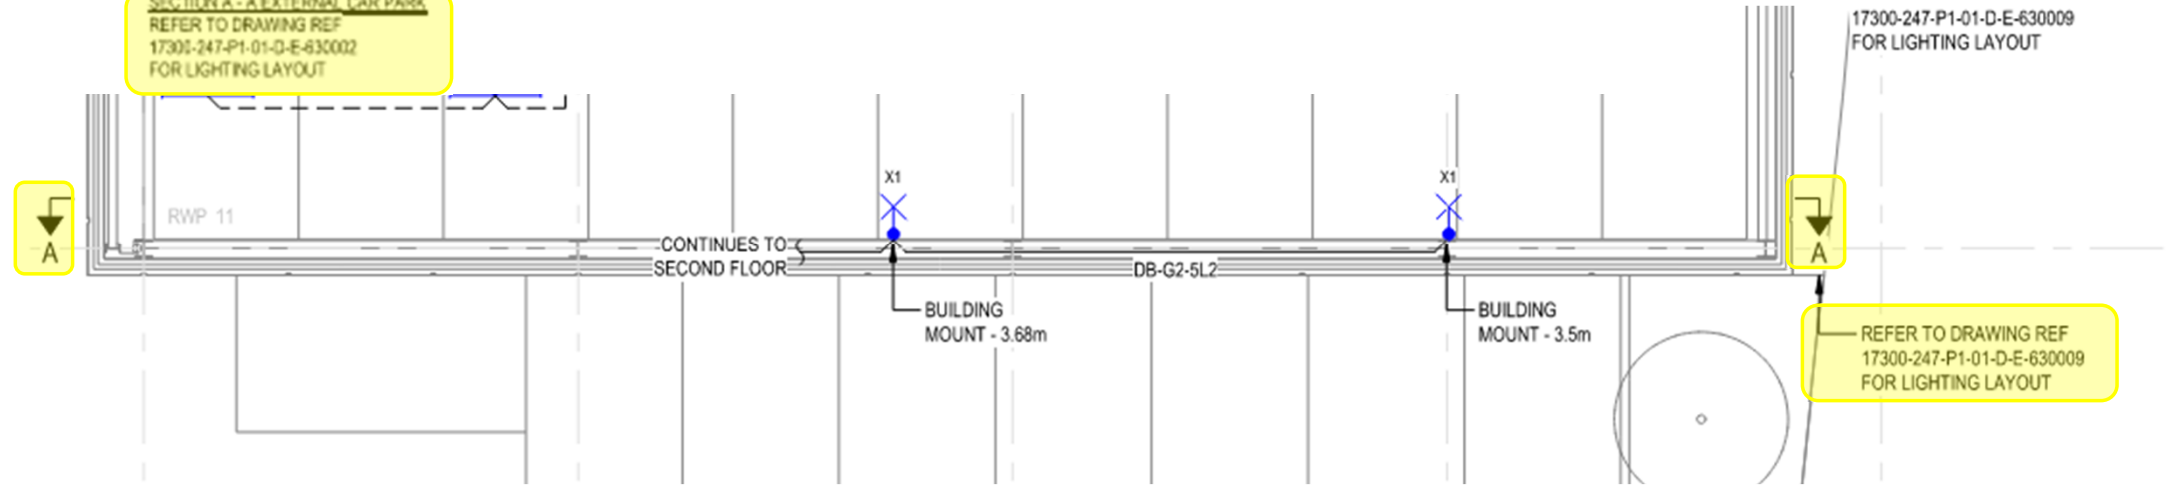


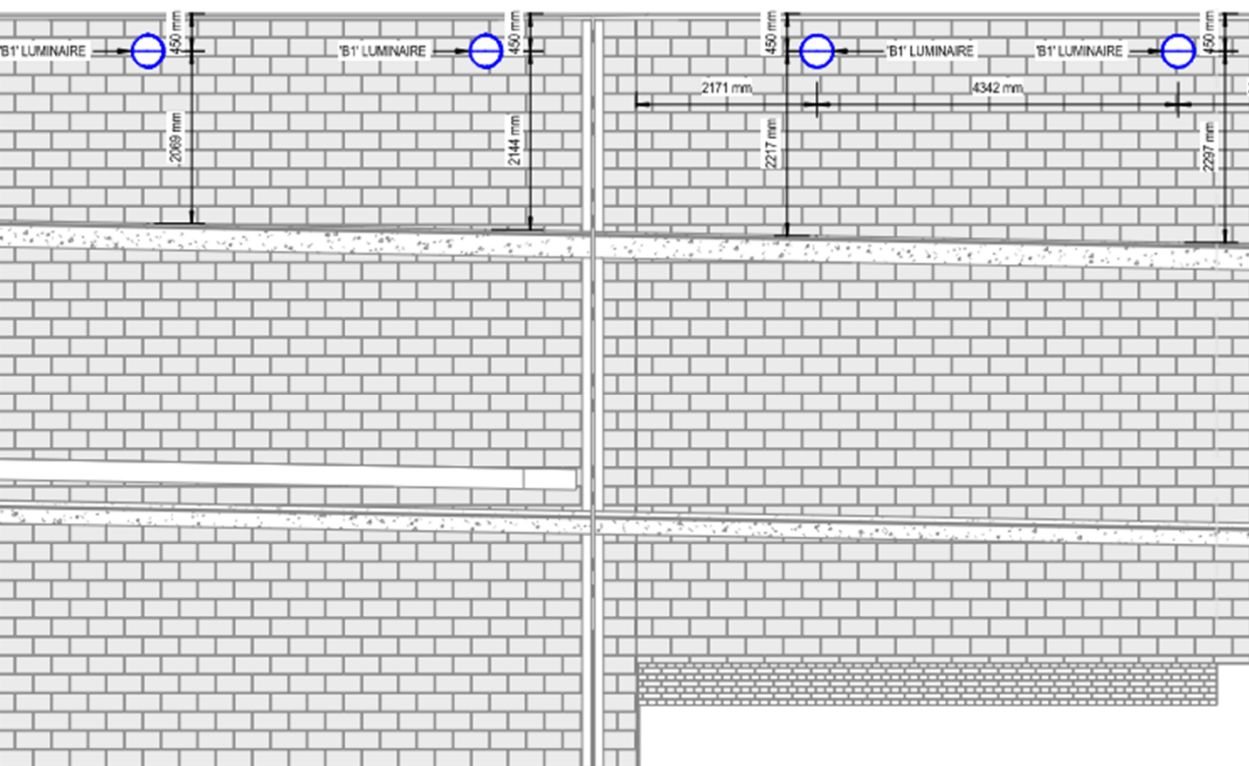

SECTION B - B EXTERNAL CAR PARK
REFER TO DRAWING REF
17300-247-P1-01-D-E-630002
FOR LIGHTING LAYOUT

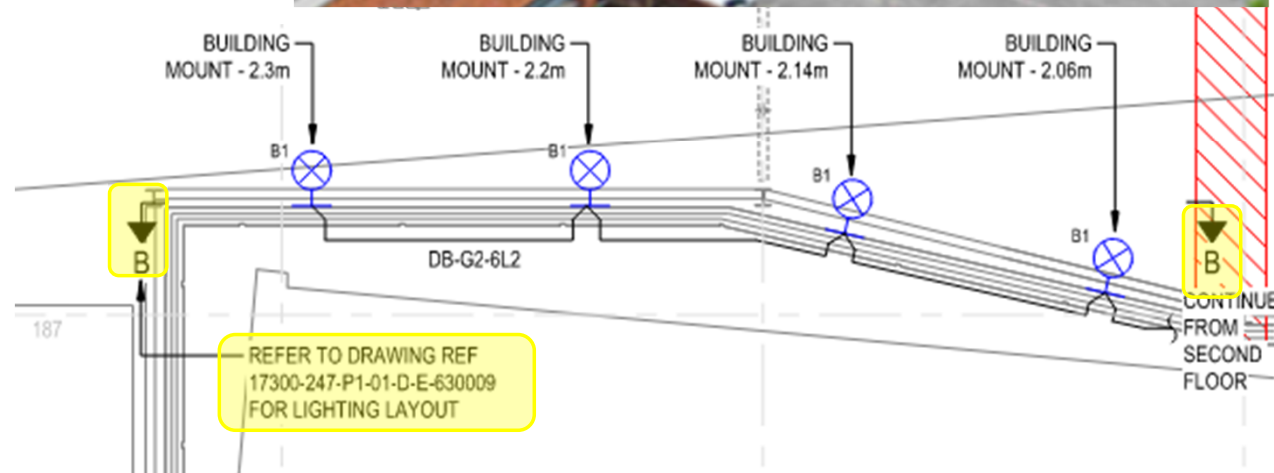

17300-247-P1-01-D-E-630002[AI]
17300-247-P1-01-D-E-630009[AI]

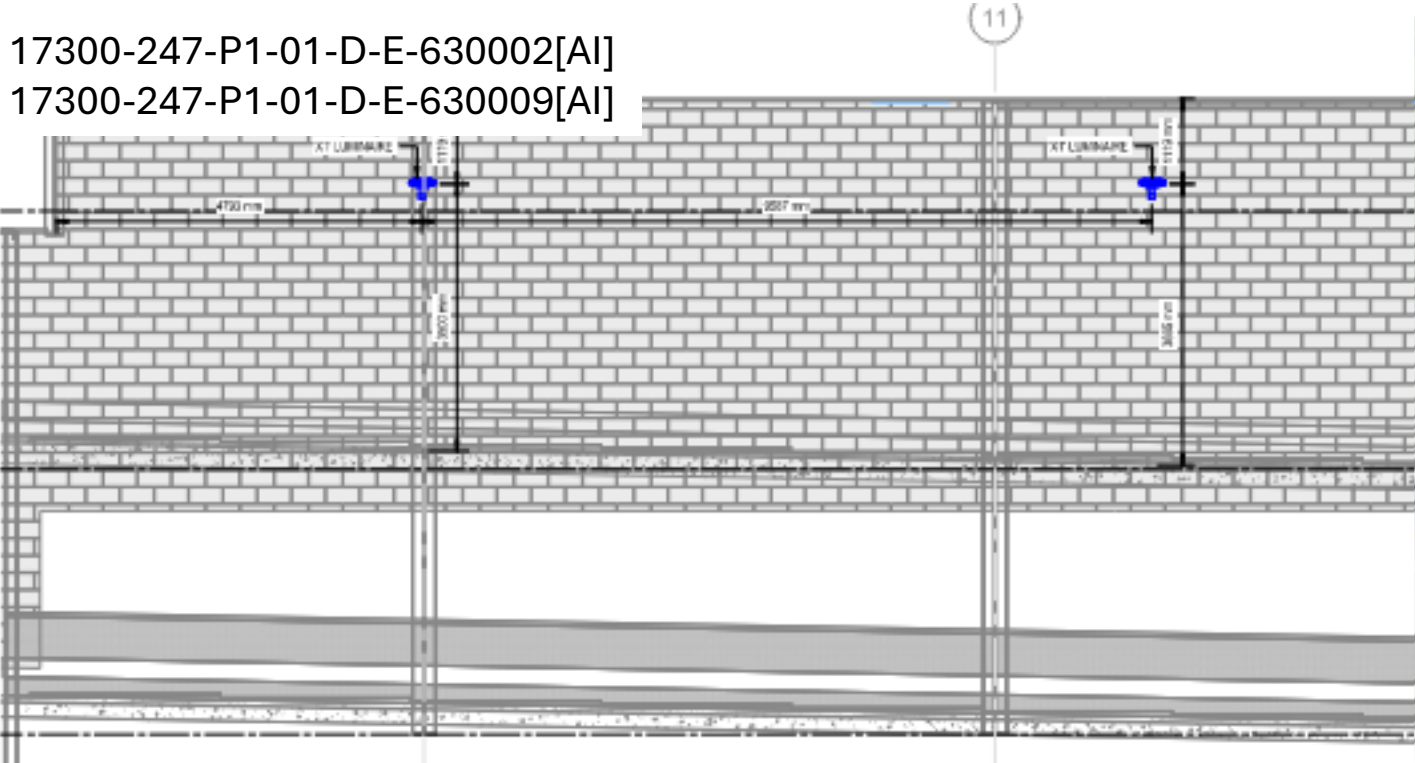

SECTION A - A EXTERNAL CAR PARK
REFER TO DRAWING REF
17300-247-P1-01-D-E-630002
FOR LIGHTING LAYOUT

