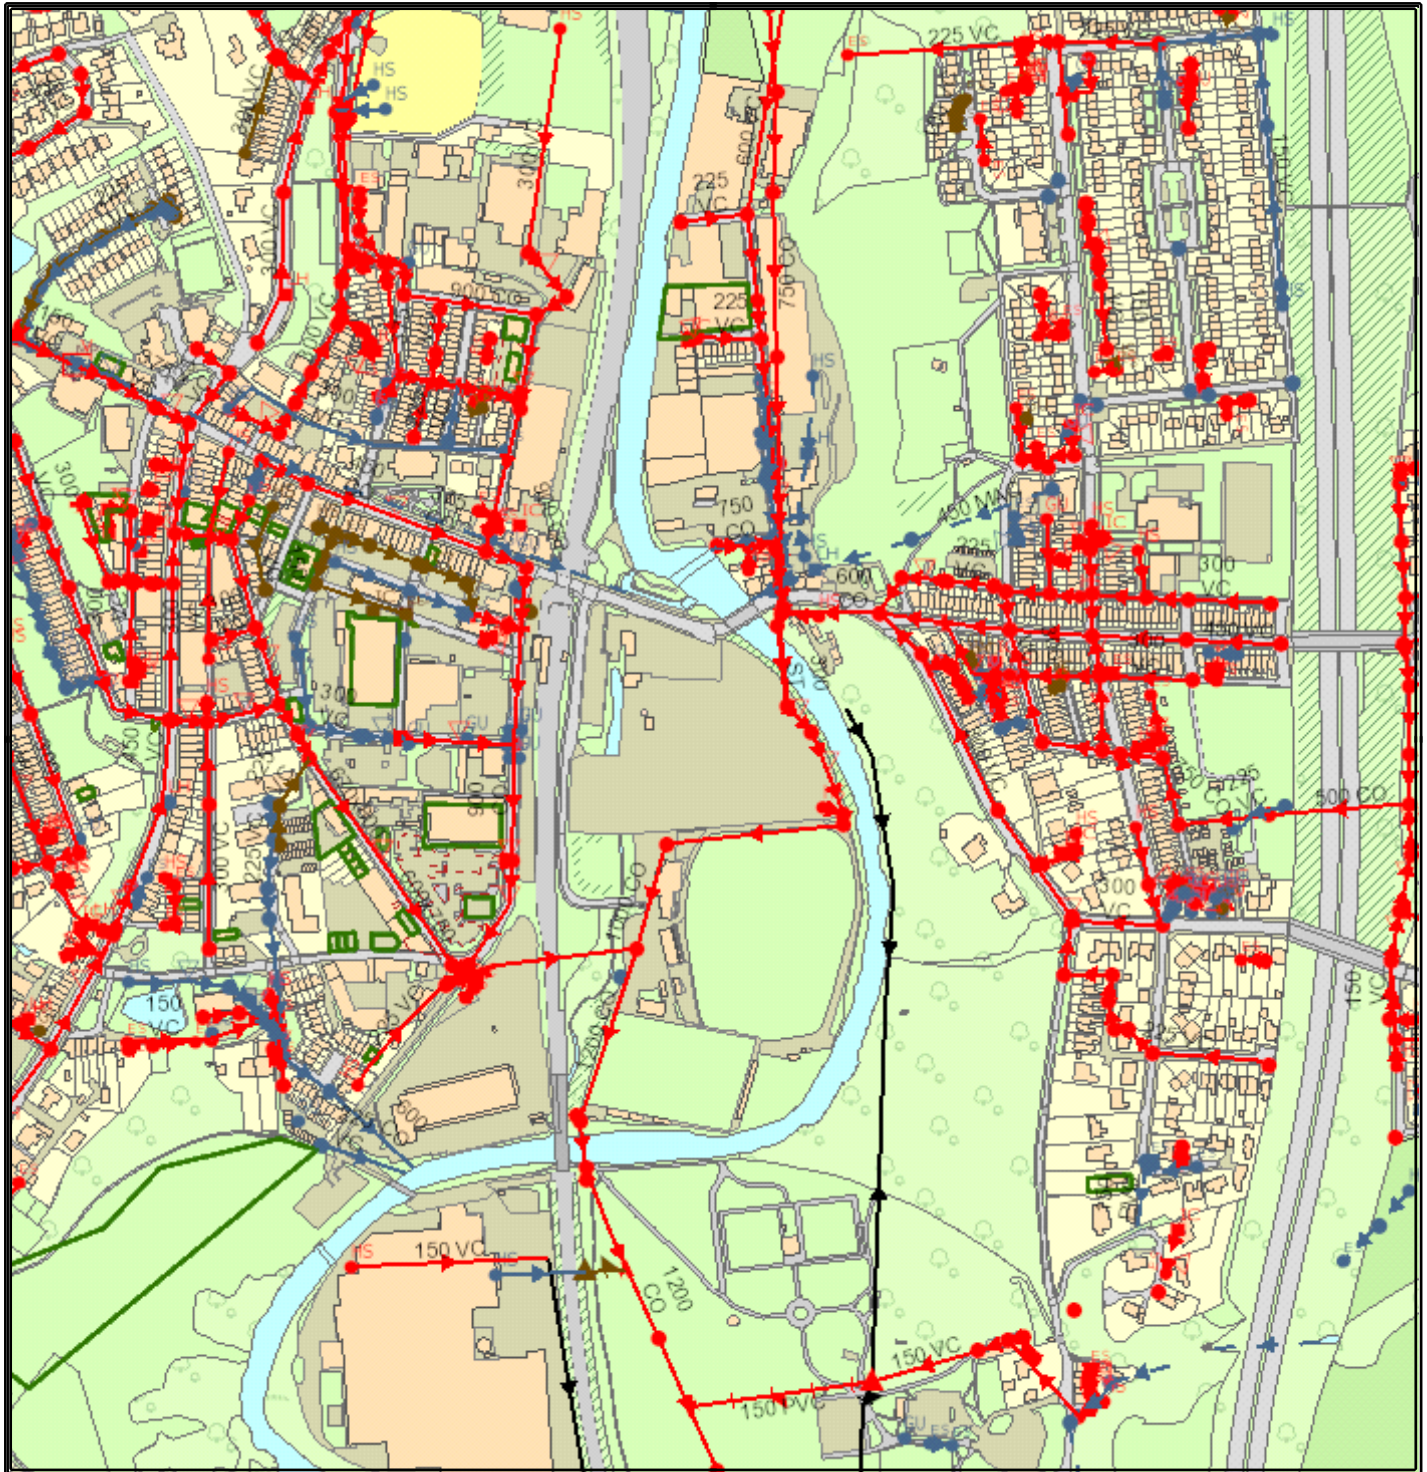


SEWER RECORD HOLCOMBE MILL BRIDGE STREET RAMSBOTTOM BURY BL0 9AQ


The position of underground apparatus shown on this plan is approximate only and is given in accordance with the best information currently available. The actual positions may be different from those shown on the plan and private pipes, sewers or drains may not be recorded. United Utilities Water Limited will not accept any liability for any damage caused by the actual positions being different from those shown.

© United Utilities Water Limited 2016. The plan is based upon the Ordnance Survey Map with the sanction of the Controller of H.M. Stationery Office, Crown copyright 100022432 and United Utilities Water Limited copyrights are reserved. Unauthorised reproduction will infringe these copyrights.

Waste Water Symbolology

Combined	Foul	Surface	Overflow					
				Manhole				WW pumping station
				Manhole, side entry				Inspection chamber
				Public sewer				Extent of survey
				Private sewer				Head of system
				S104 sewer				Soakaway
				Rising main, public				Rodding eye
				Rising main, private				Lamp hole
				Rising main, S104				T junction/saddle
				Highway drain, private				Gully
				Screen chamber				Air valve
				Discharge point				Non return valve
				Outfall				Sewer overflow
				Control kiosk				Cascade
				Sludge main				Flow meter
				Abandoned pipe				Hatch box
				Public sewer				Hydrobrake
				Rising main				Inlet
				Private sewer				Bifurcation
				Sludge main				Catchpit
								Oil interceptor
				Manhole function				Penstock
				FO Foul				Summit
				SW Surface Water				Valve
				CO Combined				Valve chamber
				OV Overflow				Washout chamber
								Drop shaft
				Sewer shape				WW treatment works
				U Unspecified				Septic tank
				CI Circular				Vent column
				EG Egg				Network storage tank
				TR Trapezoidal				Orifice plate
				AR Arch				Vortex chamber
				BA Barrel				Penstock chamber
				HO Horse shoe				
				Sewer material				
				AC Asbestos cement				
				BR Brick				
				CO Concrete				
				CSB Concrete segment				
				CSU Concrete segment				
				CC Concrete box culverted				
				PSC Plastic				
				GR Glass reinforced				
				GRP Glass reinforced				
				PVC Polyvinyl chloride				
				PE Polyethylene				
				DI Ductile iron				
				VC Vitified clay				
				PP Polypropylene				
				PF Pitched fibre				
				MA Masonary, coursed				
				MA Masonary, random				
				RP Reinforced plastic				
				CI Cast iron				
				SI Spun iron				
				ST Steel				
				U Unspecified				