


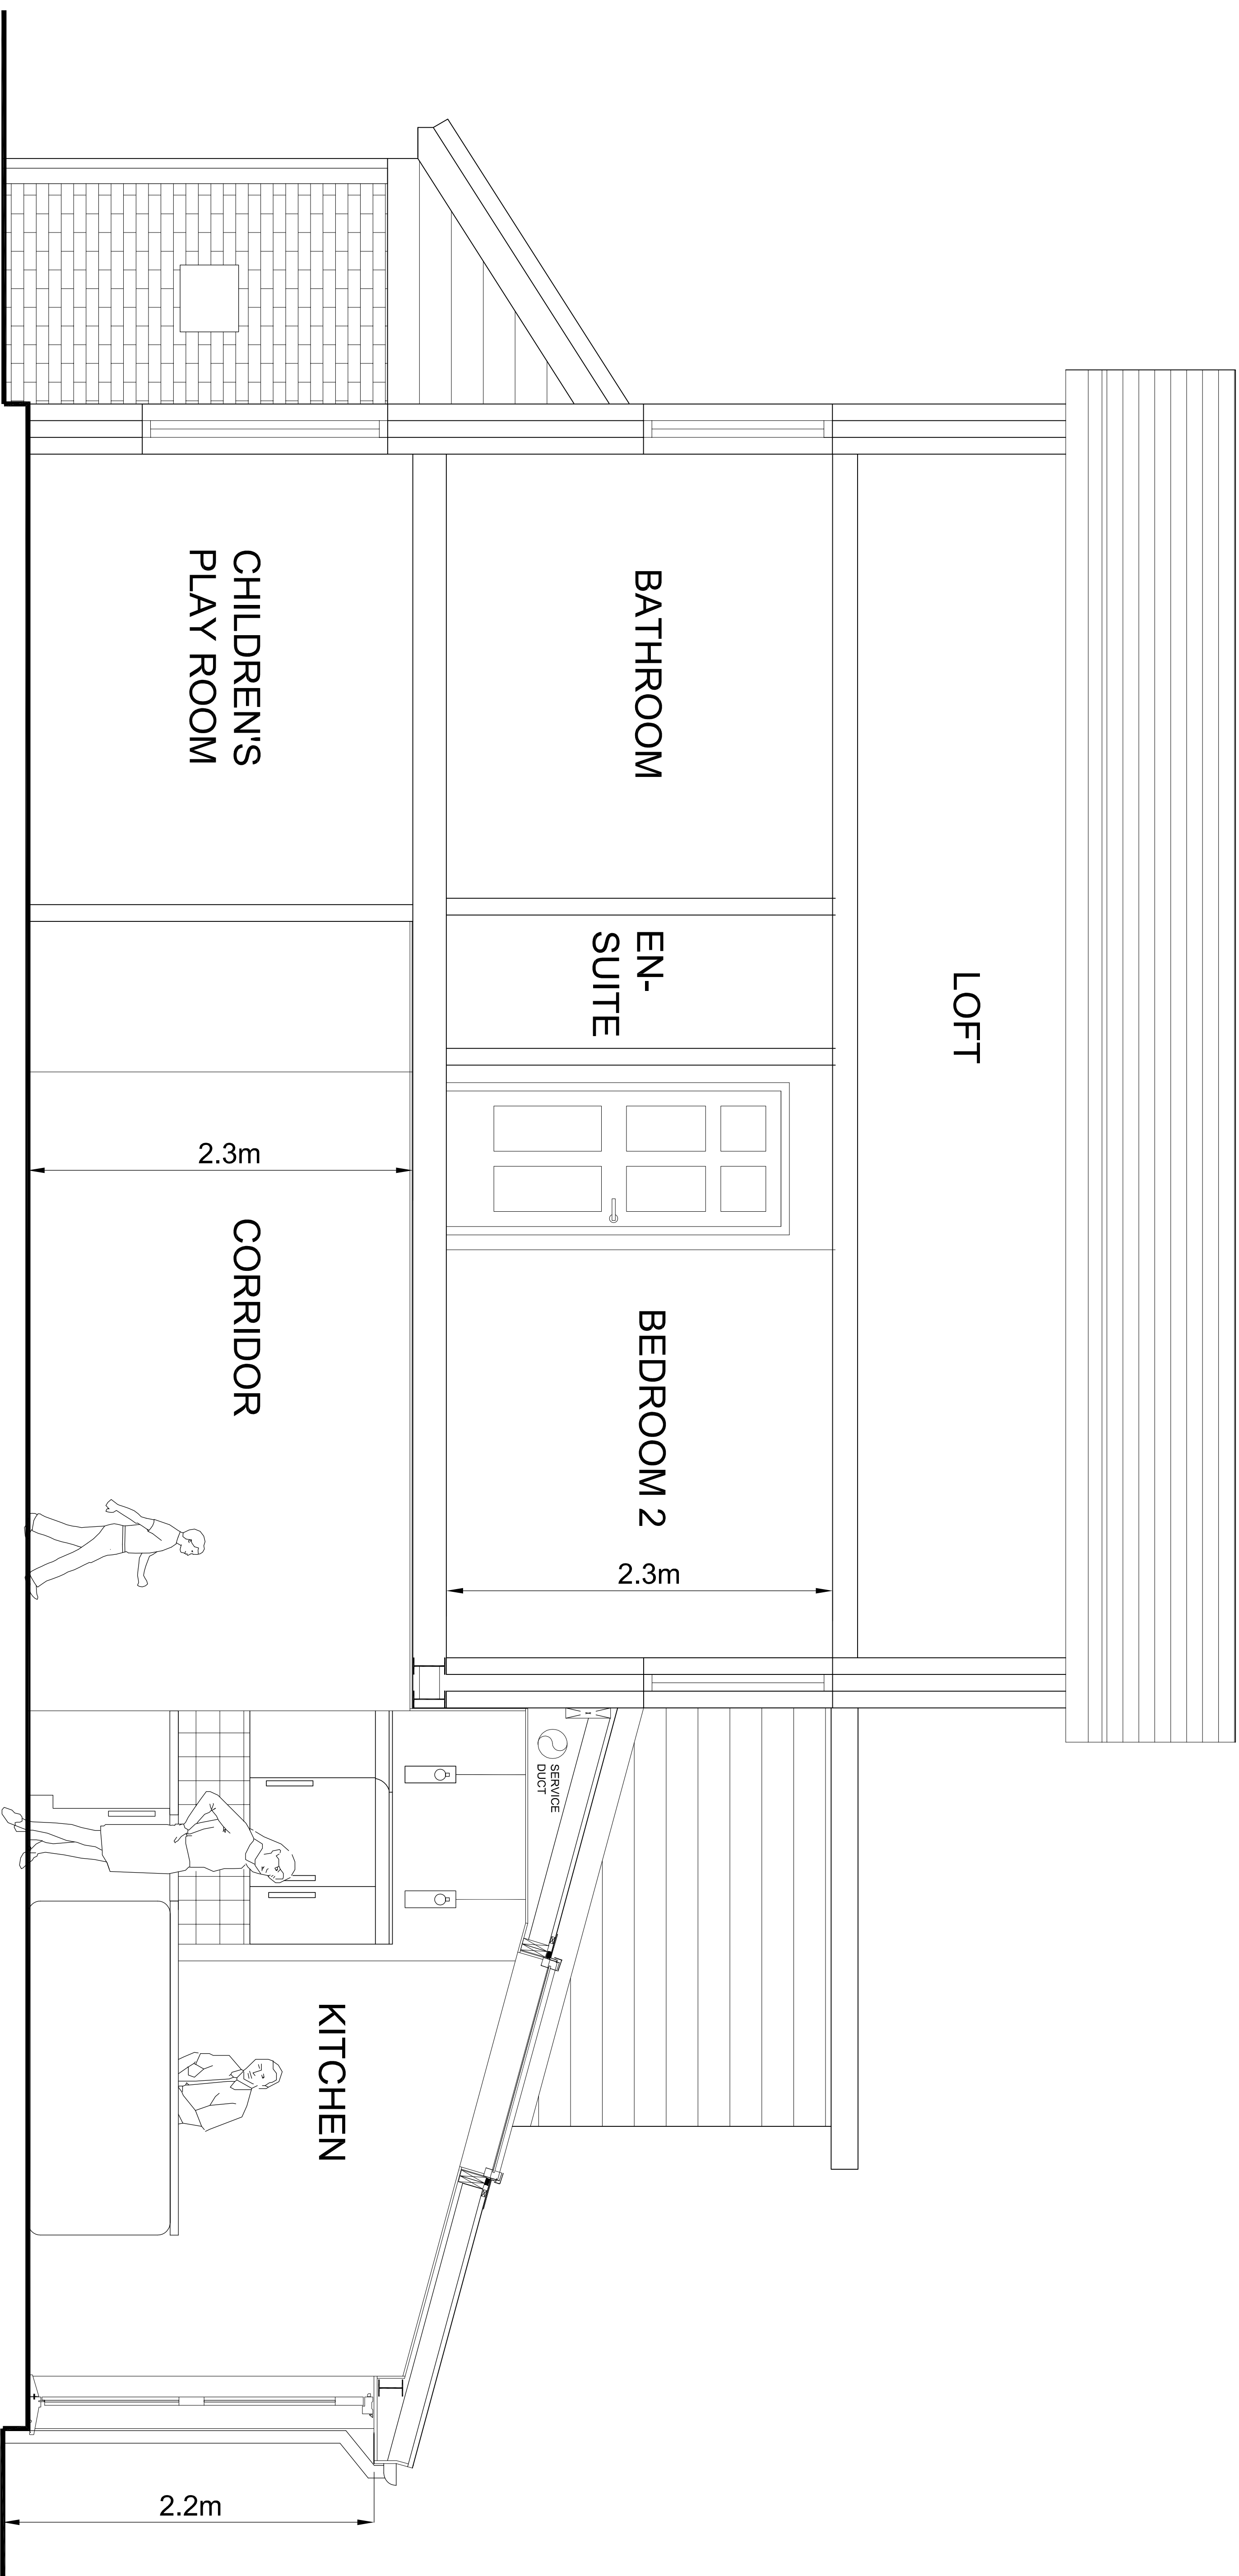

PROPOSED CROSS SECTION

REV:	DATE:	DETAILS
------	-------	---------

BM ARCHITECTURAL DESIGNS
128 GLOSSOP ROAD
MARPLE BRIDGE
STOCKPORT SK6 5EL
email: benjamin.h.maguire10@gmail.com

**PROJECT: PROPOSED EXTENSIONS AT
16 BRIERFIELD DRIVE, WALMERSLEY
BUCKINGHAMSHIRE**

TITLE: CROSS SECTION

CLIENT: MR. PAUL HUDSON AND FAMILY

SCALE 1:50 @A1 DATE: 09/ 2021 DRAWN: B1

STATUS: PLANNING

DRAWING NO: **BM0921/BRIAR/PL5** REV: **01**