
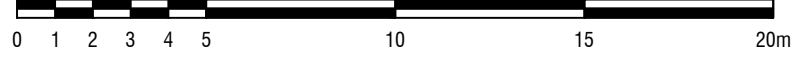
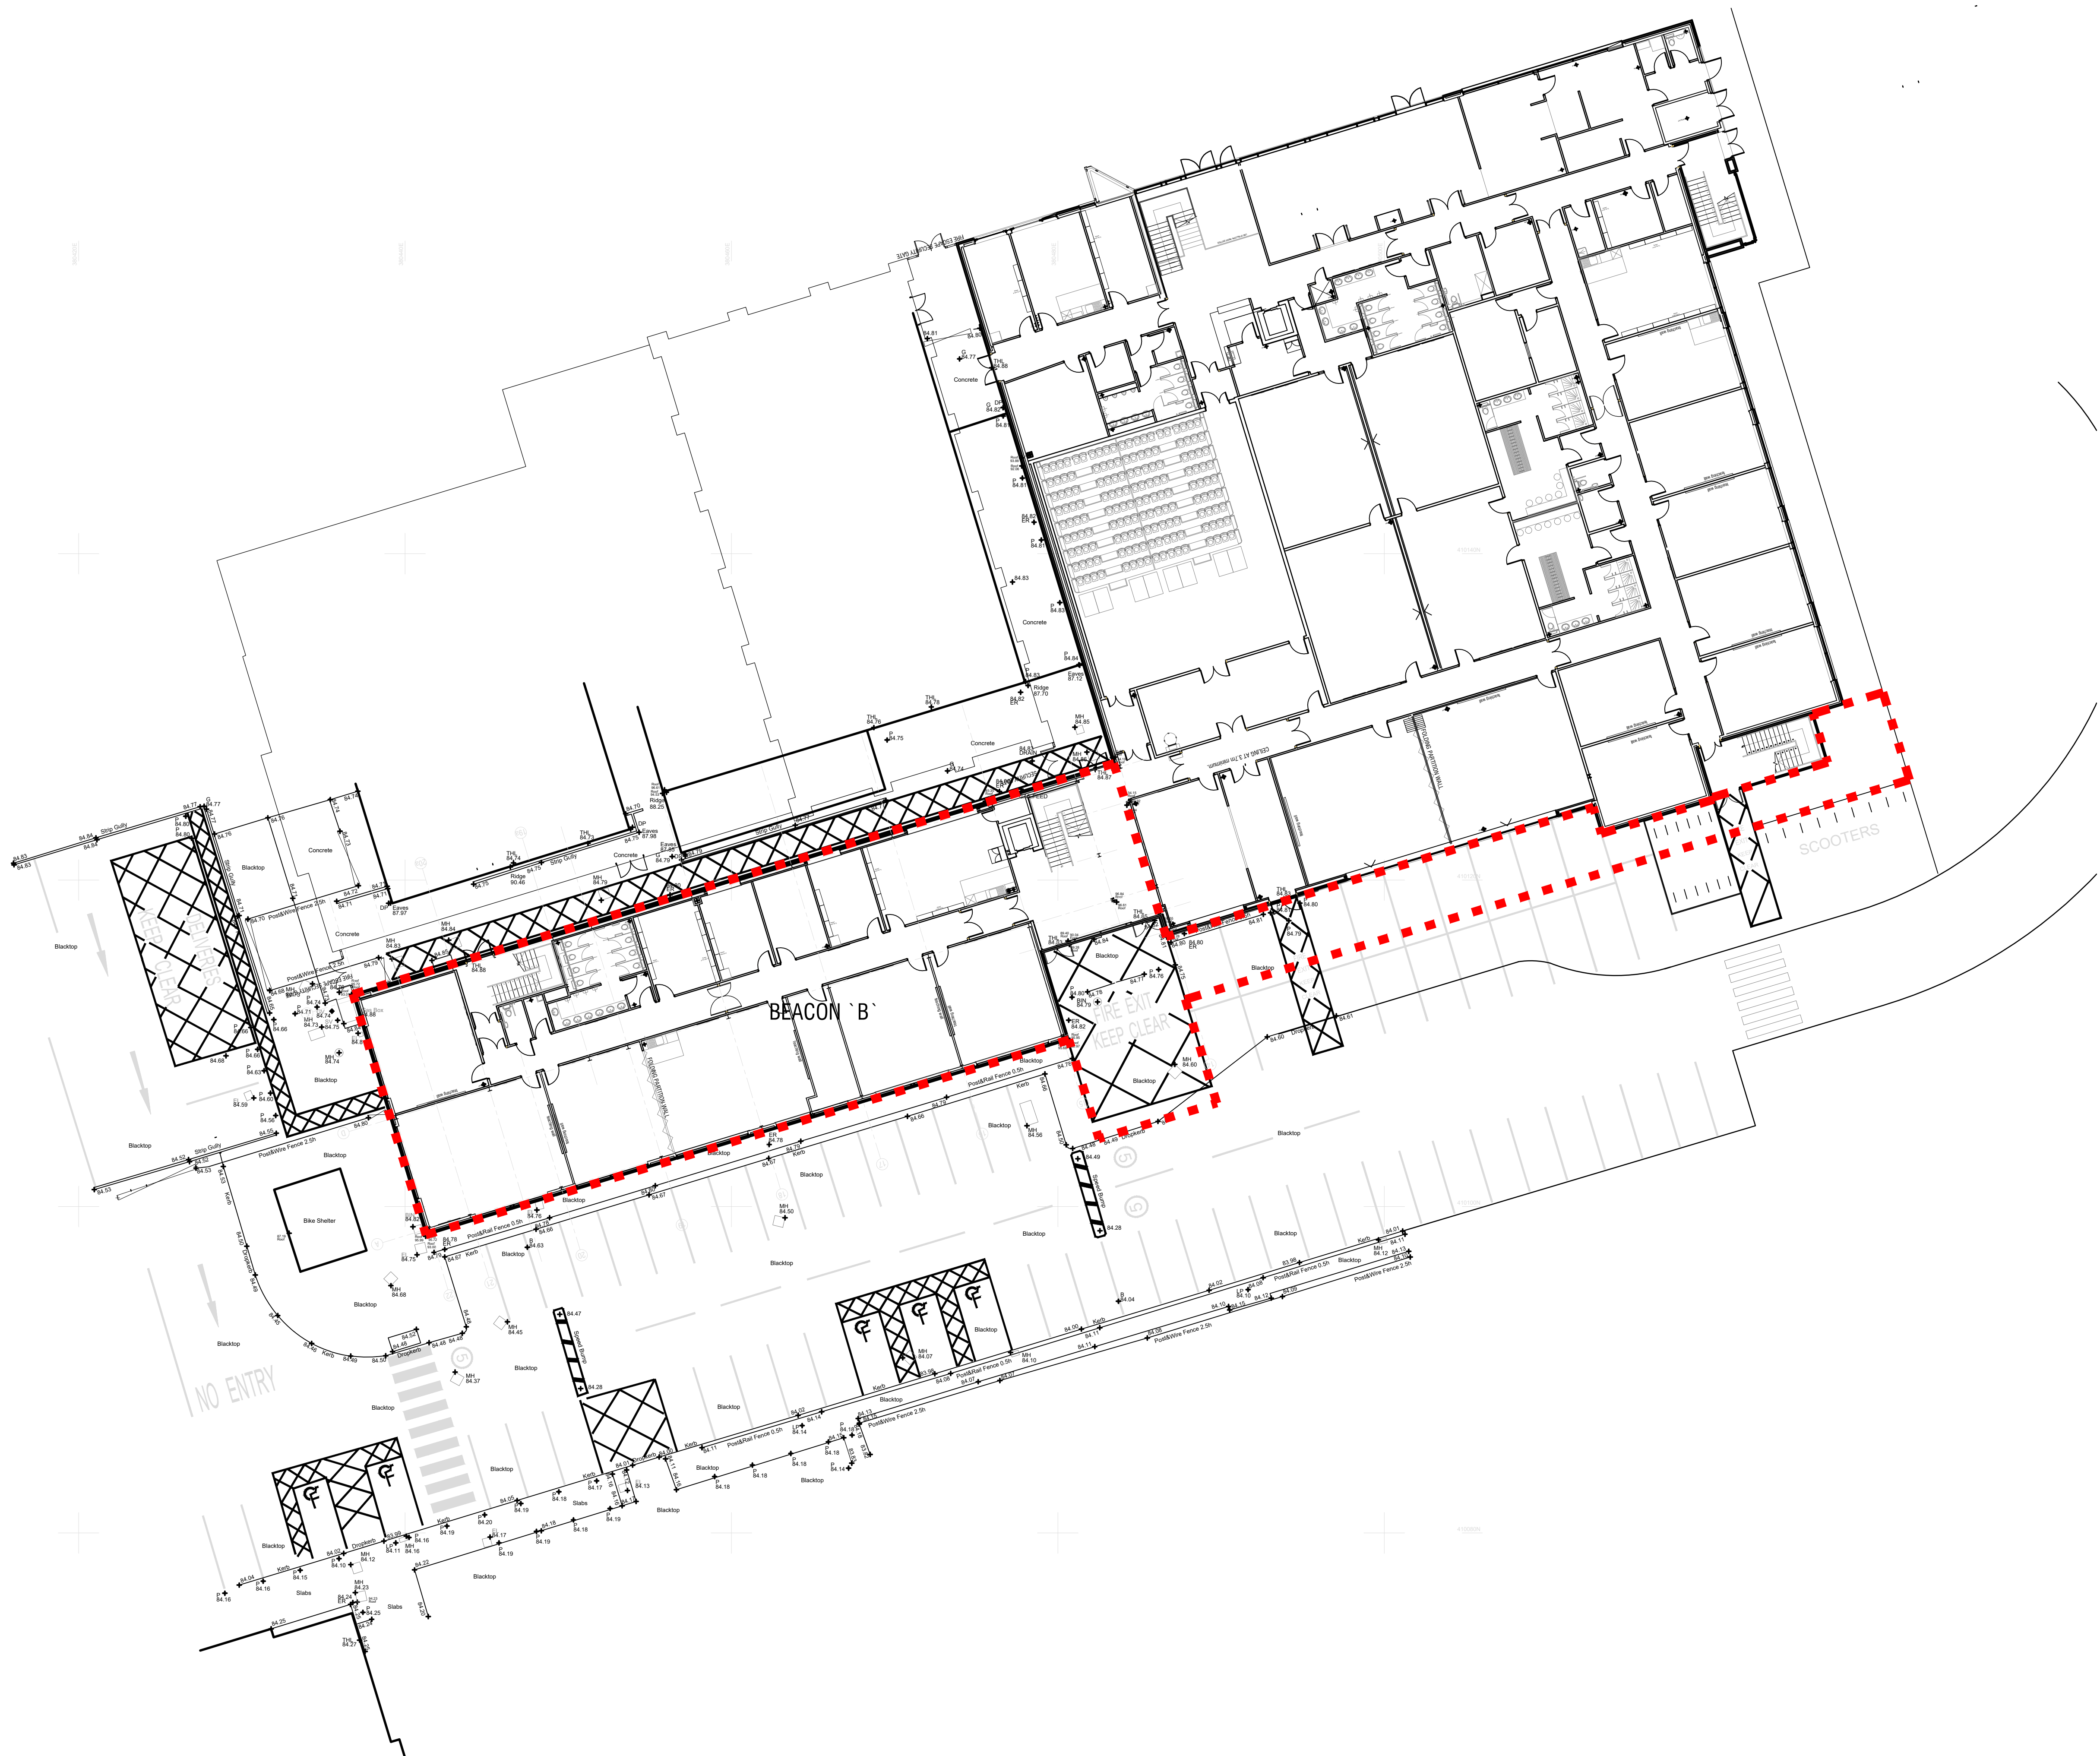


Legend:

Red dashed line represents the boundary of Extents of works at Beacon 'B'

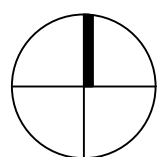

03	AR	CK	Updated site plan information following survey plans and planning officer advice. Drawing scale amended to comply with planning officer's recommendations	2023/02/08
02	AR	CK	Landscaping area included in the extents of works boundary	2022/11/29
01	AR	CK	Issued for planning	2022/11/24
no.	by	chk.	revision	date

client



project Bury College
Transformation - Beacon

by	chk.	date	scale	sheet size
AR	KC	2022 11 22	1:200	A1

title Site Plan
Existing

status	job no. / dsg. no.	revision
	7035B L(00) 01	03