




Proposed MejoSet Padel Court with Lusotendas One-Pro Cover - End Elevation
Scale: 1:50@A1

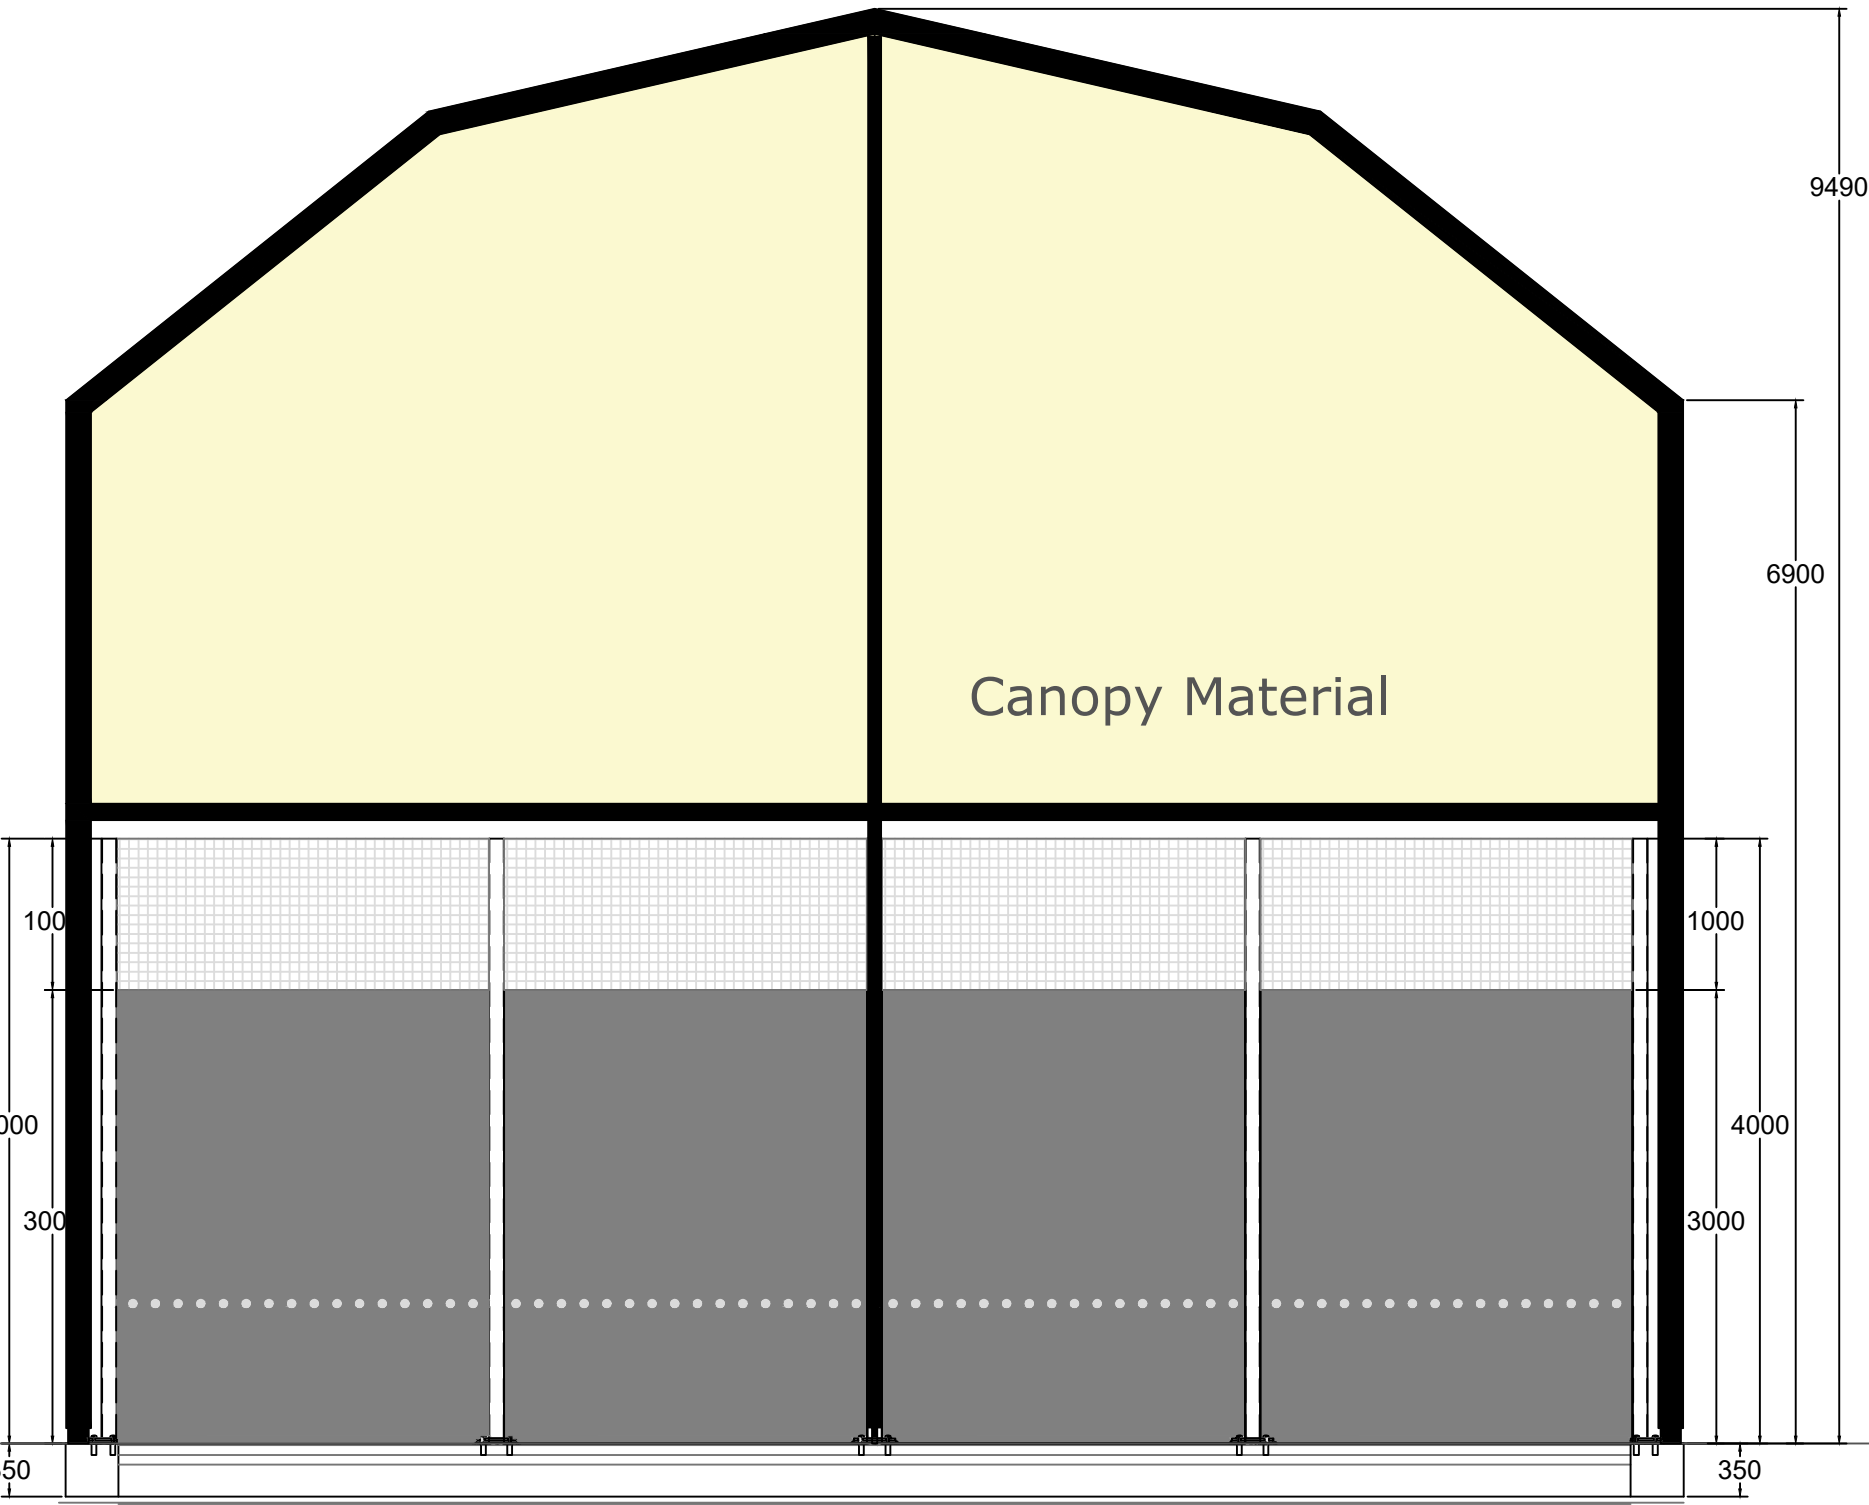


Proposed MejoSet Padel Court with Lusotendas One-Pro Cover - Plan View
Scale: 1:50@A1

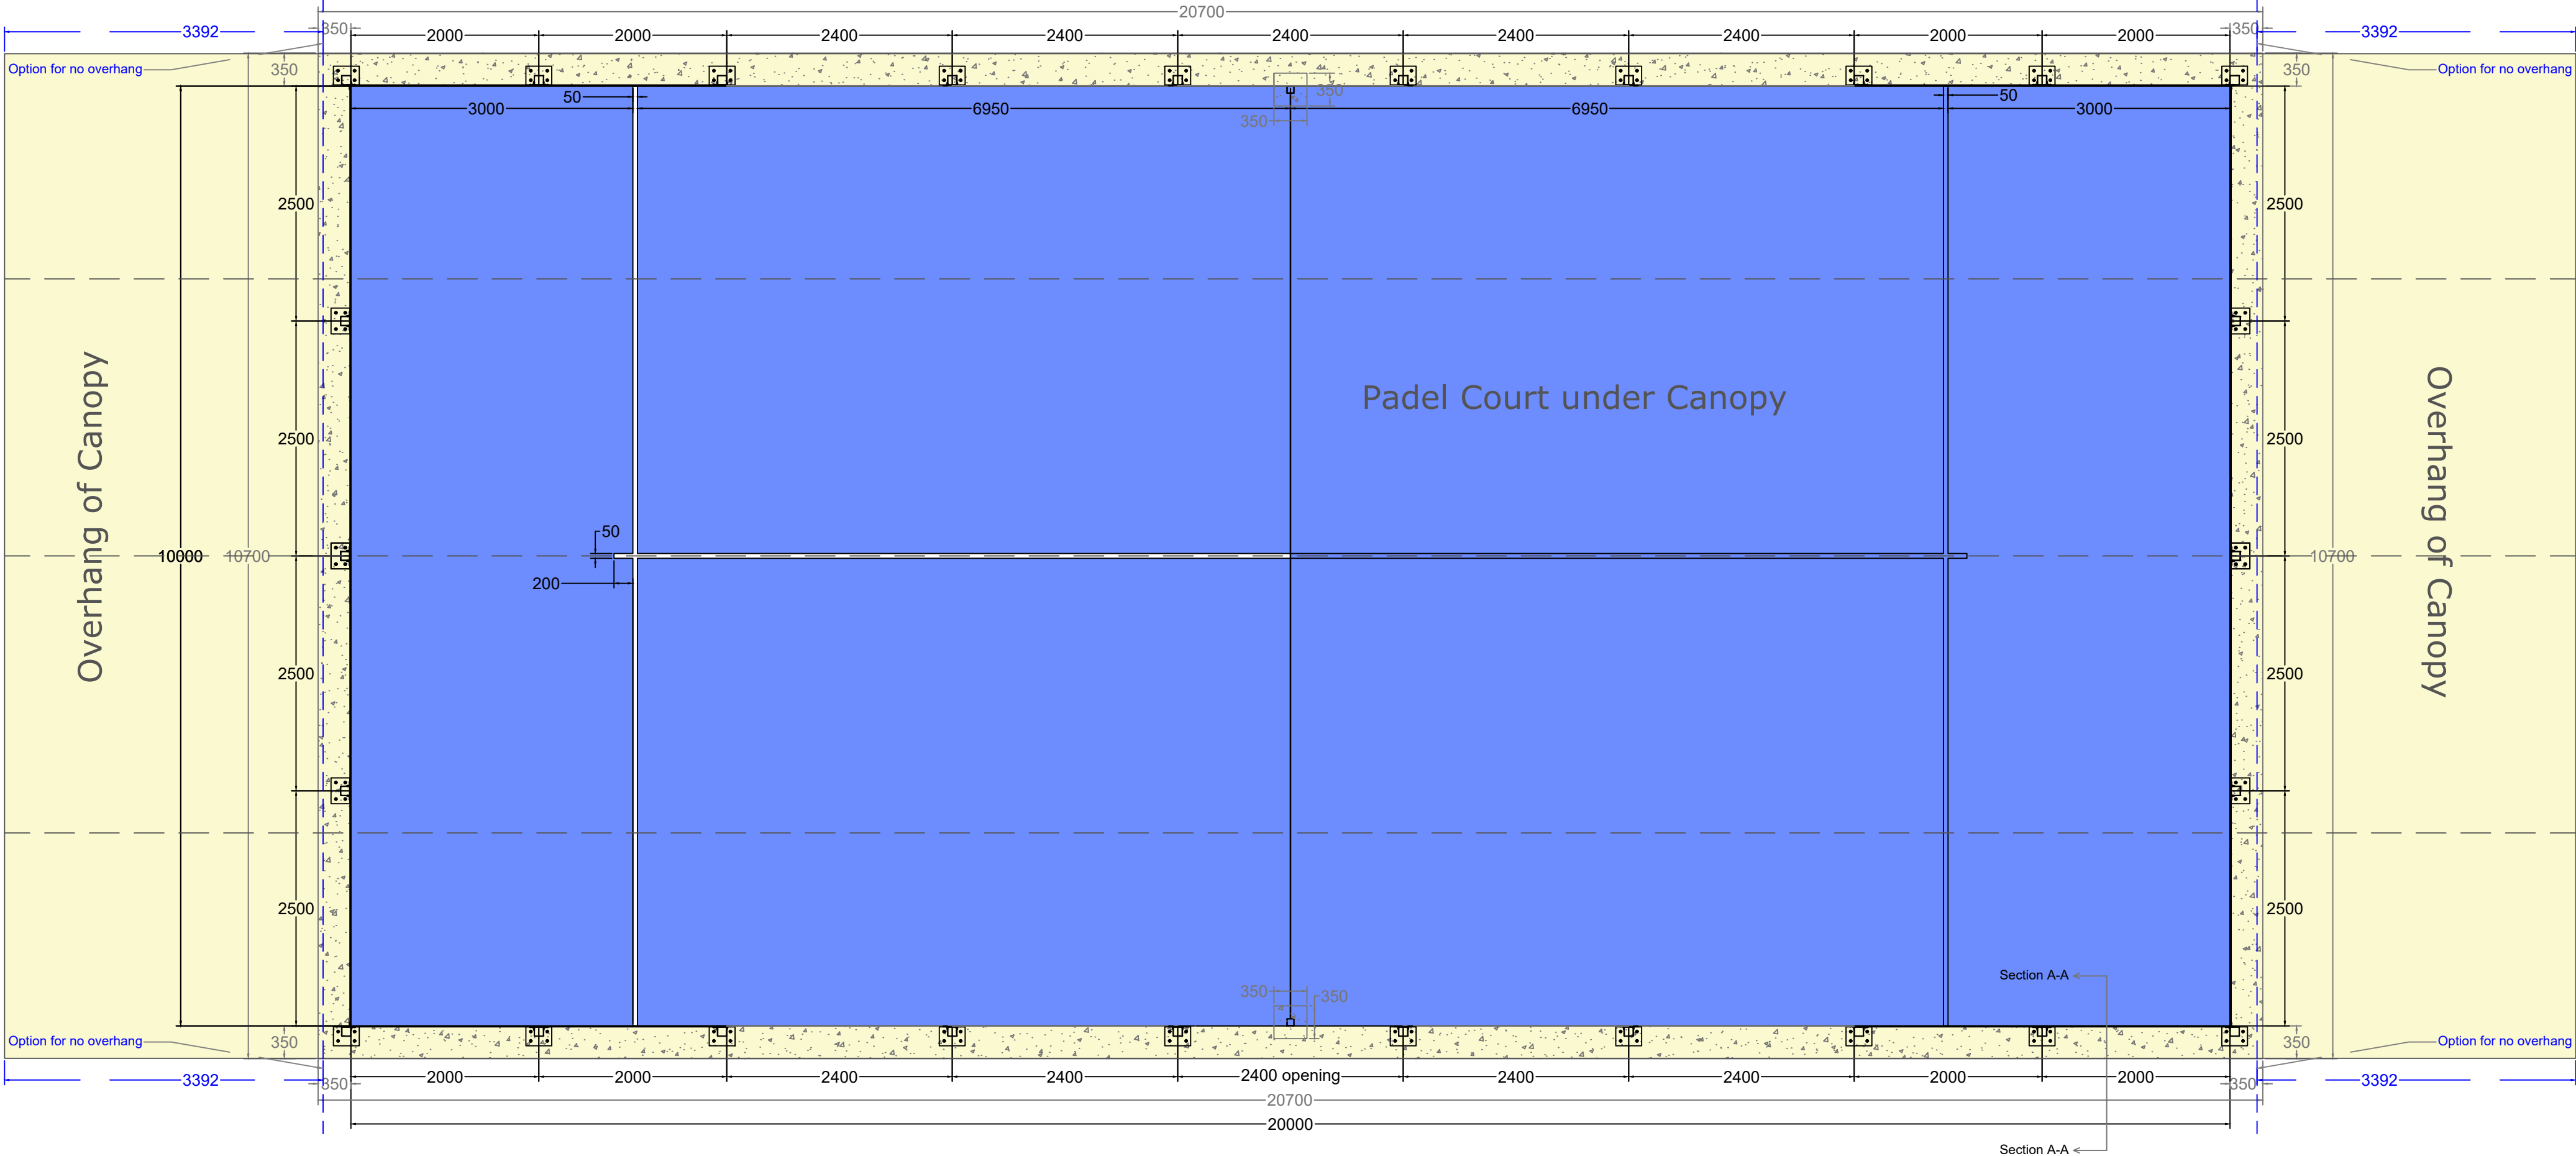

Proposed MejoSet Padel Court with Lusotendas One-Pro Cover - Side Elevation
Scale: 1:50@A1

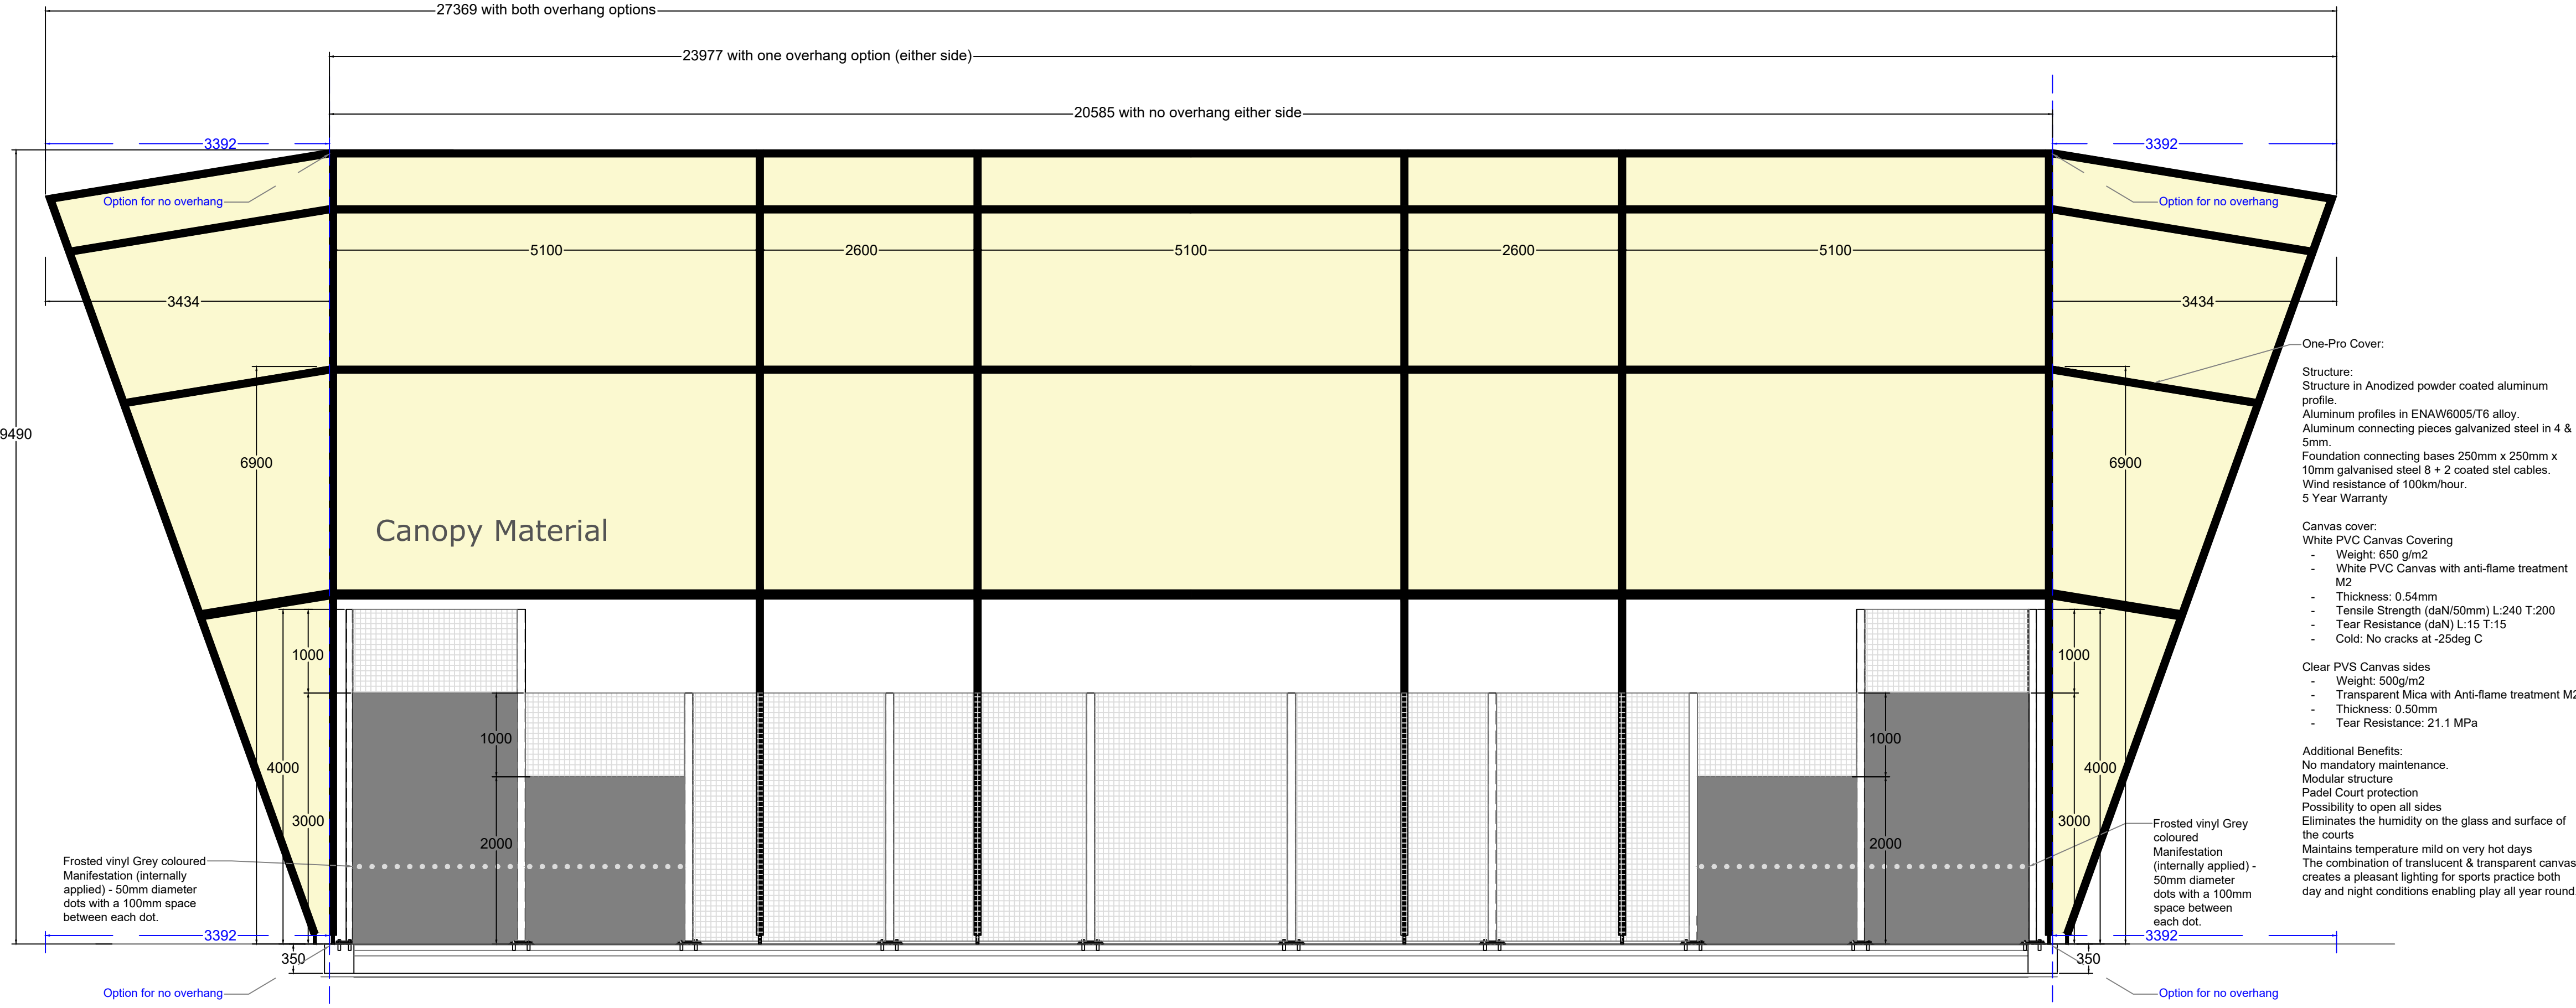

0	06.07.2024	Original	DK
Revision Number:	Revision Date:	Revision Description:	Issued by:

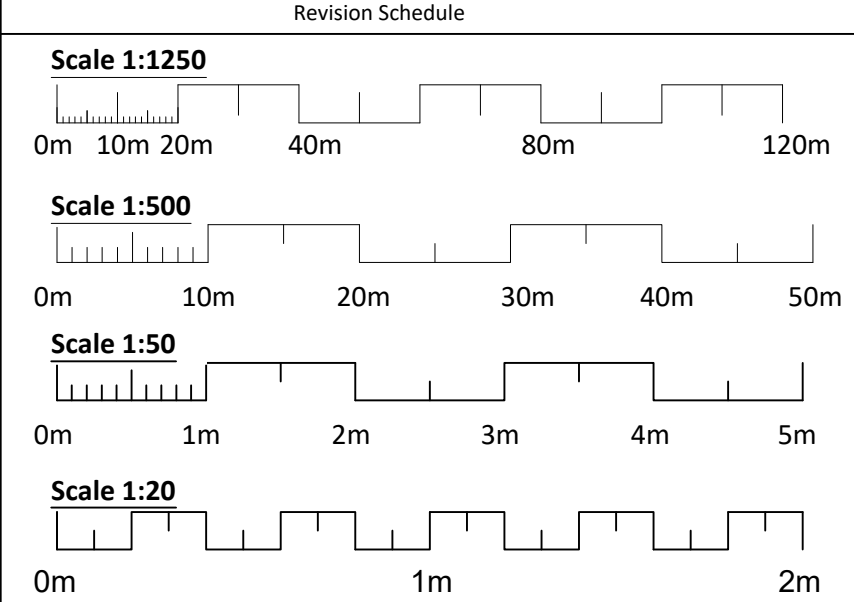

INTERNATIONAL
OFFICIAL COURT

Ross Chaplin
UK Padel Distributor - Sporting
Goods Co

Telephone: 07720 806182
e-mail:
ross@thesportinggoods.co.uk
Website: mejoSet.com

Premium Padel Courts

mejoSet

FLH Architectural Design
38, Villa Way, Wootton, Northamptonshire NN4 6JJ
Telephone: 07946 644 755 / e-mail:
Daniel@FLH-ArchitecturalServices.com

All reasonable care and diligence has been taken in the accuracy & content of this drawing. FLH Design should be consulted prior to the re-use of this drawing.

Copyright of FLH Design.

Project Number:	A4224
Project Title:	Planning Application Drawing
Project Add:	Stand Cricket & Tennis Club
Client(s):	MejoSet & The Sporting Goods Co.
Project Issue Date:	Q2 2024
Drawn By:	DK
Checked By:	DK

Drawing Number: A4224-10-O

Drawing Name: Proposed Canopy Cover - MejoSet Padel Court with Lusotendas One-Pro Cover.

Sheet Print Stamp:	06.07.2024 12:14
Scale:	As indicated
Paper Size:	A1