


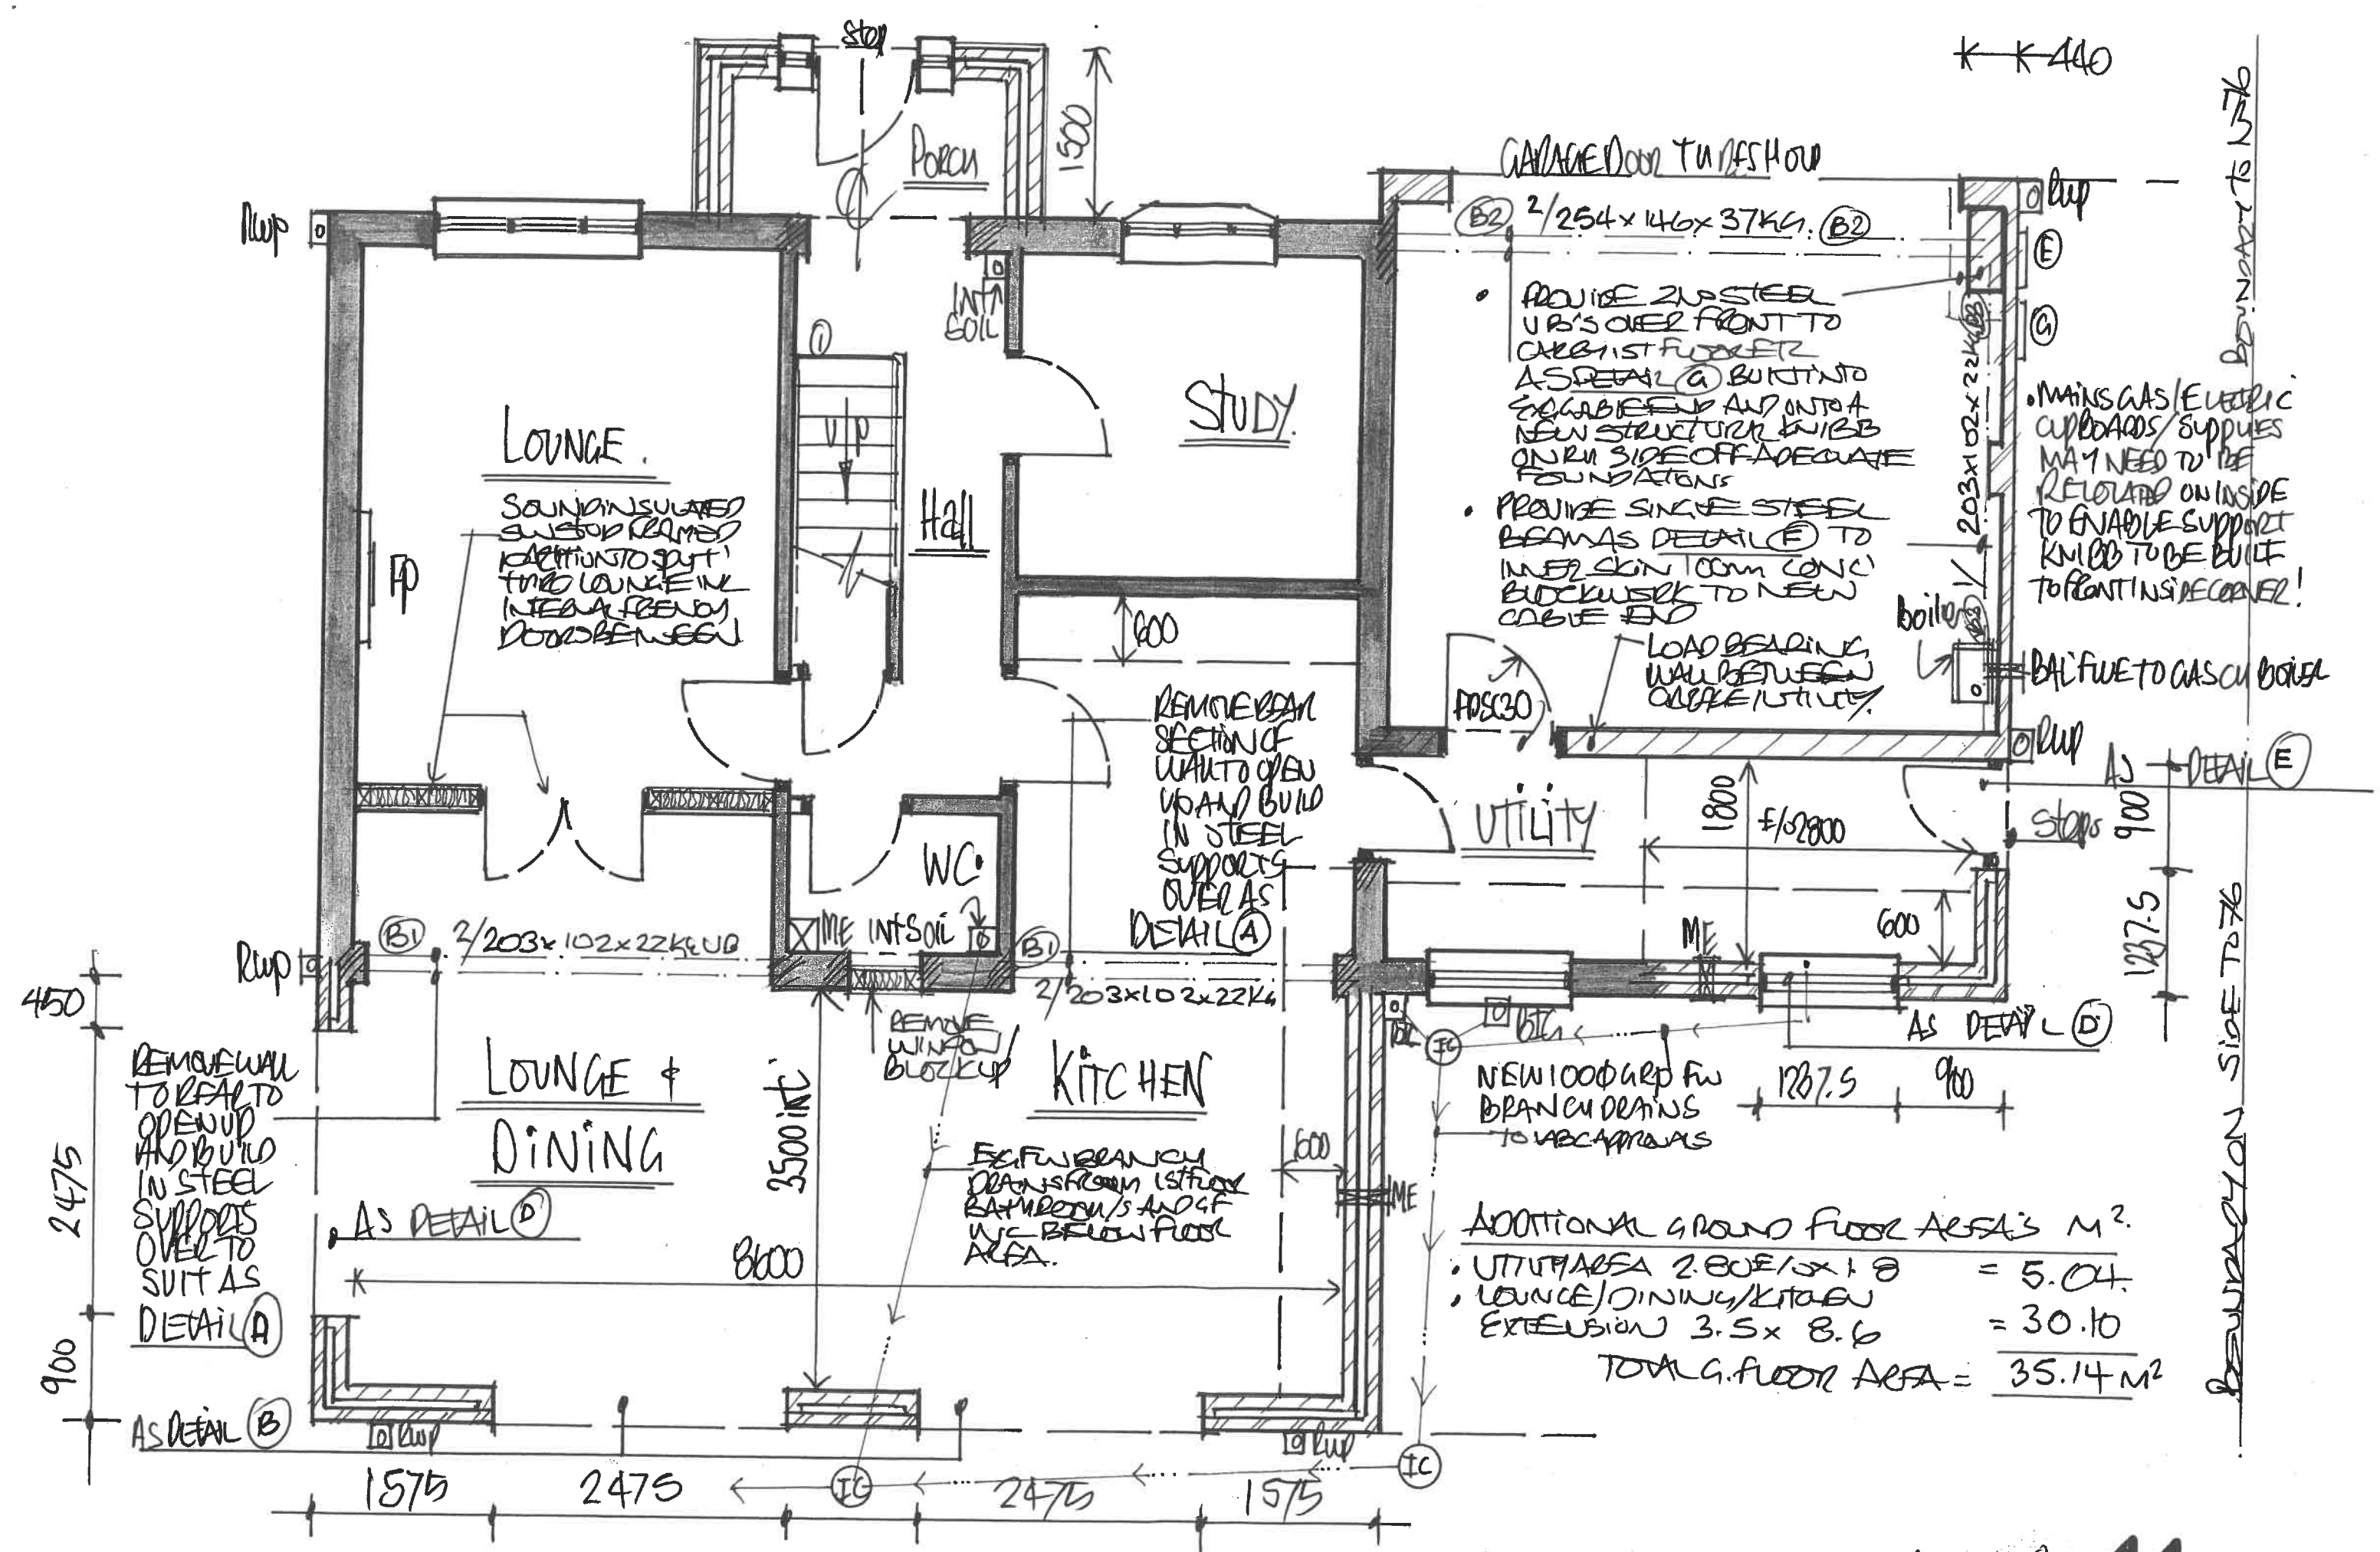

1:50 PROPOSED "GROUND FLOOR" PLAN