
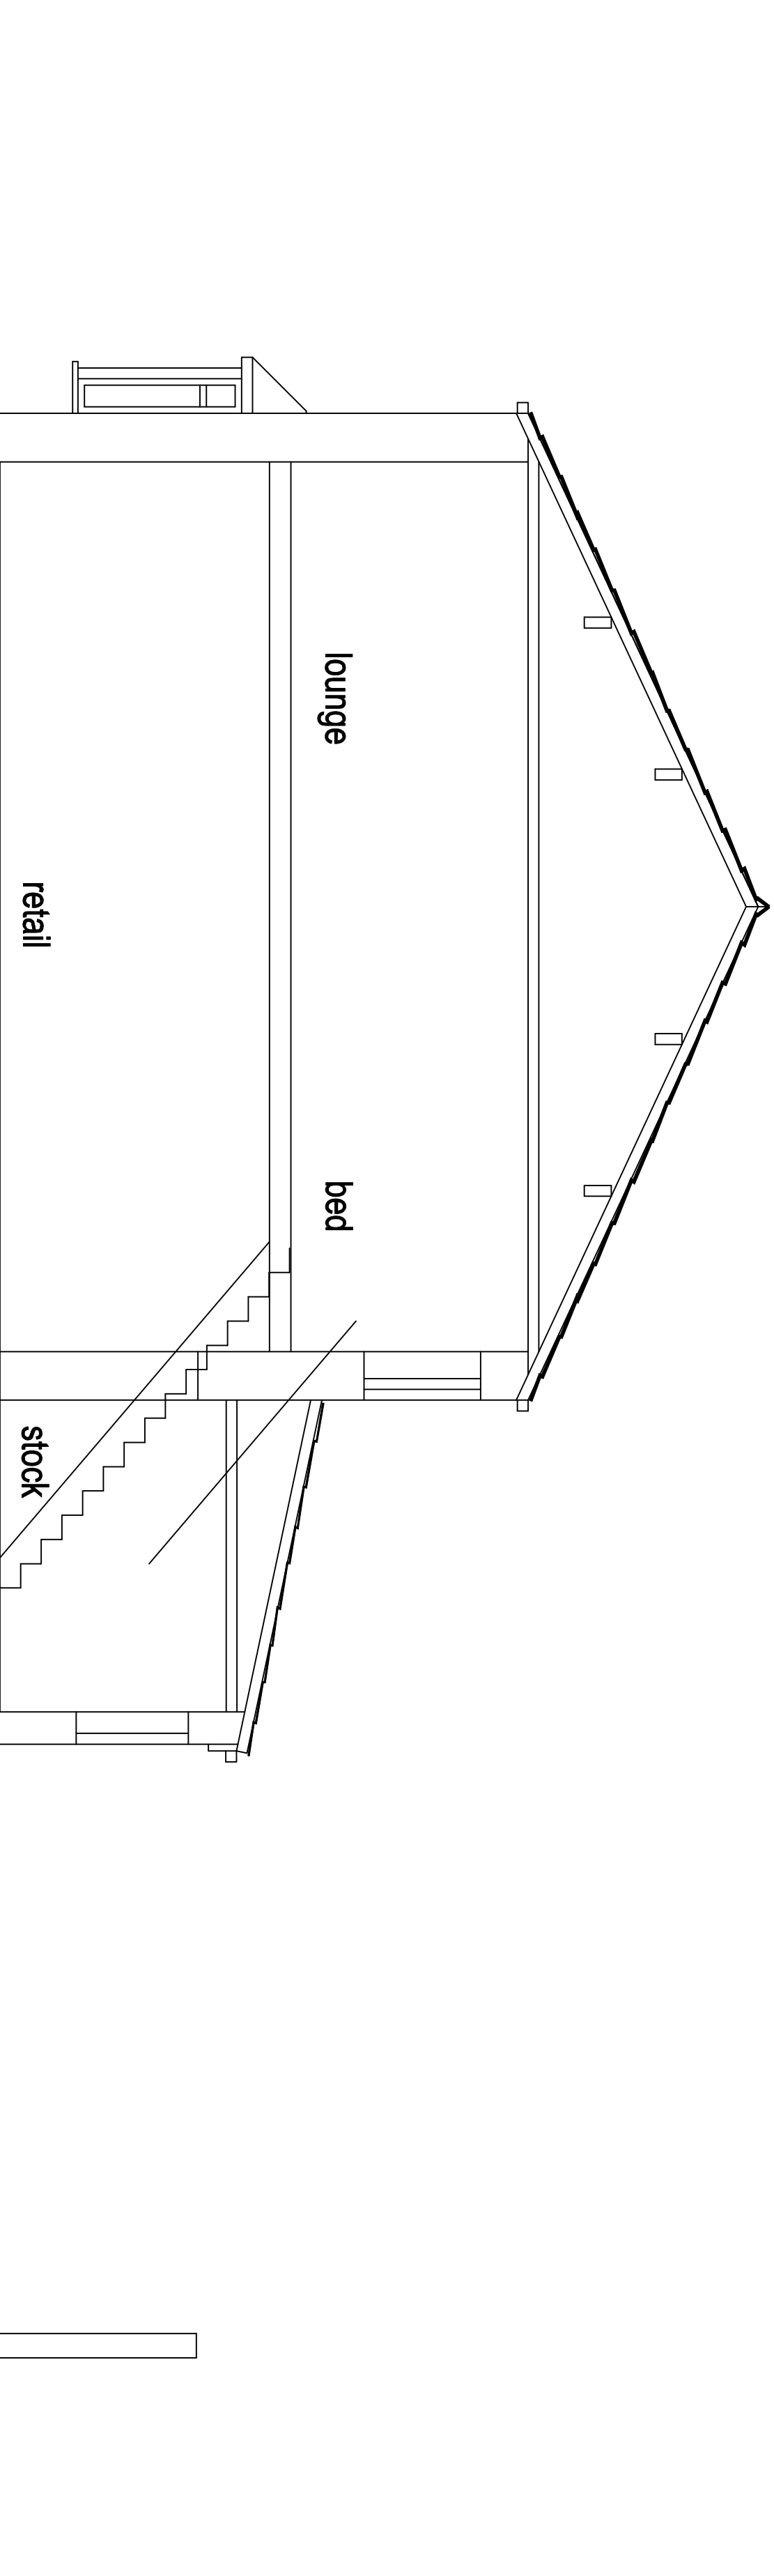
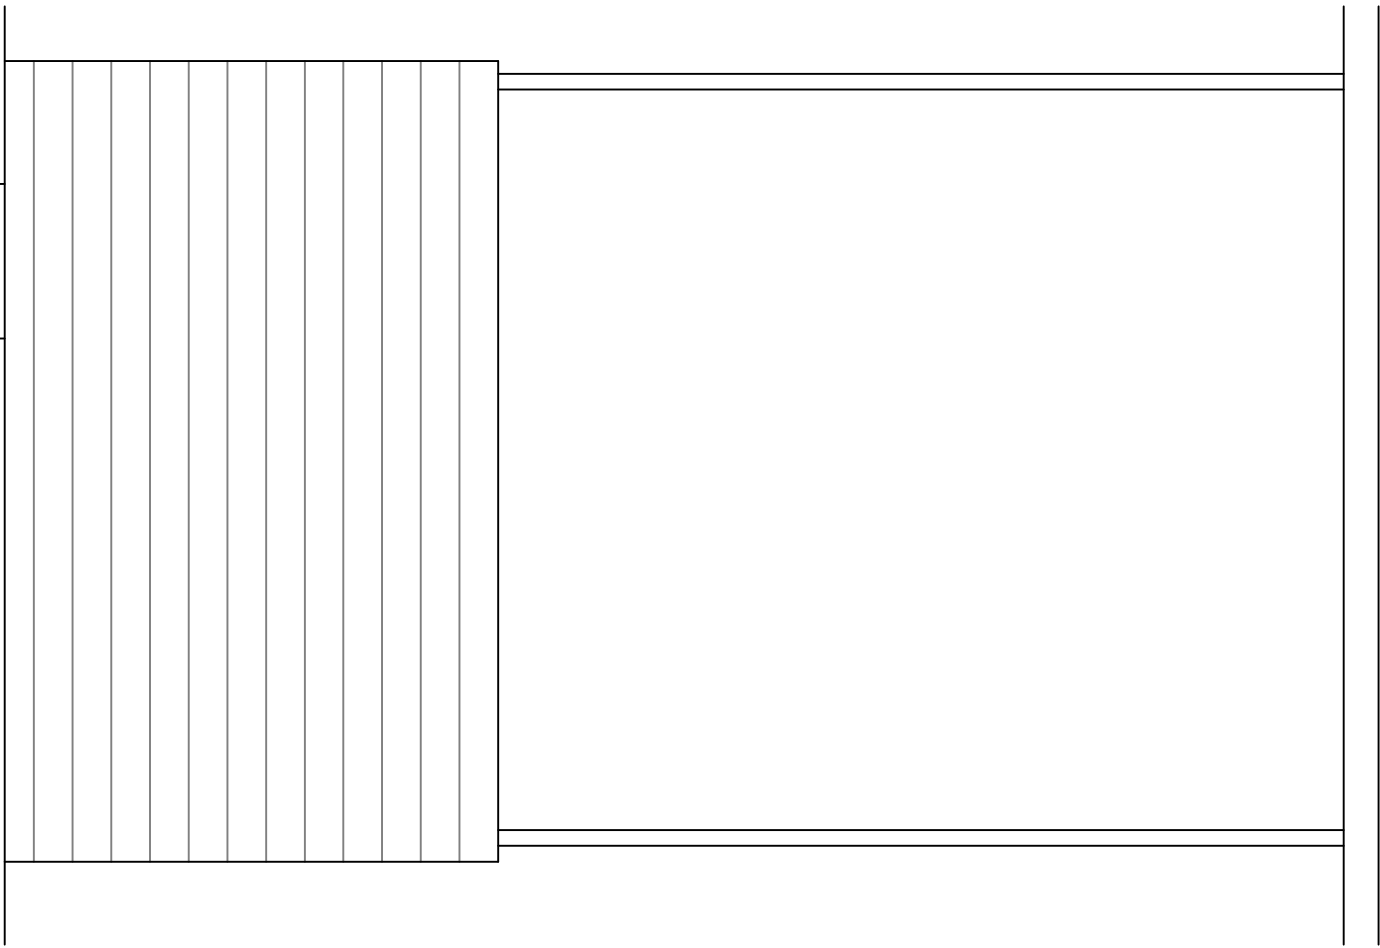
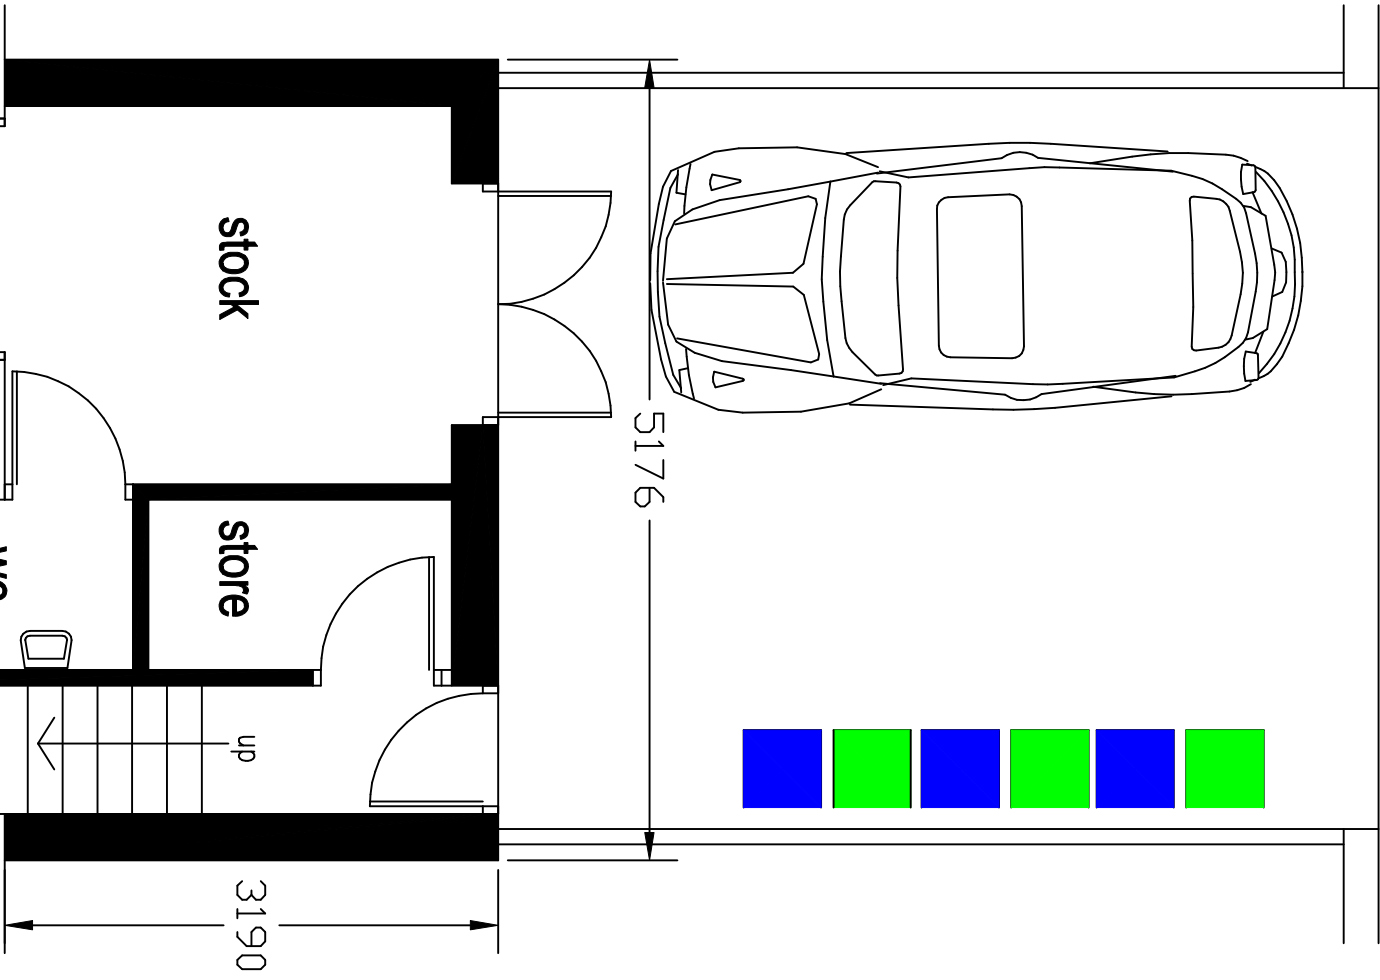
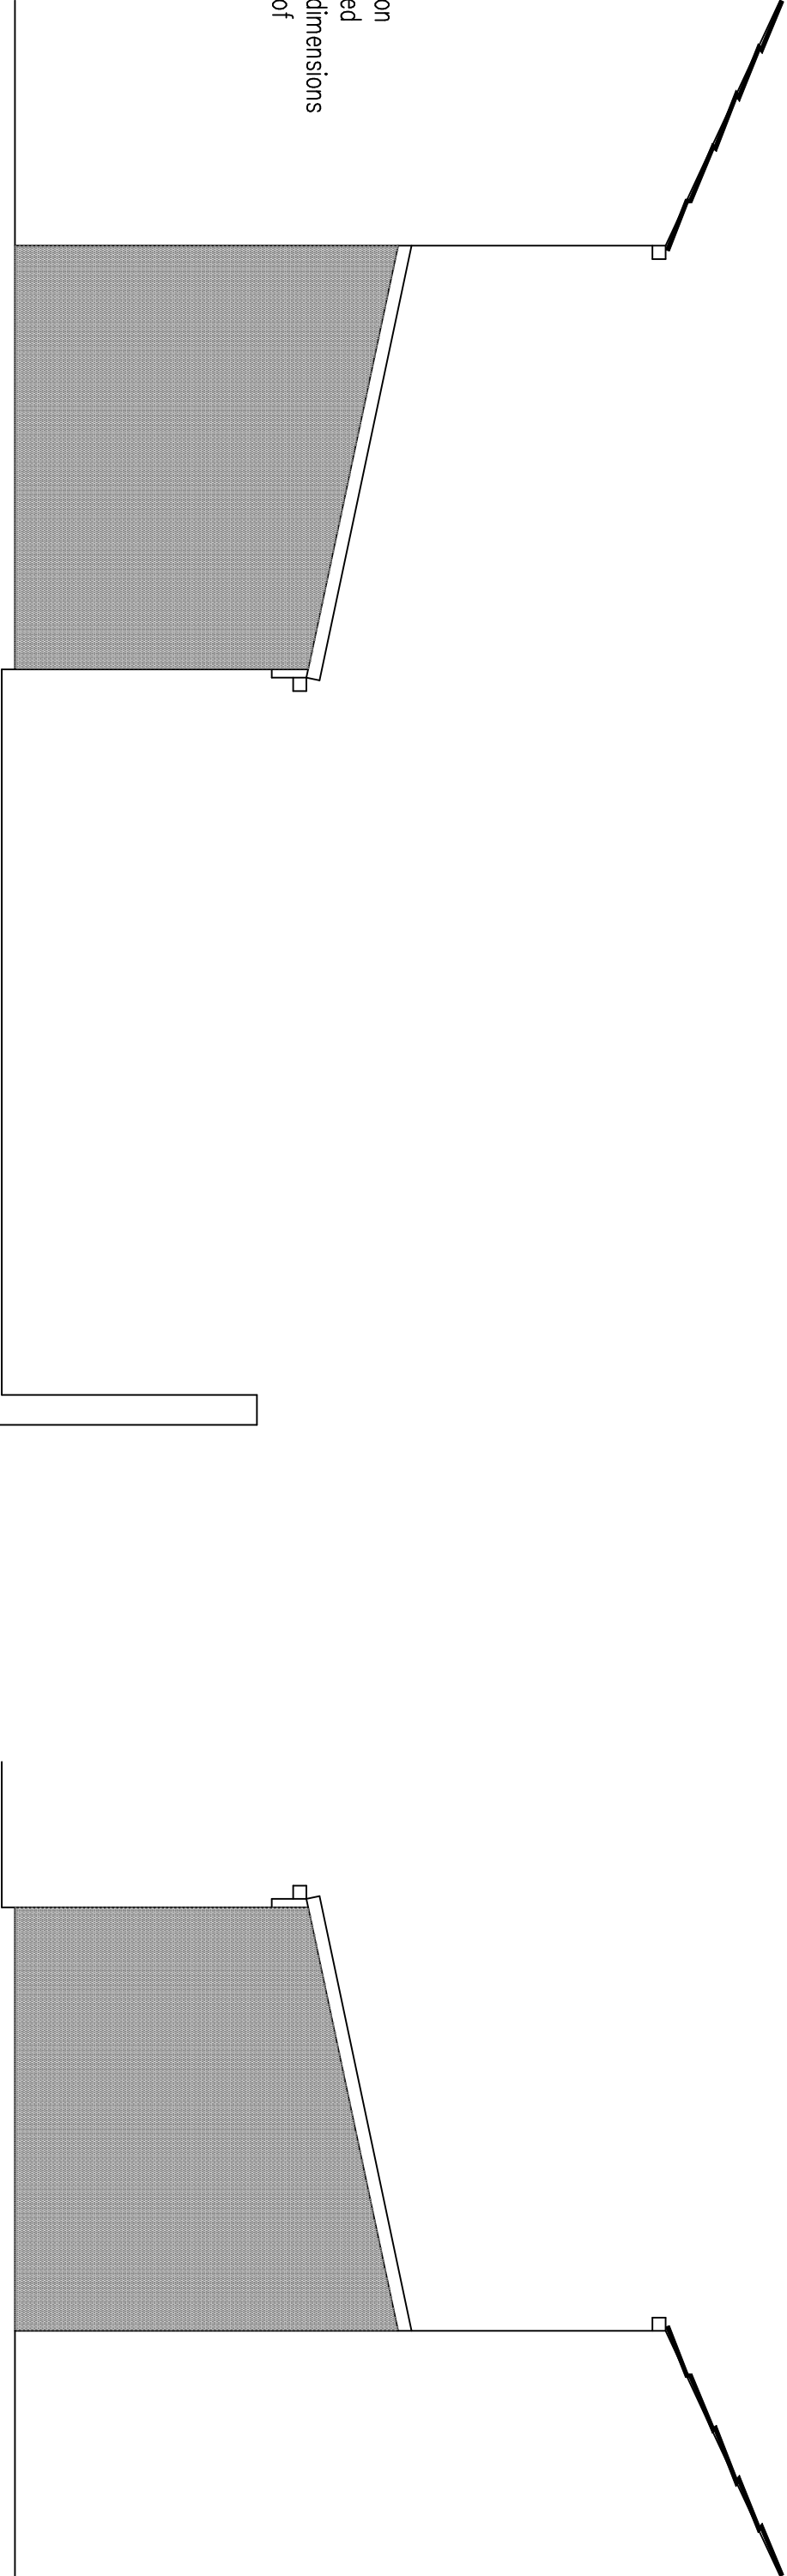
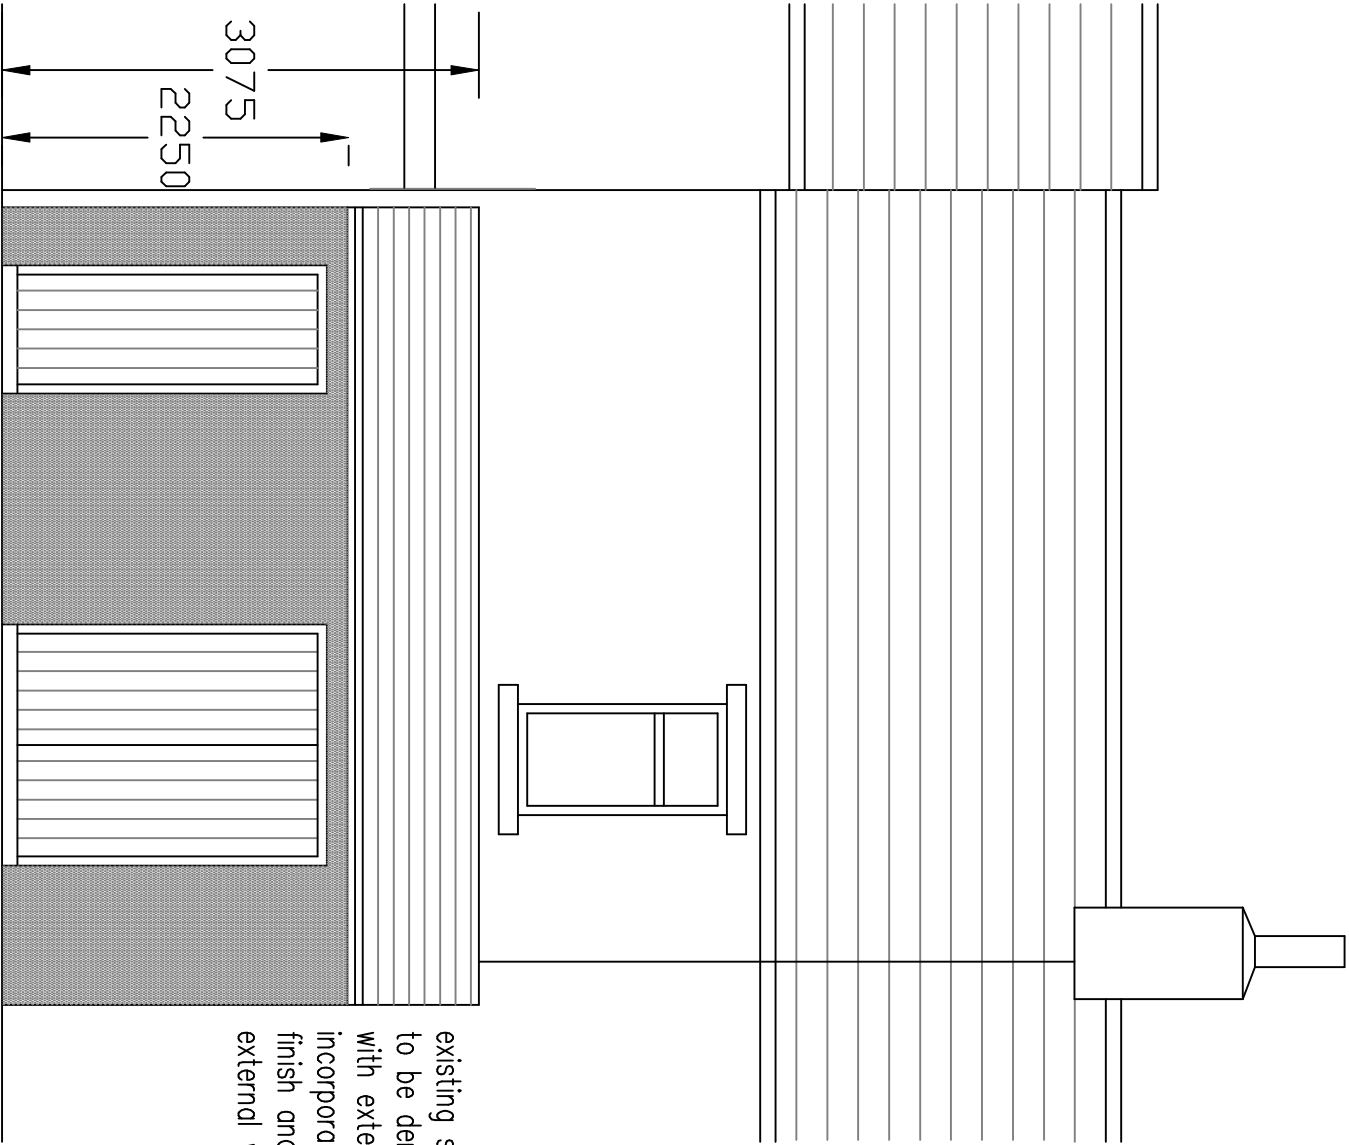


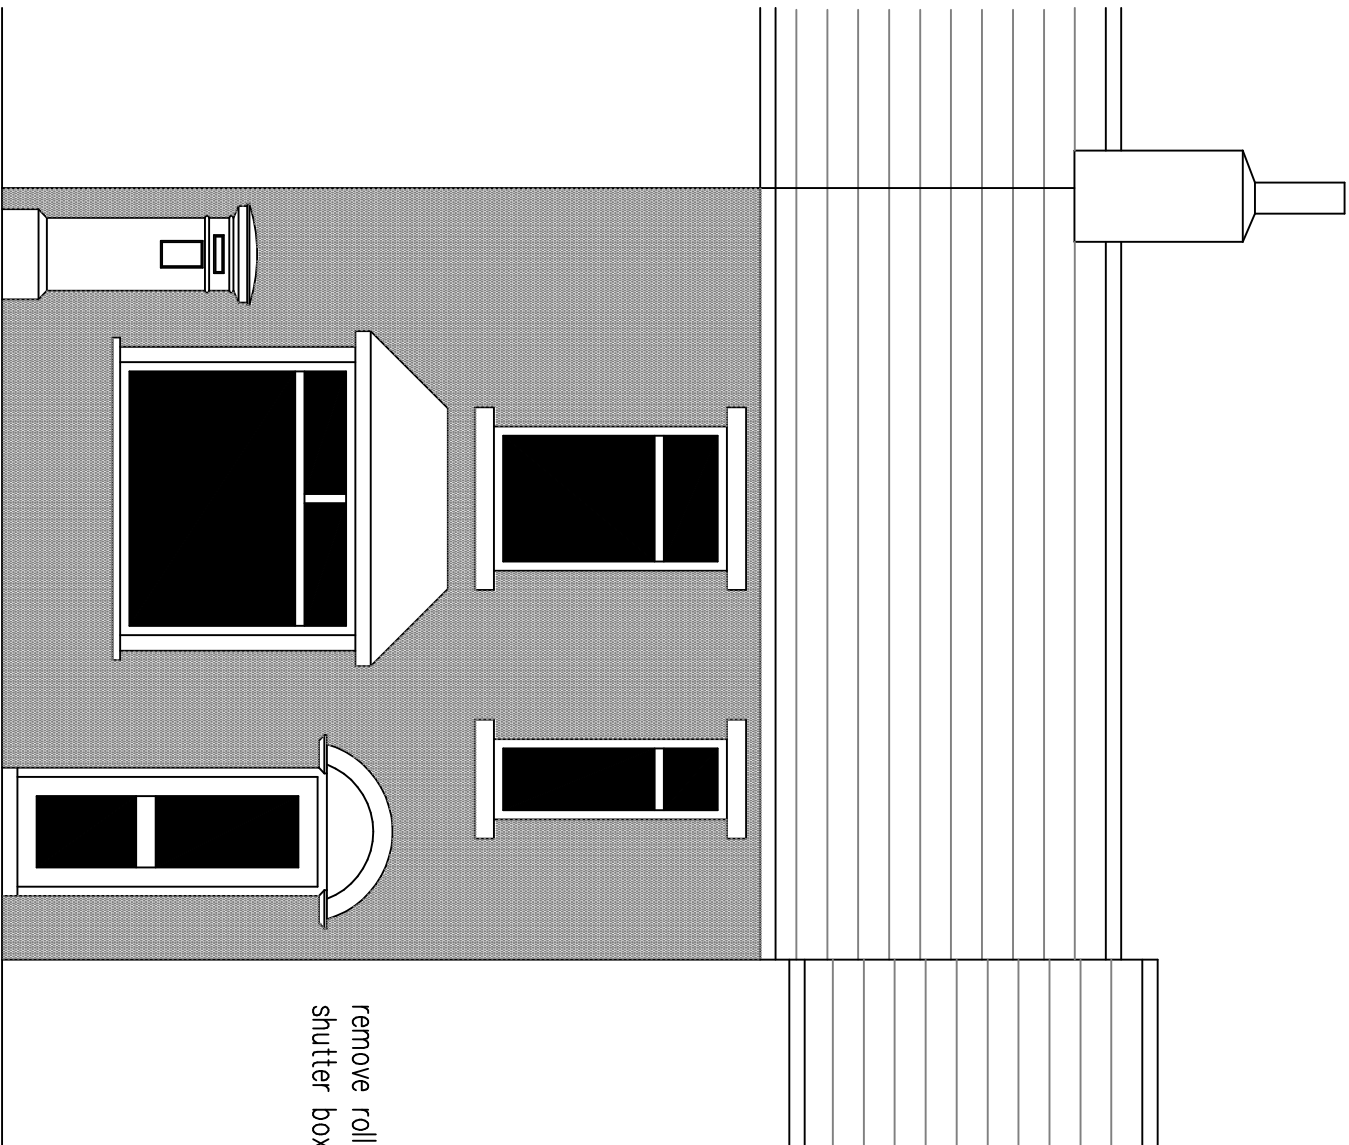


proposed

proposed extensive alterations and improvements including 2 storey extension to the rear to form shop with living accommodation at

**7 Church Street
Ainsworth
Bolton**

scale 1:50 @ A1

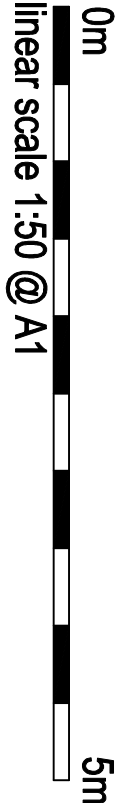

drawing number GS-24-07-24-B

Rae Connell Associates Building Design and Planning Consultants
214 Burnley Road Bacup Lancashire 01706 873000